




All dimensions must be checked by the contractor before commencing work on site.


Unless otherwise noted, boundaries have not been surveyed. The recipient of this drawing should satisfy themselves of their precise location before commencing work on site.

Notes

Boundary

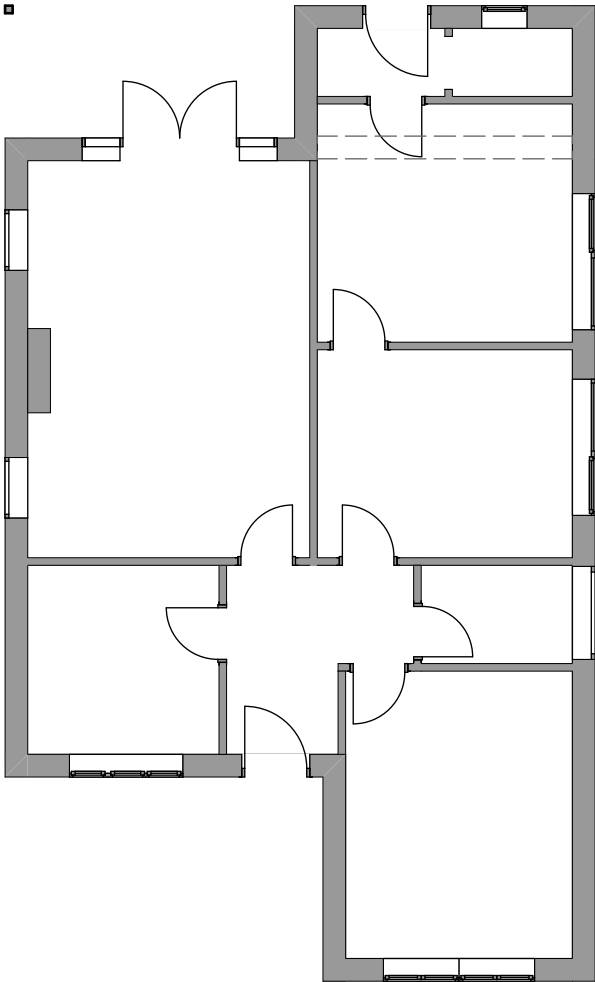

01 Existing Ground Floor
Scale 1:100

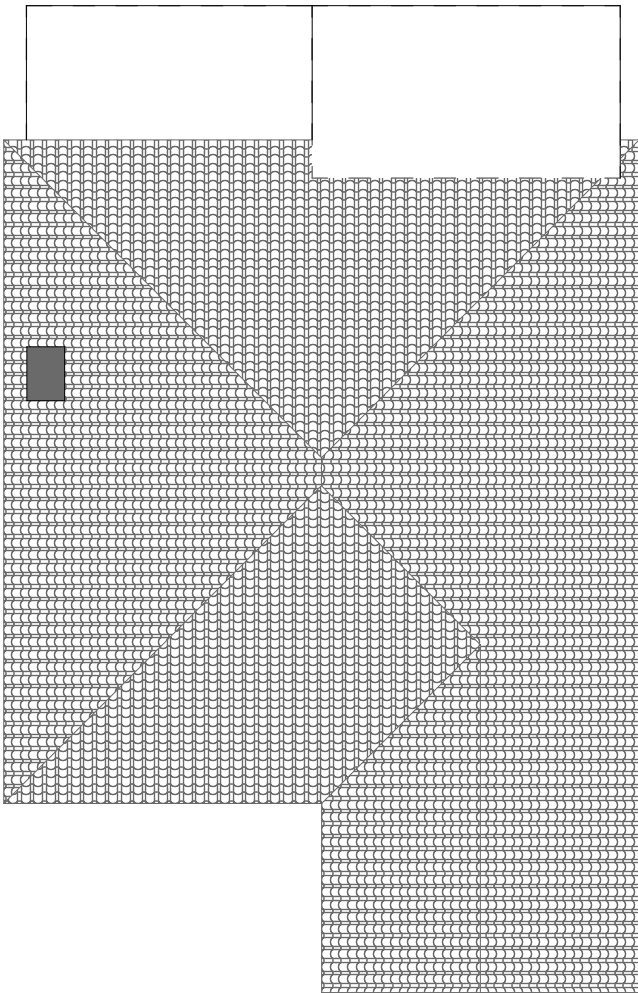

02 Existing Roof Plan
Scale 1:100

Rev	Date	Description	DB/CB
0	1	2	3
4	m		

project
3 Merrieas Close
Chandlers Ford
Hampshire
SO53 2FP

status

Planning

drawing title

Existing Plans

drawn	checked	date	scale
VH	ST	09 2026	1:100

Drawing Code

Project	Originator	Vol	Lev	Type	Role	Number	Rev
V010	-	PA	-XX	-00	-DR	-A	-0002-