

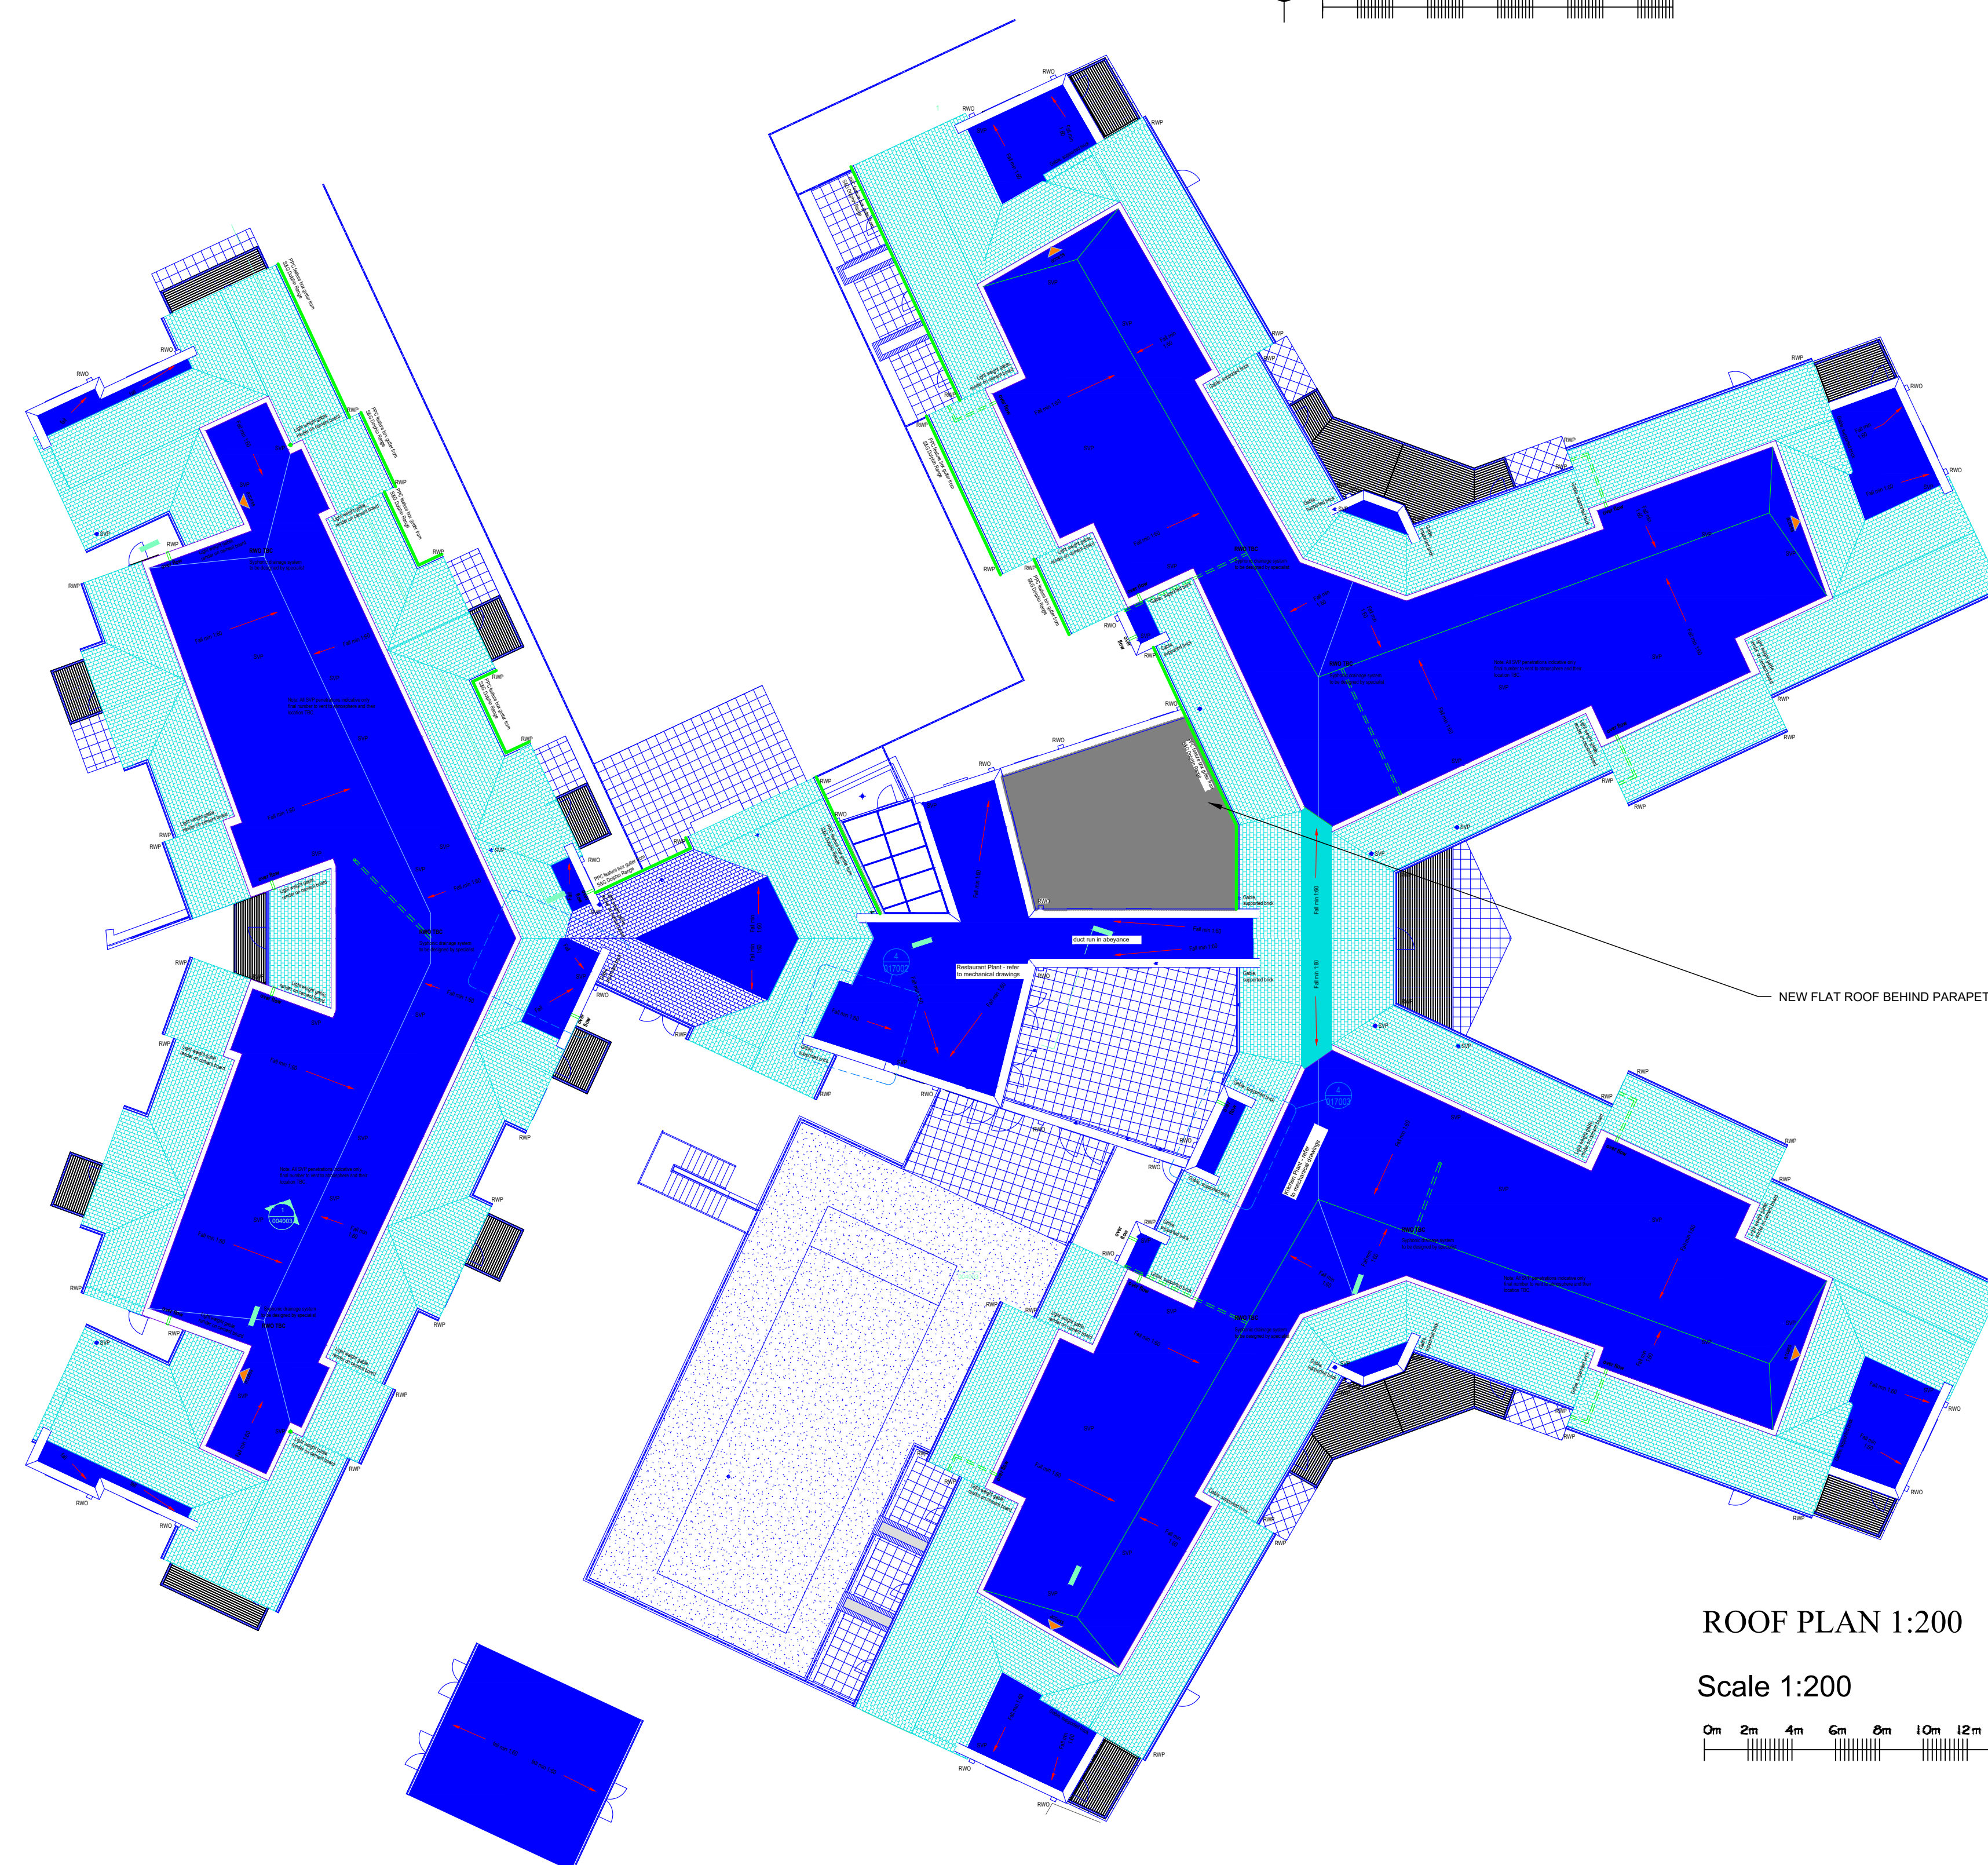


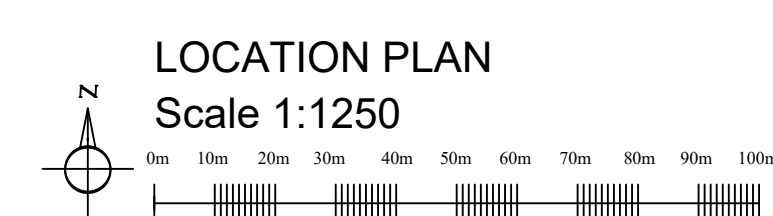

ROOF PLAN 1:200

Scale 1:200

 

Rev No	Date	Amendment
Rev 001	2023-10-27	Initial Release



STEVENJONESPLANDESIGN

9

Simon Machon

Site Address:

Otterbourne Hill

Title: Block / Location / no. of

Block / Location

of plan