






1 Existing Front Elevation  
1 : 100

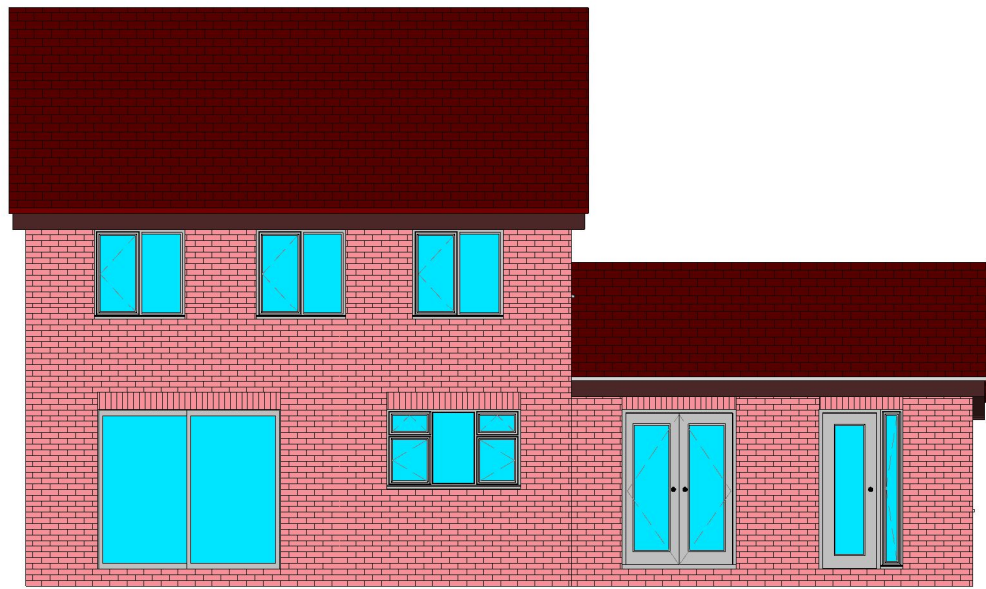


2 Existing Rear Elevation  
1 : 100

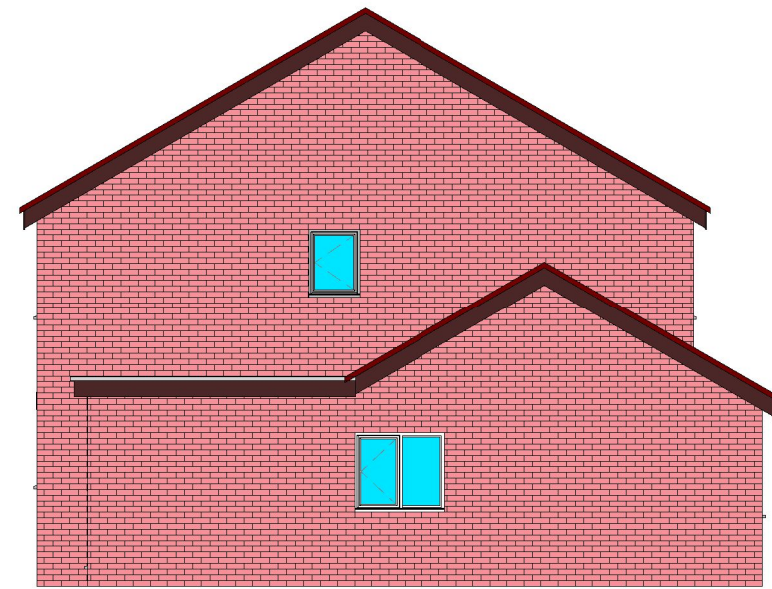


3 Existing Side (Left) Elevation  
1 : 100

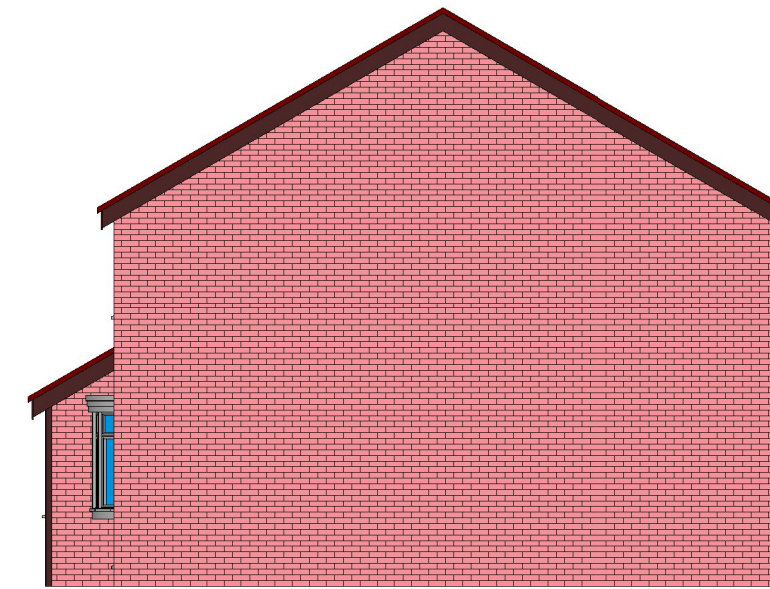


4 Existing Side (Right) Elevation  
1 : 100

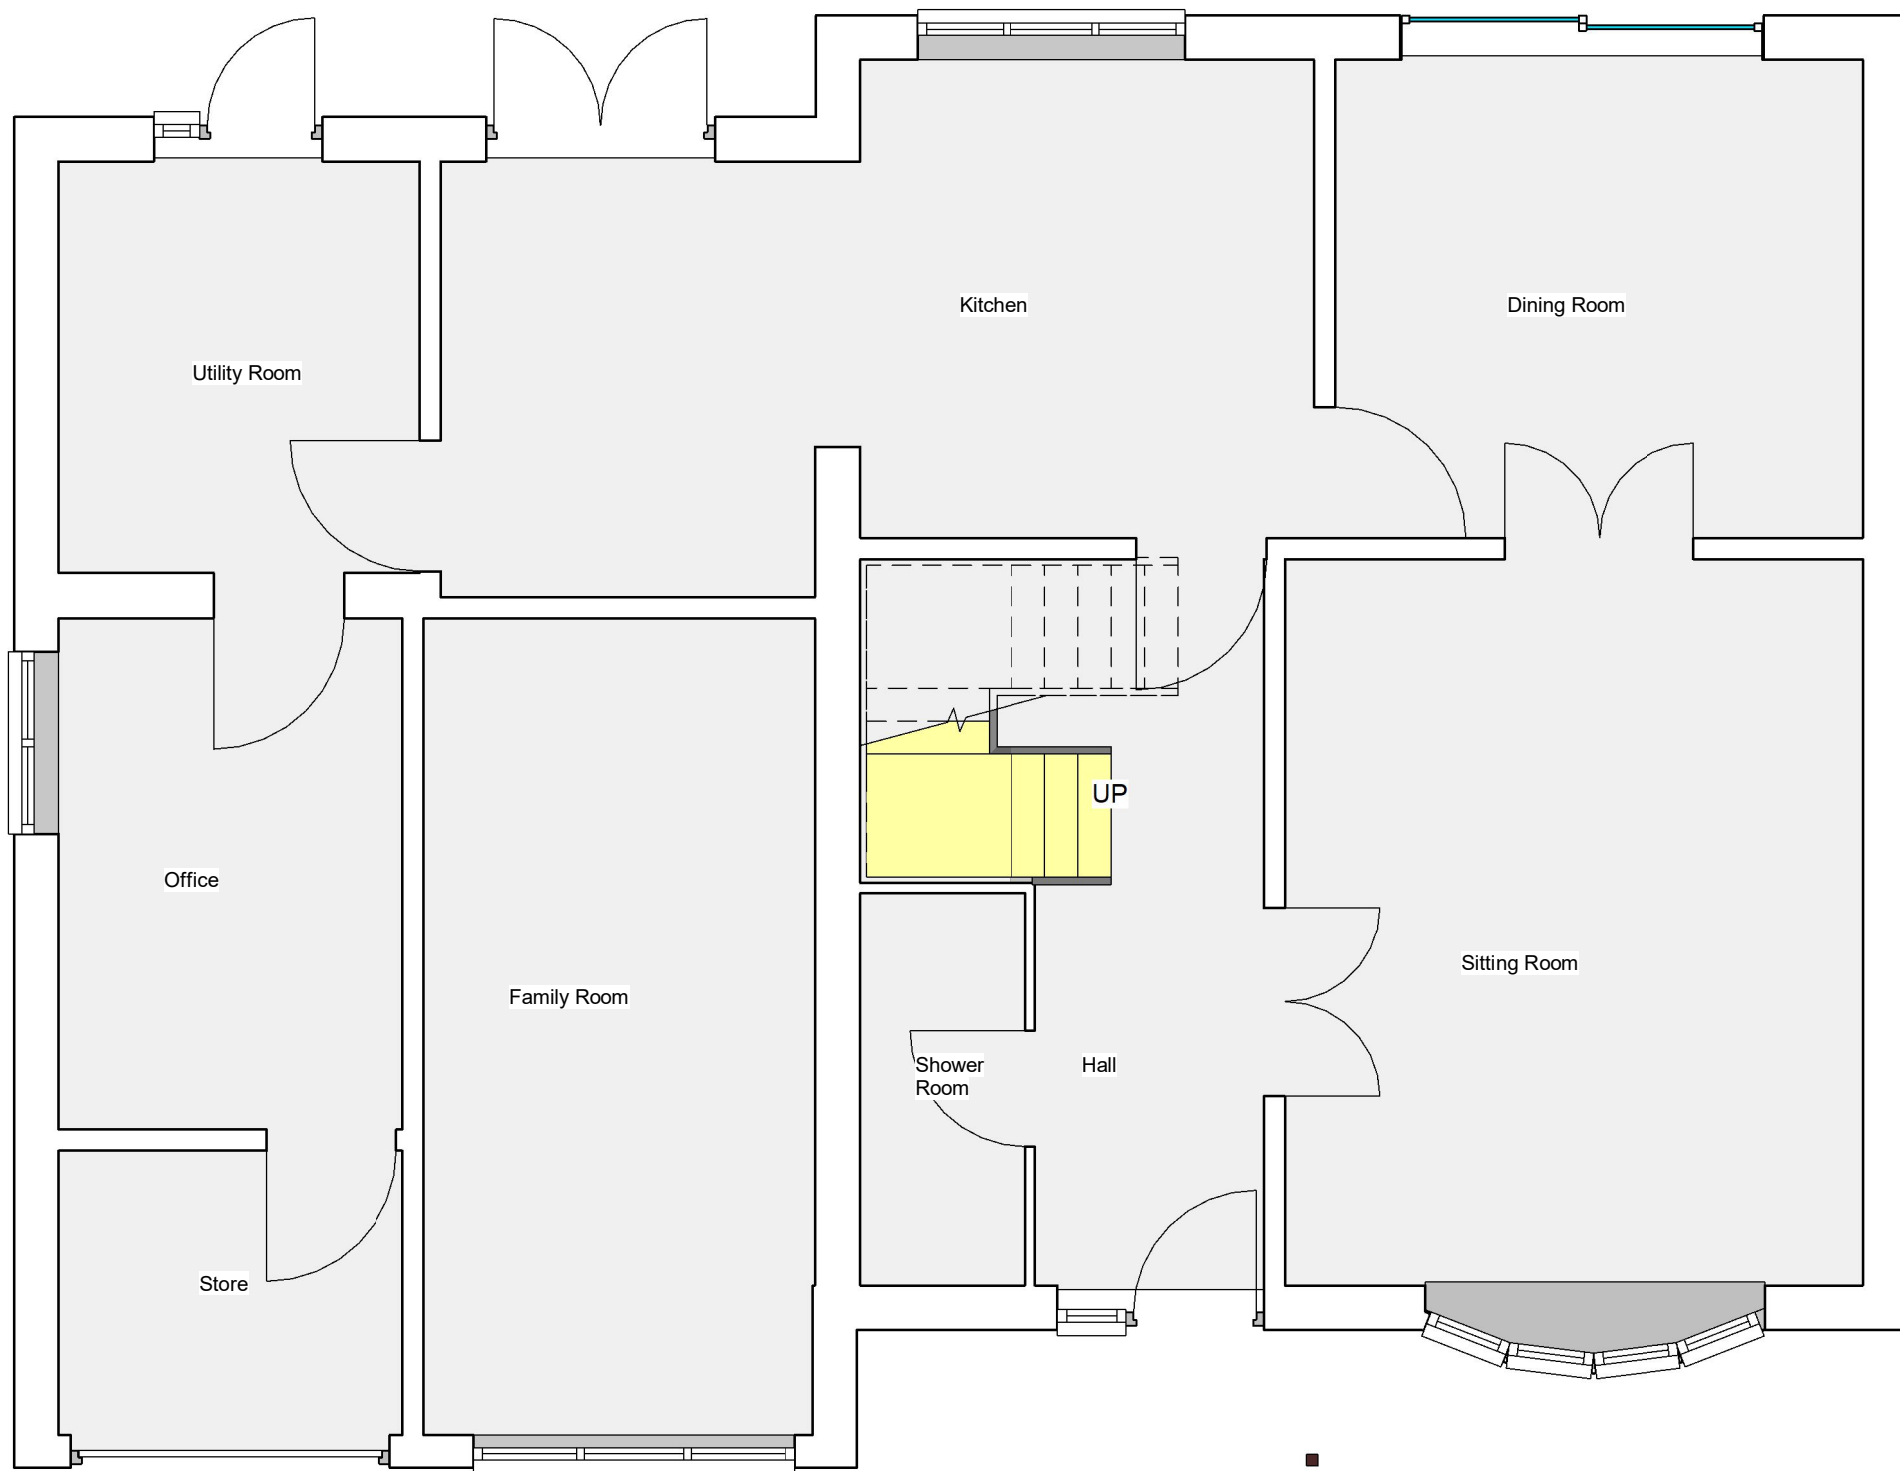

5 Existing Ground Floor Plan  
1 : 50

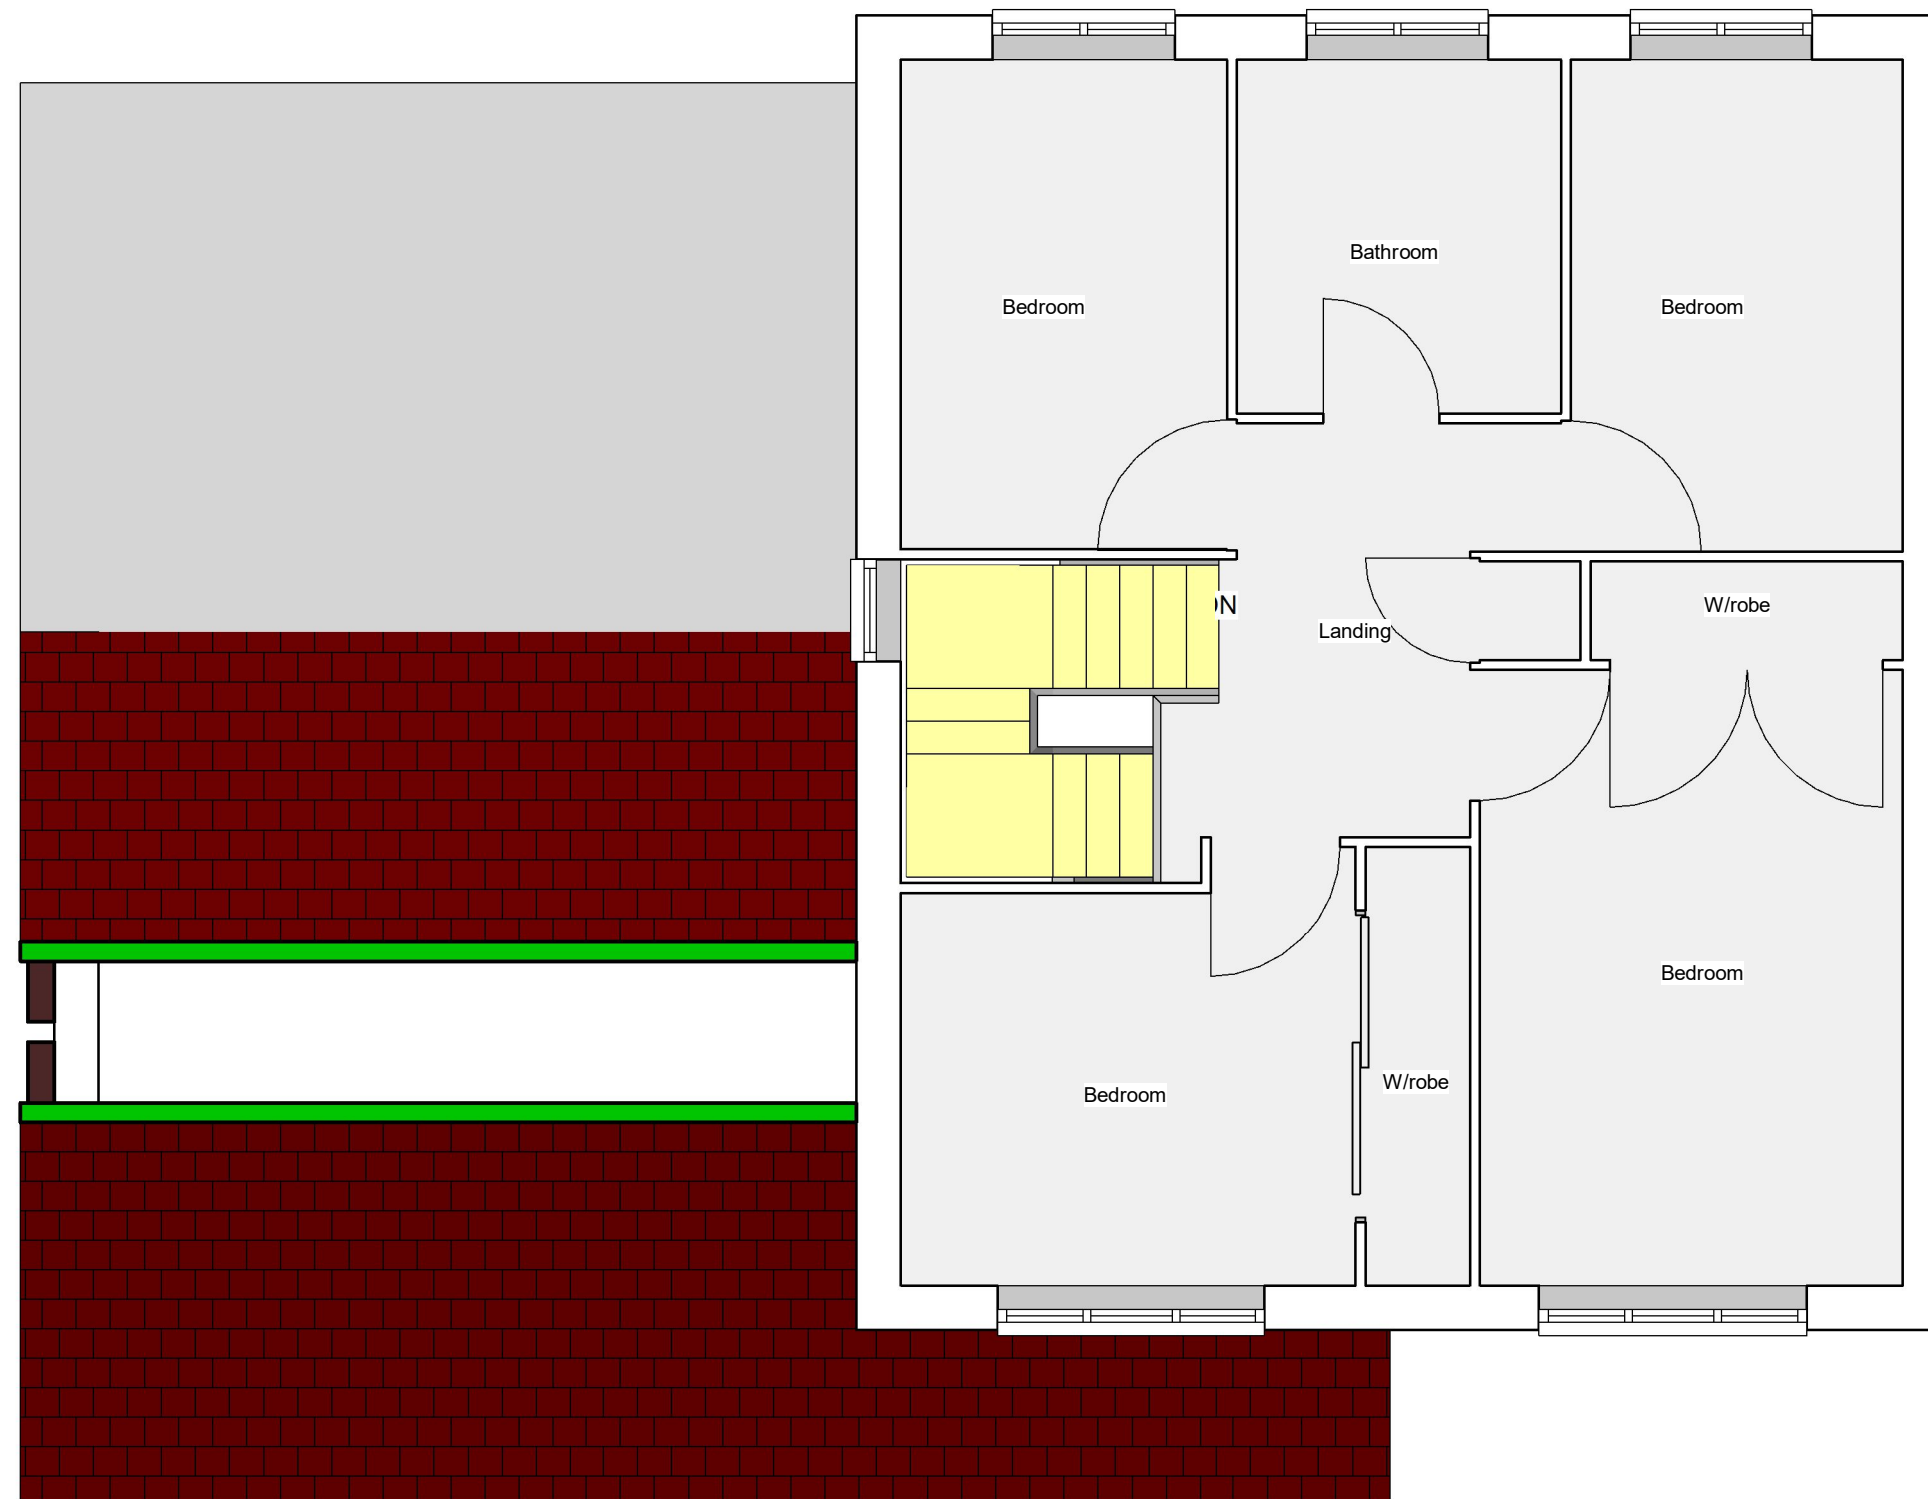

6 Existing First Floor Plan  
1 : 50

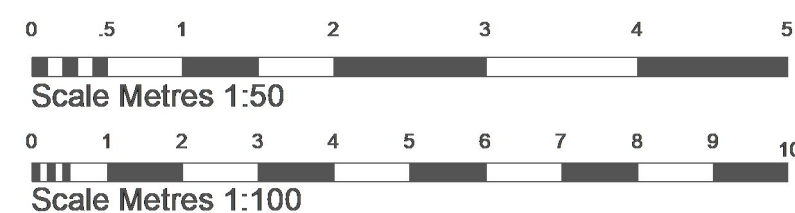

| Revision   |                                                              |       |   |             |
|---|--------------------------------------------------------------|-------|---|-------------|
| Drawings by:<br><div>unsted design</div> <div>3D Computer Aided<br/>Architectural Design</div>   |                                                              |       |   |             |
| Unsted Design Ltd<br>16 Hazel Close,<br>Chandlers Ford<br>Eastleigh<br>SO53 5RF   |                                                              |       | Tel: 02380274720<br>Email: info@UnstedDesign.co.uk<br>Web Site www.UnstedDesign.co.uk<br>Company Number 8013235 |             |
| <b>Utilities/Highways/Environment:</b> It is the responsibility of the client or their contractor to liaise with the Utility providers, Highway Authorities and Environment Agency to ensure that all approvals are in place unless Unsted Design have been given written instructions to act on your behalf. |                                                              |       |   |             |
| <b>Copyright:</b> The copyright for this drawing remains the property of Unsted Design. It cannot be copied, altered or reproduced in any form without the consent of Unsted Design. It cannot be passed to a third party without the written consent of Unsted Design.                                       |                                                              |       |   |             |
| <b>Dimensions:</b> All dimensions to be checked on site prior to the commencement of any work. Do not scale from this drawing for construction purposes.   |                                                              |       |   |             |
| <b>Party Wall Agreements:</b> It is the sole responsibility of the building owner or their contractor to draw up any agreements or notices required to comply with the Party Wall Act. This drawing does not guarantee the position of the boundary.                                                          |                                                              |       |   |             |
| Client:   | PAVITT                                                       |       |   |             |
| Project Address:   | 27 ASHBRIDGE RISE<br>CHANDLERS FORD<br>EASTLEIGH<br>SO53 1SA |       |   |             |
| Drawing Contents: EXISTING FLOOR PLANS AND ELEVATIONS   |                                                              |       |   |             |
| Purpose:   | PLANNING APPLICATION                                         |       |   |             |
| Scale:   | 1:50 1:100                                                   |       |   |             |
| Date:   | 28th December 2025                                           |       | Drawn by:   | MKU         |
| Drawn:   | Client:                                                      | Date: | Project Number:                                                                                                 | Sheet Size: |
| 001 PAVITT   |                                                              |       | EX1676   | A1          |