


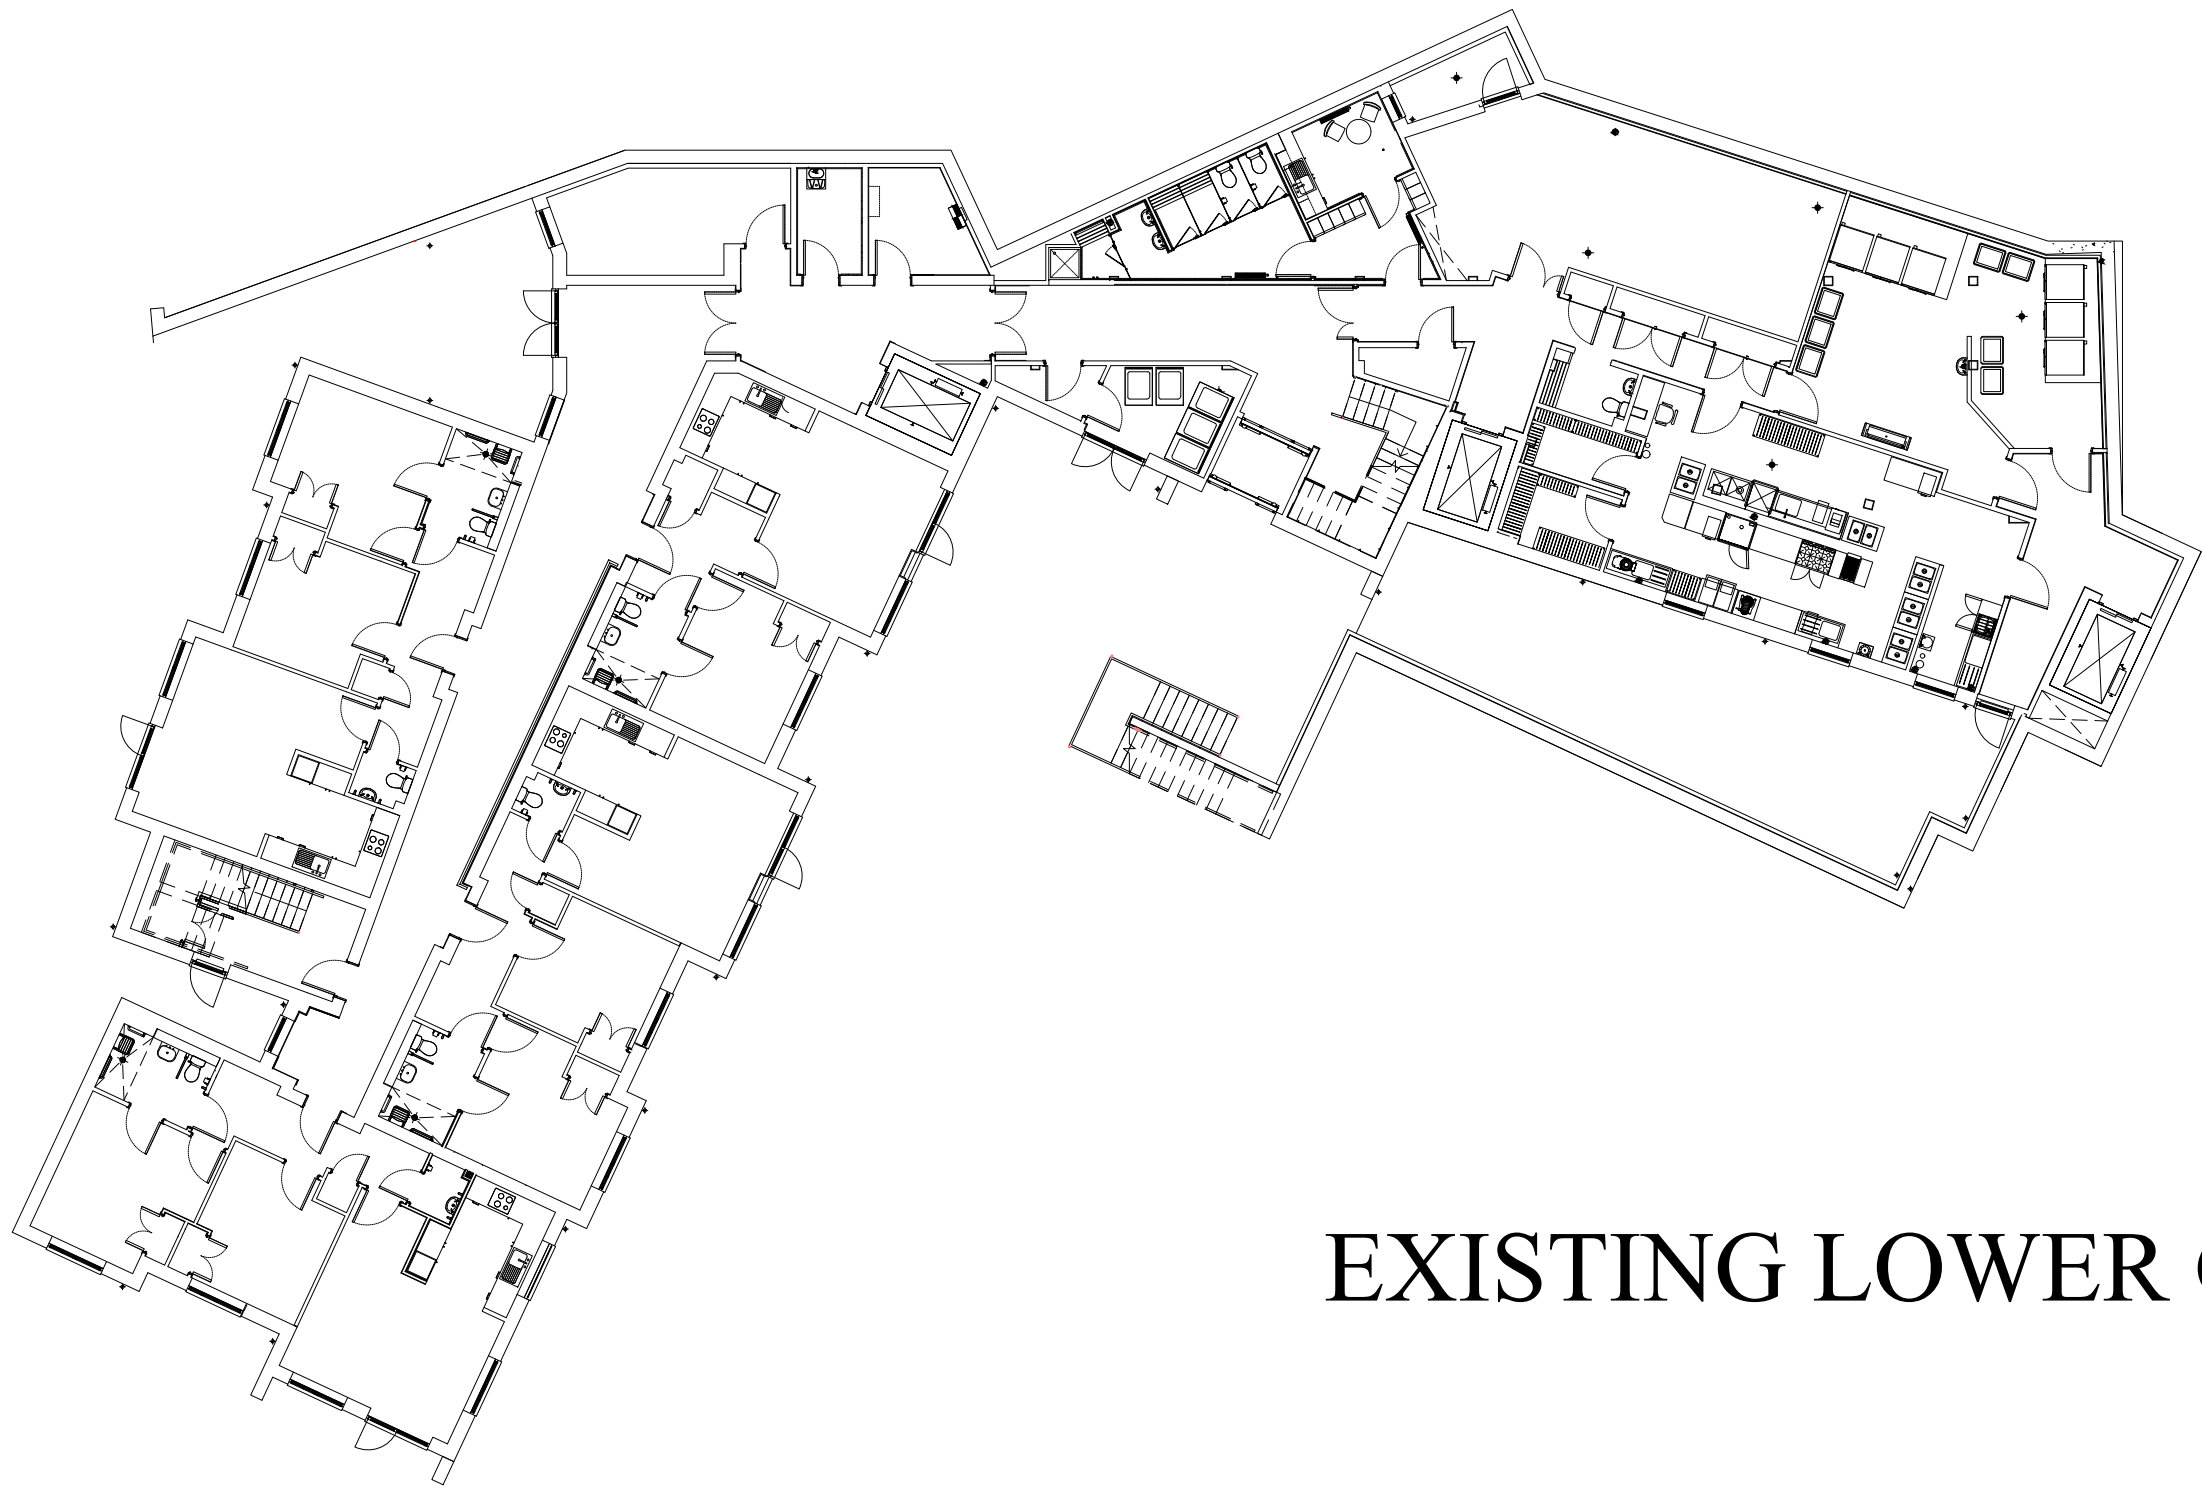
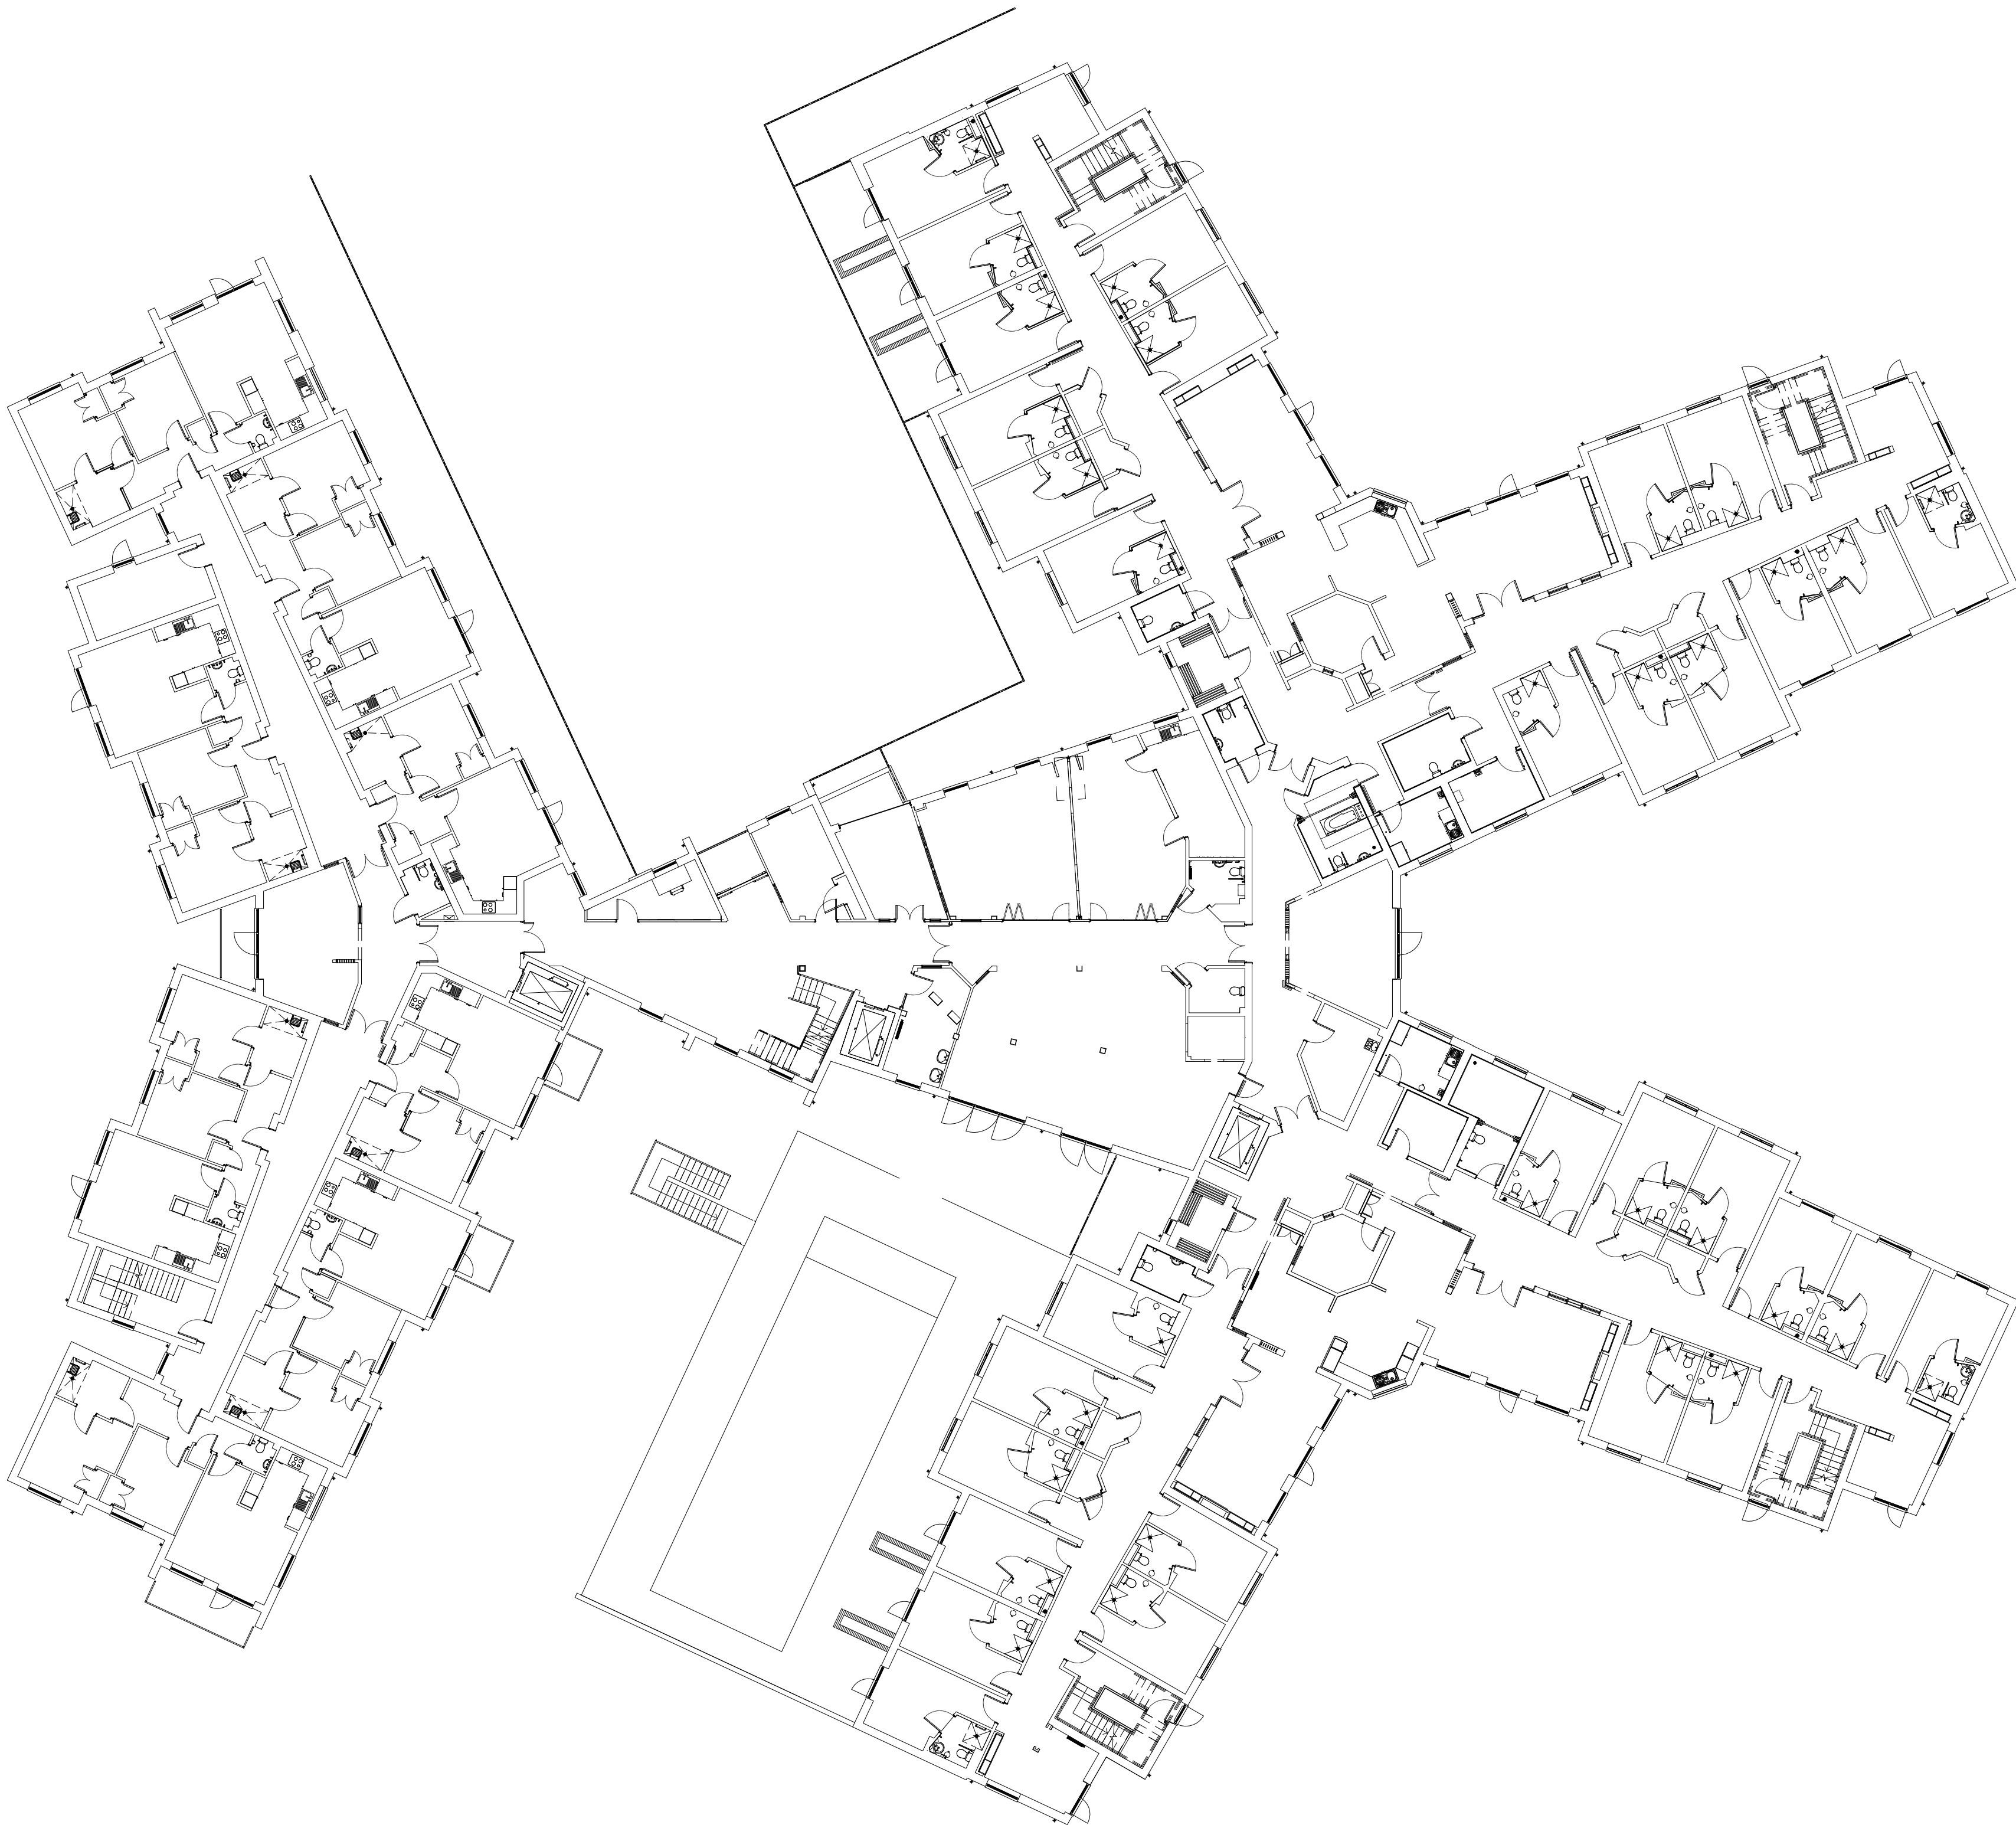


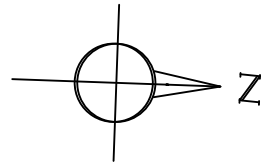


EXISTING LOWER GROUND FLOOR PLAN 1:200

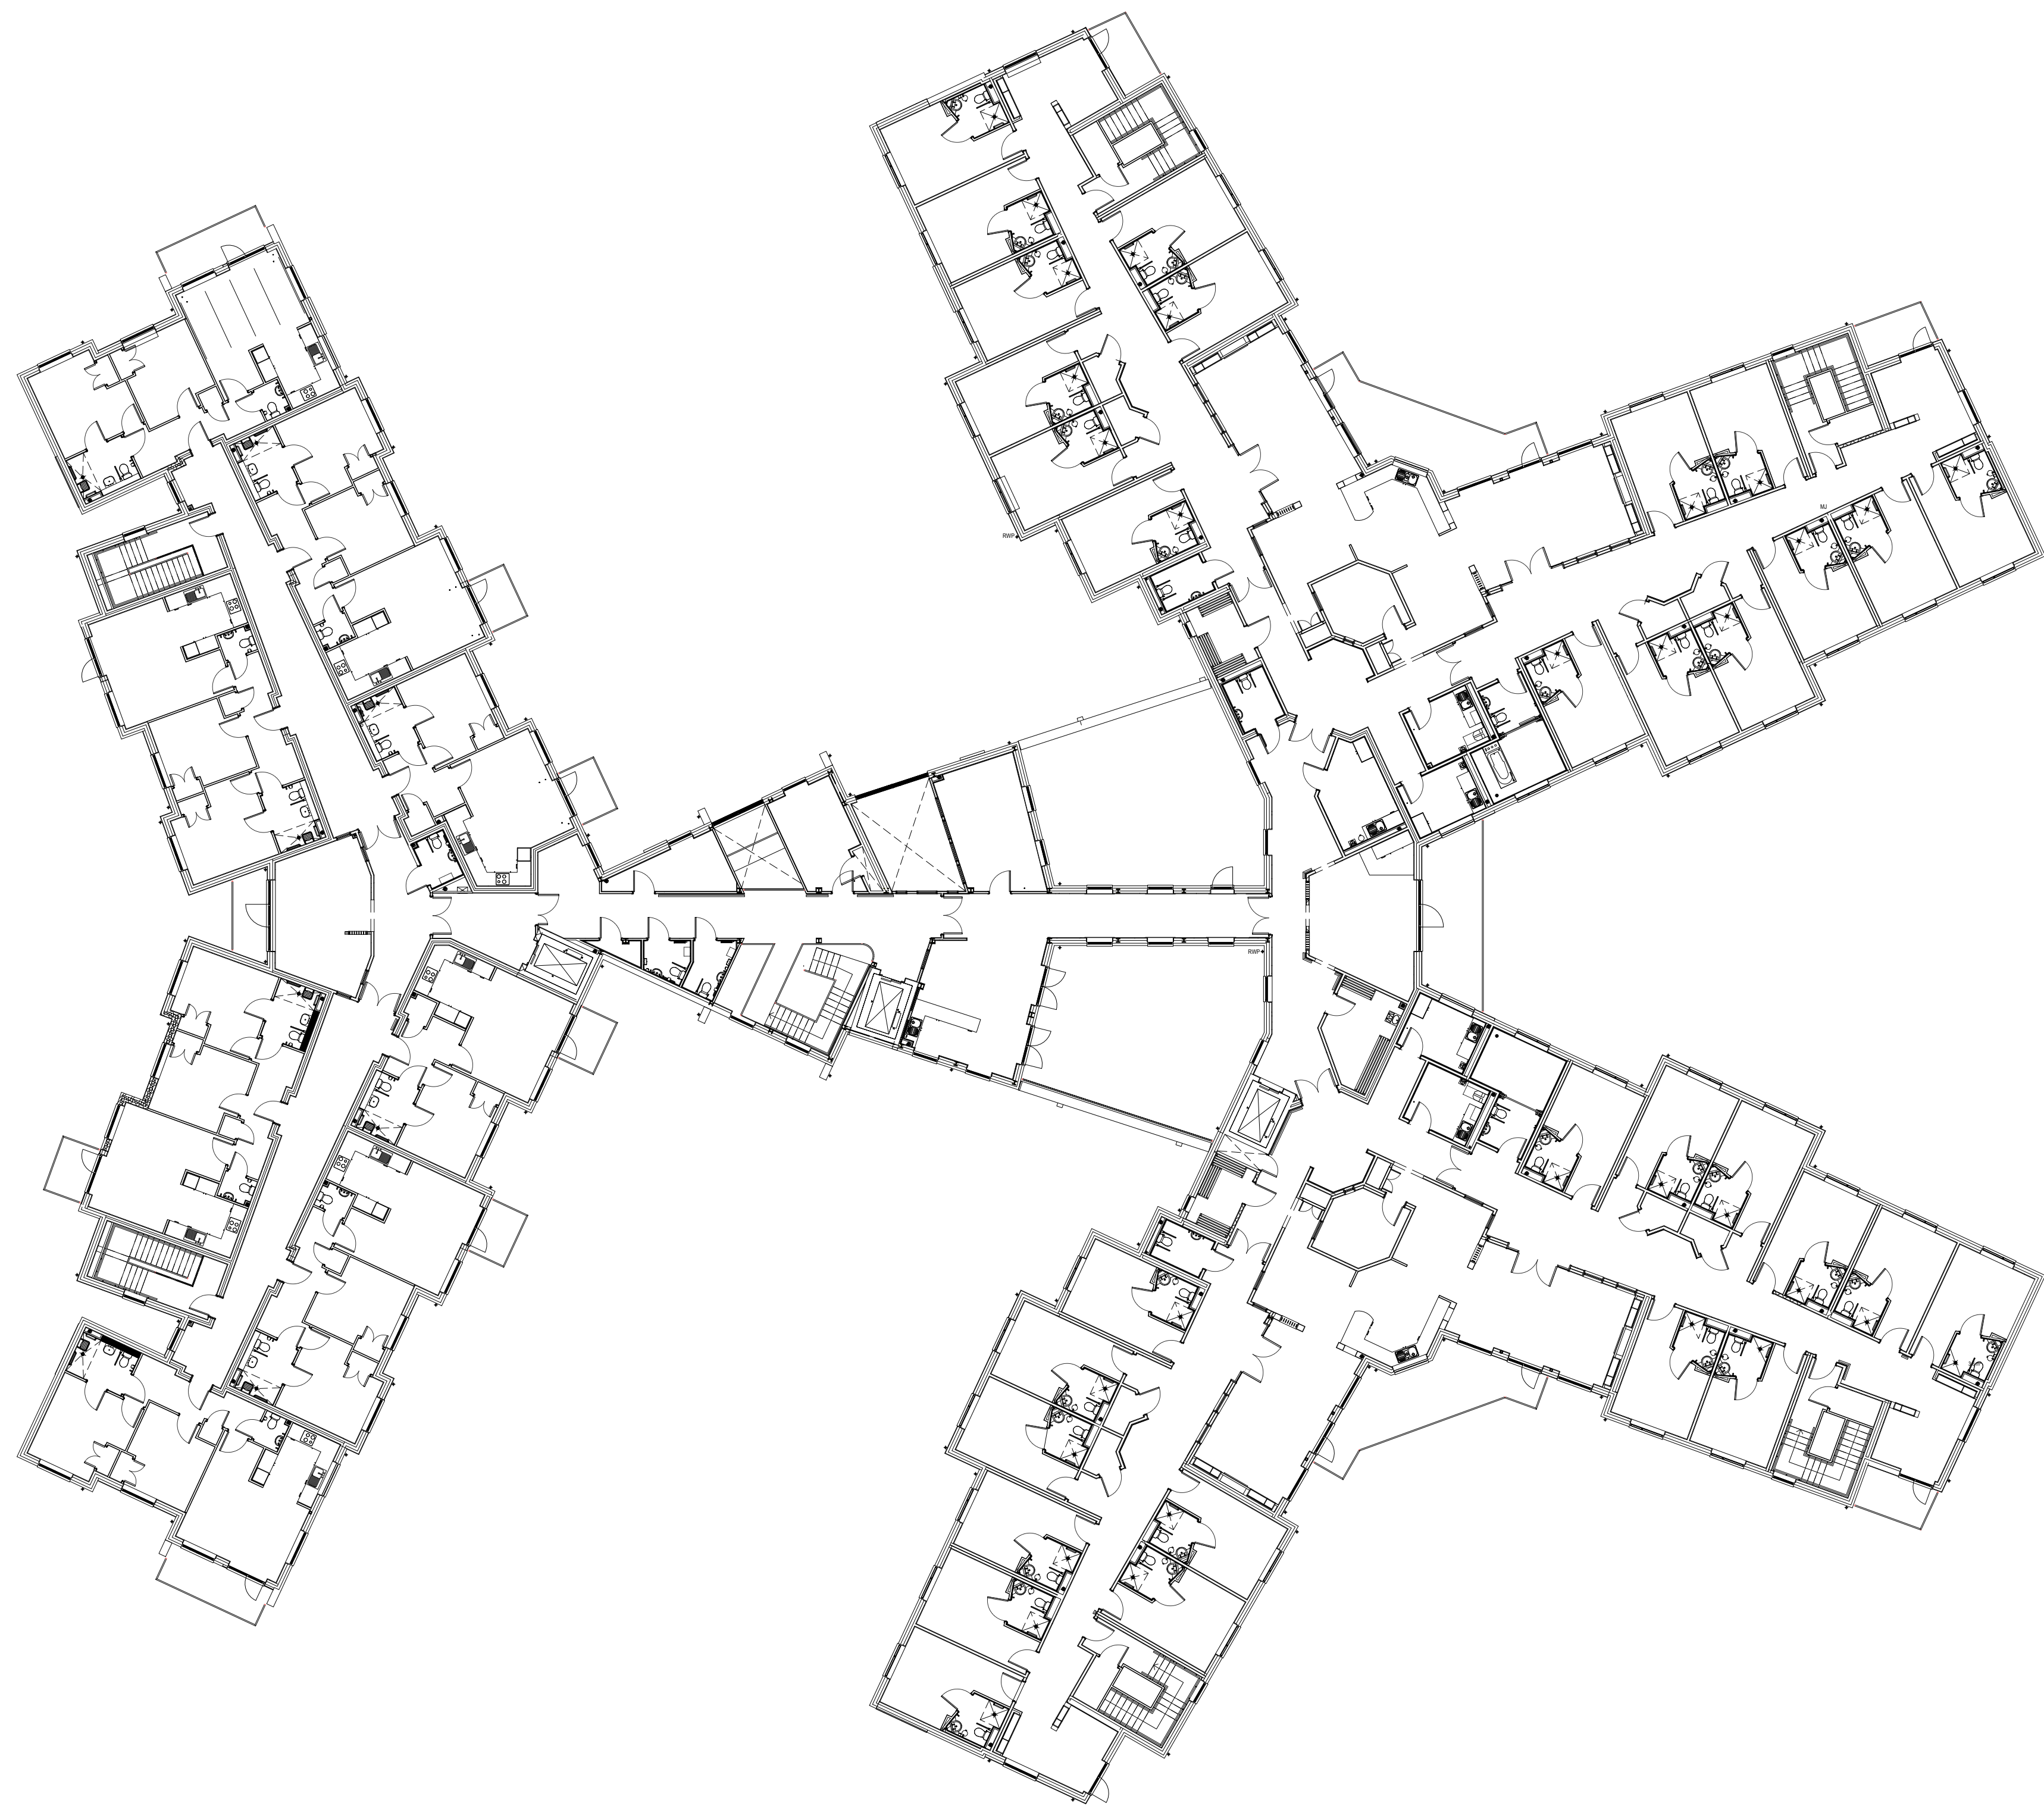


EXISTING GROUND FLOOR PLAN 1:200

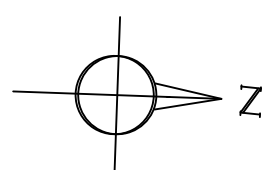

EXISTING FIRST FLOOR PLAN 1:200

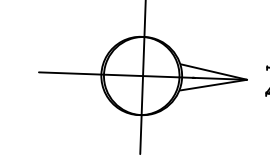

Scale 1:200

 

Rev No Date Amendment

Rev No



STEVENJONESPLANDSIGN

Client:

Simon Machon

Sir Address:

Otterbourne Hill

Title:

EXISTING PLANS

Drawing Number:

2904/674/001

Review:

A

Page Size:

A0