




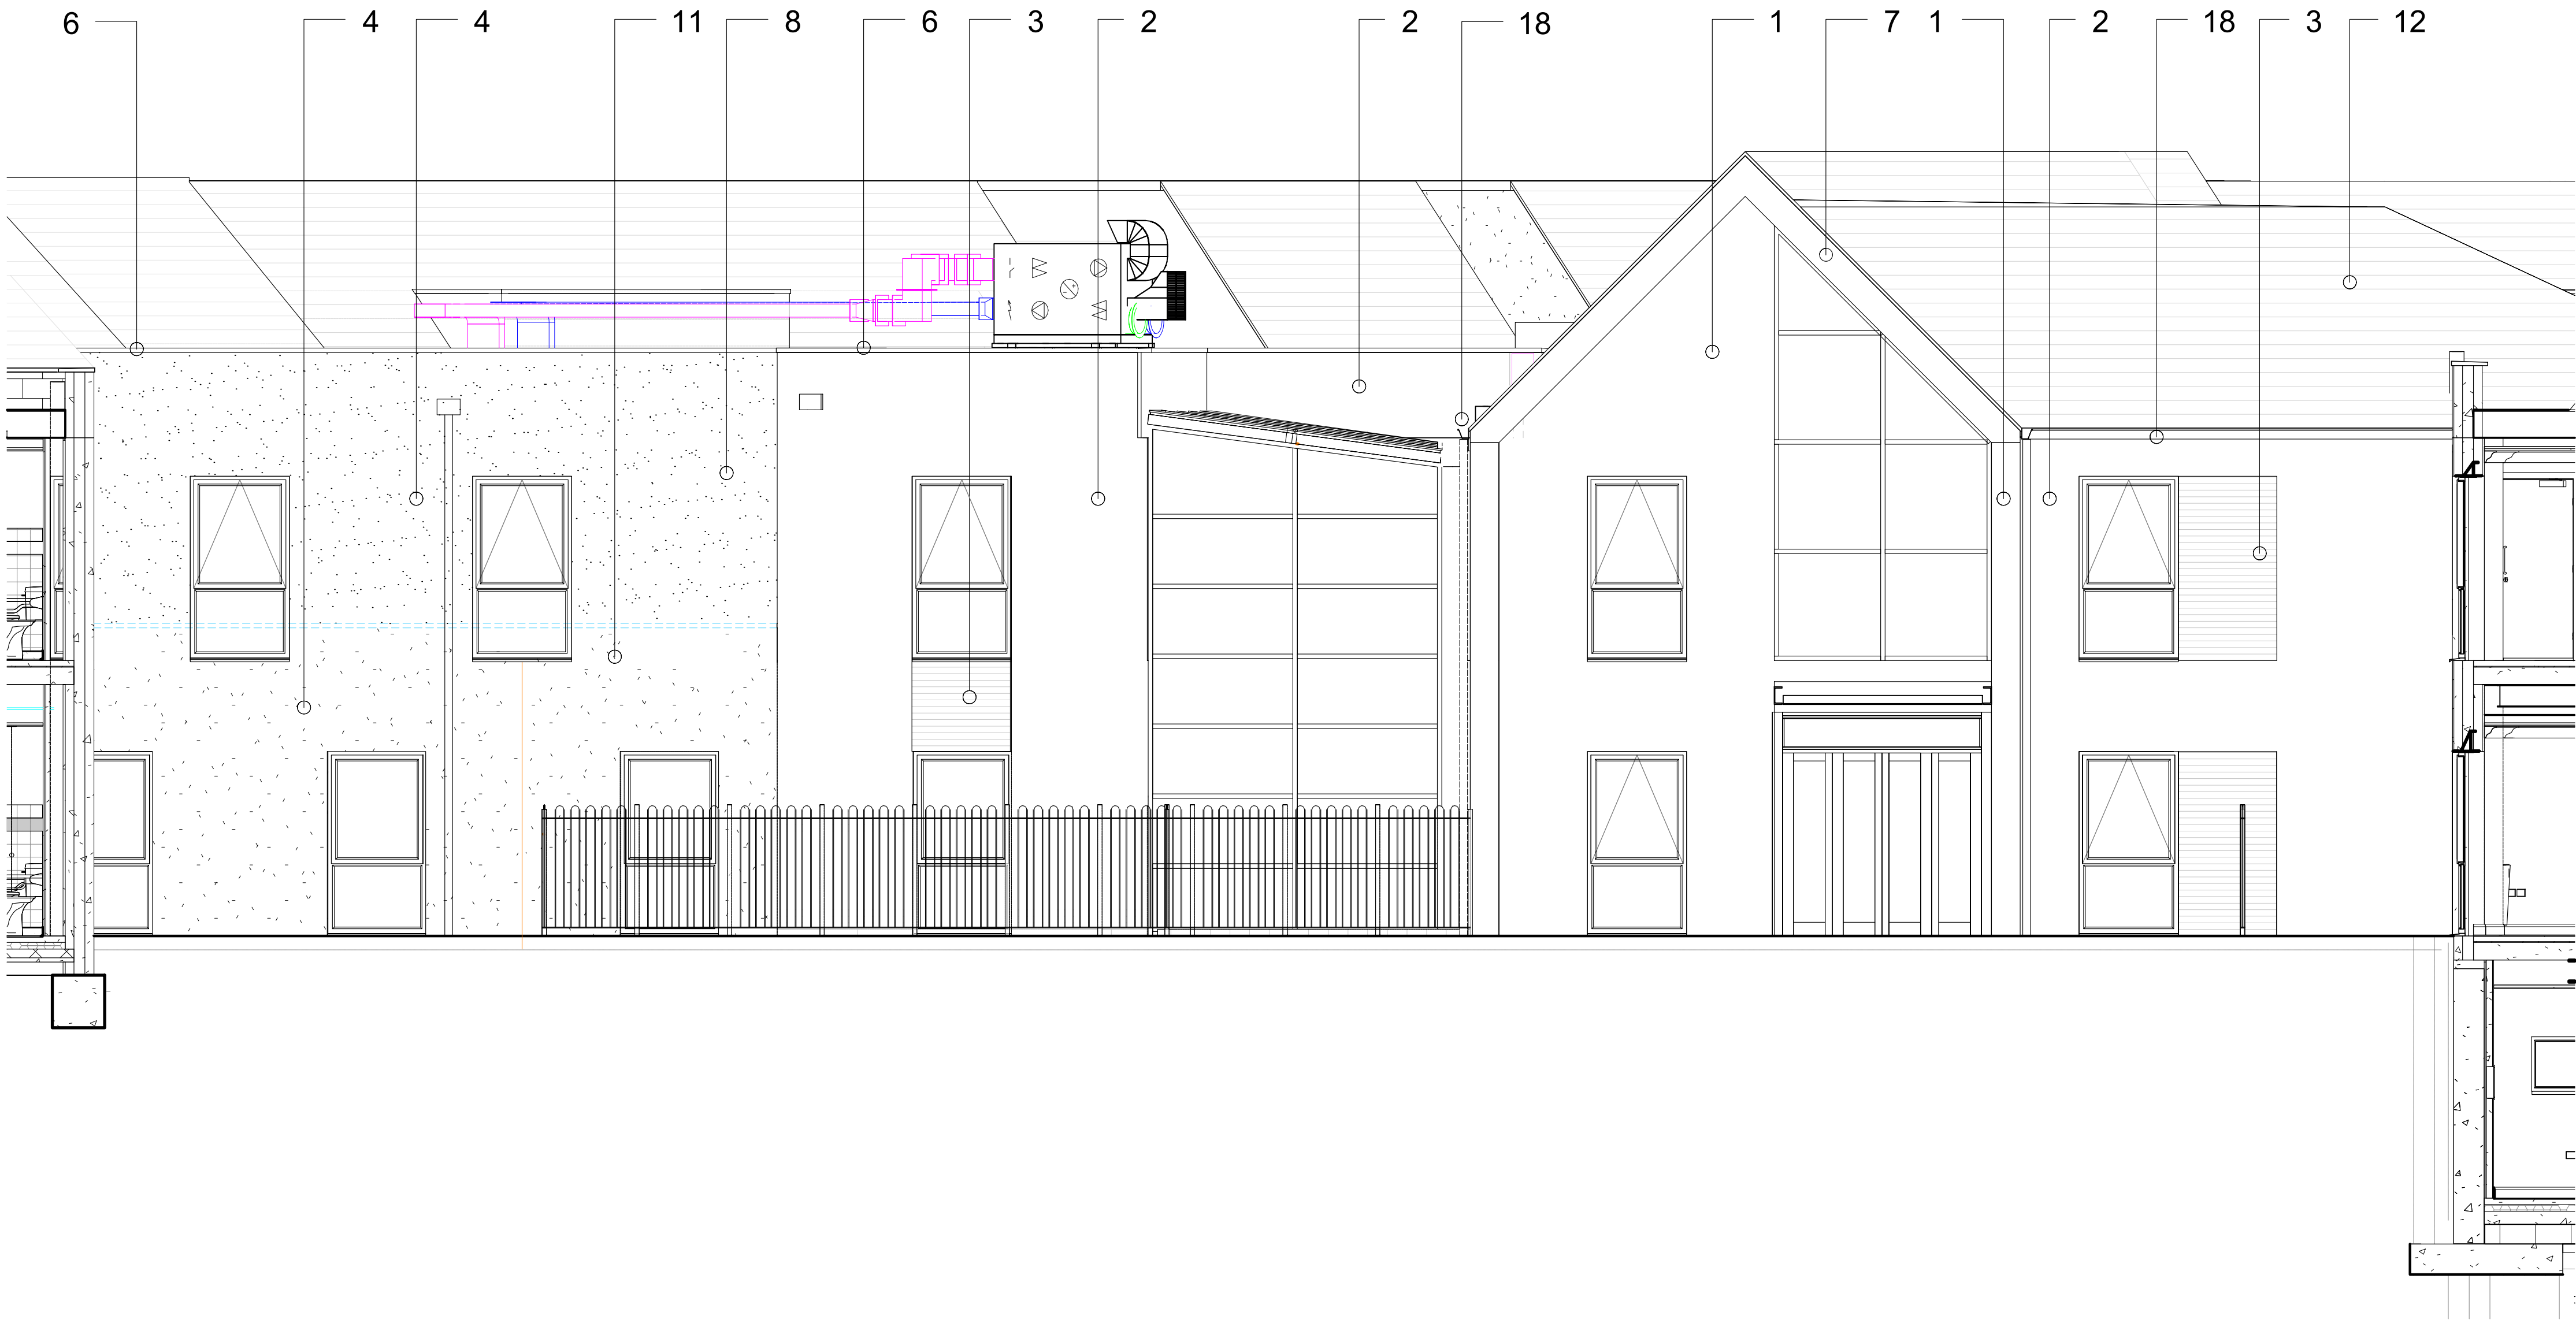

EXISTING WEST ELEVATION 1:100

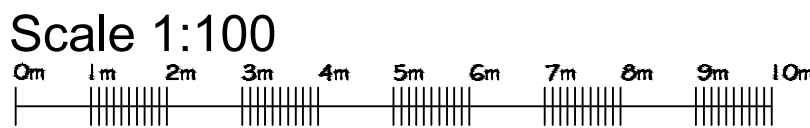

PROPOSED WEST ELEVATION 1:50

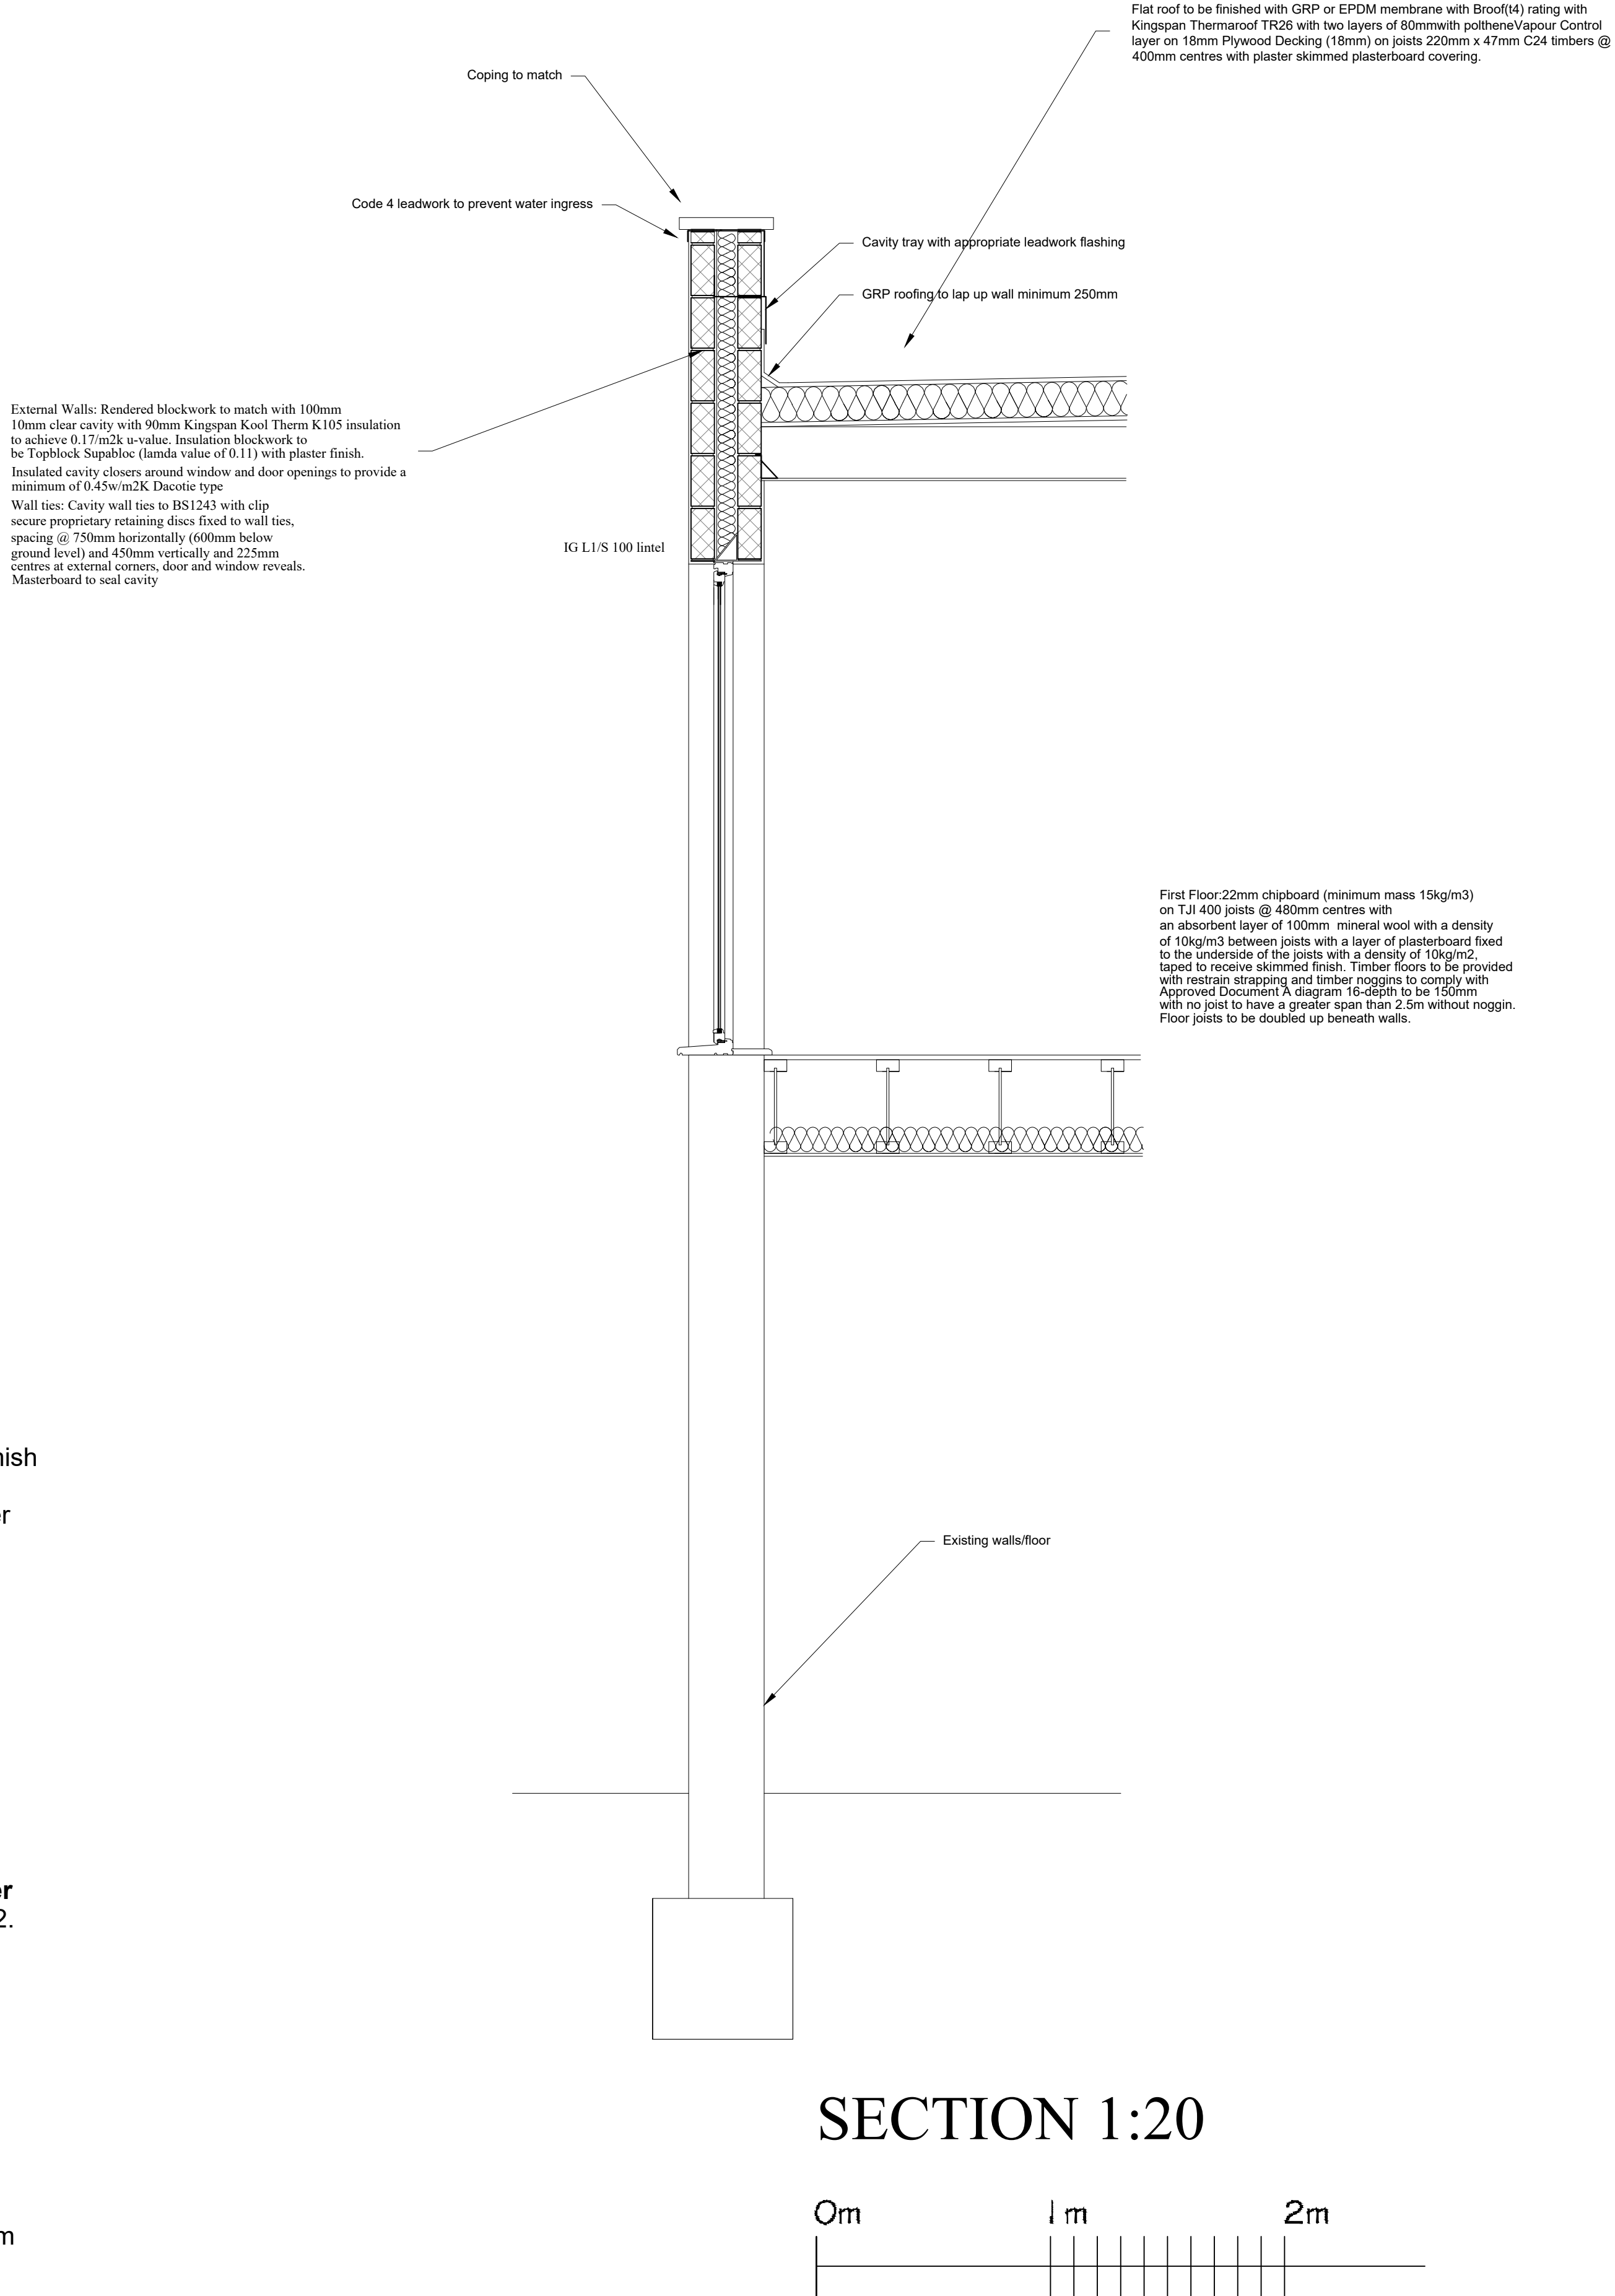

MATERIAL LEGEND:

1. Facing brick: Red multi stock, laid in stretcher bond.
2. Facing brick: Charcoal smooth, laid in stretcher bond.
3. **Feature brickwork: 'Seperated'** - fleemish bond with projecting bricks and three quarter closure to transition to stretcher bond.
4. Render: Through Coloured silicone render. Colour: Champagne.
5. Wall Cladding: Rock Panel or similar approved Cladding. Colour: Ceramic Oak, Rhinestone Oak and Carbon Oak.
6. Copings: Colour: Dark Grey / RAL 7015.
7. **Feature Surrounds: Aluminium powder** coated. Colour: Salmon pink RAL 3022.
8. **Windows and Doors: uPVC Windows.** Colour: Dark Grey / RAL 7015.
9. Balconies (1): Stainless steel posts and handrails with clear glass 1500mm Balustrading.
10. **Balconies (3): Cantilevered stainless** steel frame. Stainless steel posts and handrails with clear glass 1500mm balustrading.
11. **Rain water goods: uPVC Profiled Gutter** or hopper and down Pipes. Colour: Black.
12. Roof Tile: Composite slate. Fibre Cement Slate Tiles by Marley Eternit Colour: Grey, Range: Thrutone.
13. Enclosure: Railings (1500mm overall from floor level) Steel Balustrade, Colour: Black.
14. Louvre Doors: Powder coated aluminium external finish. Colour: Dark Grey / RAL 7015.
15. Feature Brick: Ribbed stretcher bond with protruding rows of bricks.
16. Fence: Close Board Fencing 1800 mm with 400mm Trellis over.
17. Bird Box: House Sparrow, Swift or Swallow bird box, contractors choice
18. **Feature Box Gutter: PPC aluminium** facing over framing to gutter. Colour: Dark Grey / RAL 7015 .
19. Bird Box: House Martin nest bowl contractors choice.

MJ

Rev No Date Amendment

Rev No



STEVENJONESPLANDESIGN

Client:

Simon Machon

Sit Address:

Otterbourne Hill

Title:

ELEVATIONS

Drawing Number:

2904-674/003

Revision:

A

Page Size:

A0