





All dimensions must be checked by the contractor before commencing work on site.

Unless otherwise noted, boundaries have not been surveyed. The recipient of this drawing should satisfy themselves of their precise location before commencing work on site.

Notes

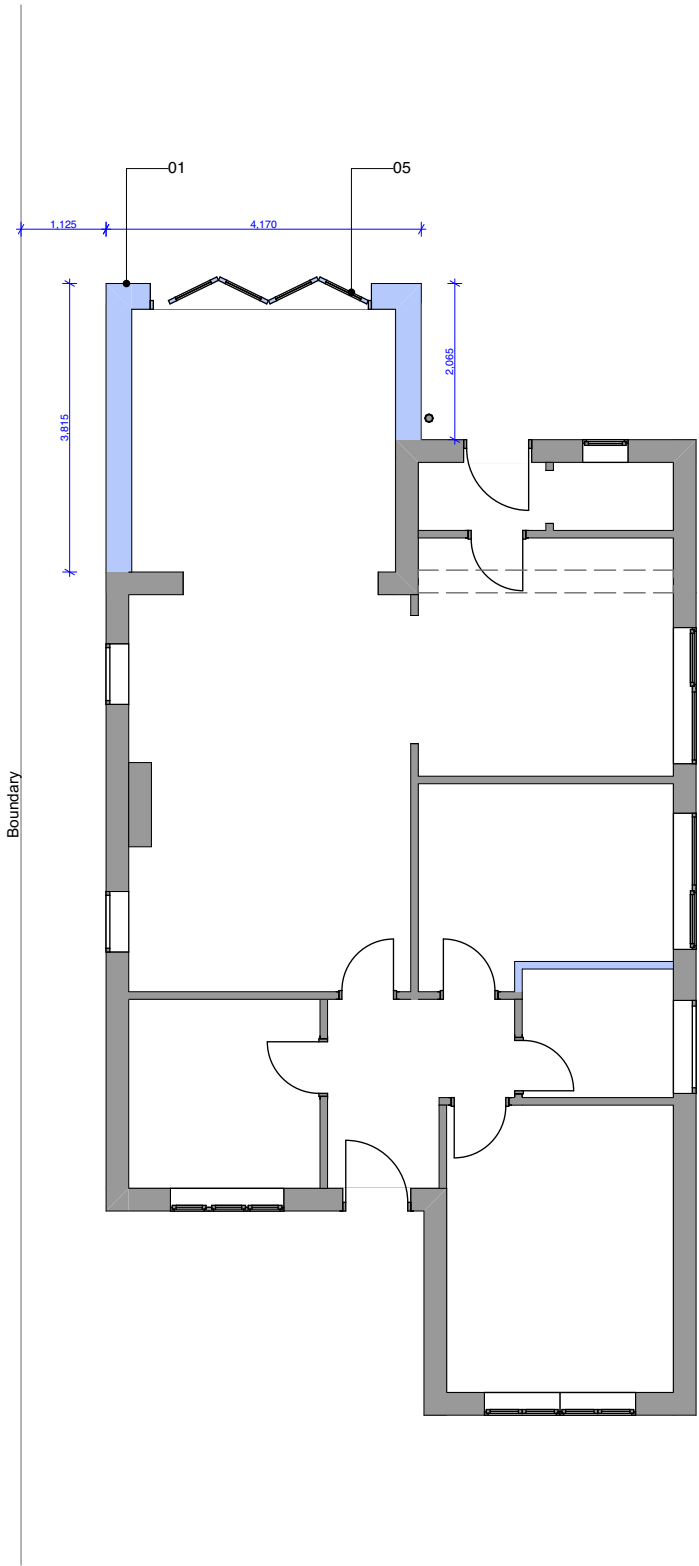

01 Proposed Plans
Scale 1:100

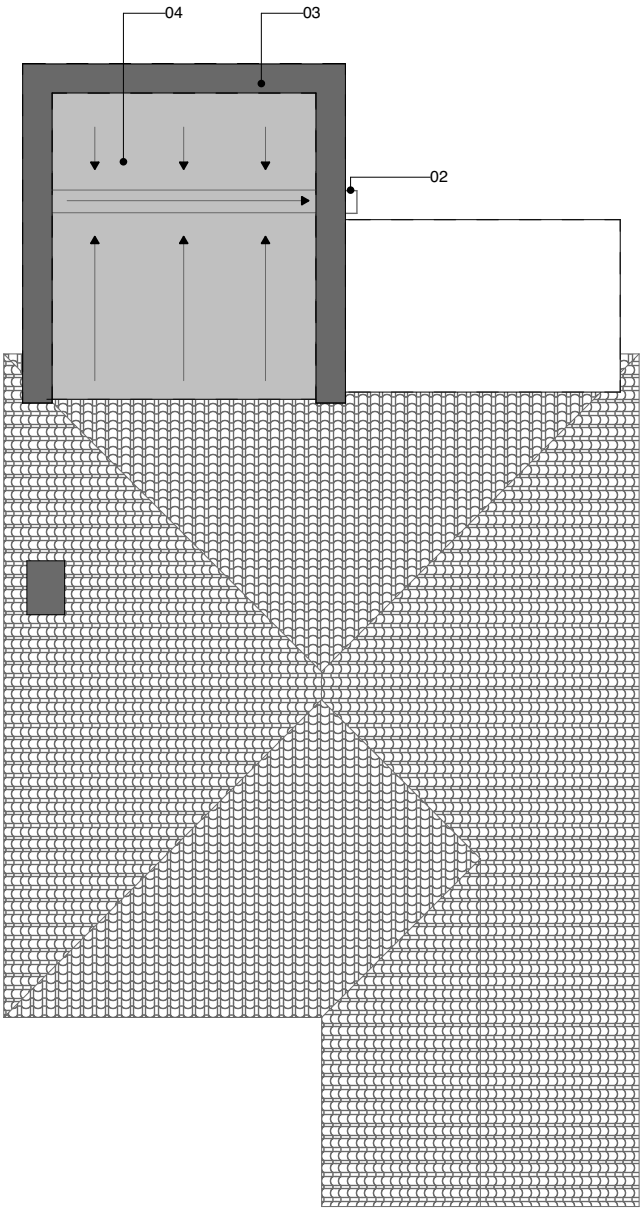

02 Proposed Roof
Scale 1:100

01. External wall with white render finish to match existing front elevation
02. Down pipe to match existing
03. Coping
04. Flat roof to falls
05. Bi-fold doors

Rev	Date	Description	DB/CB	
0	1	2	3	4m

project
3 Merrieas Close
Chandlers Ford
Hampshire
SO53 2FP

status

Planning

drawing title

Proposed Plans

drawn	checked	date	scale
VH	ST	09 2026	1:100

Drawing Code							
Project	Originator	Vol	Lev	Type	Role	Number	Rev
V010	- PA	-XX	- 00	-DR	- A	-0050	-