



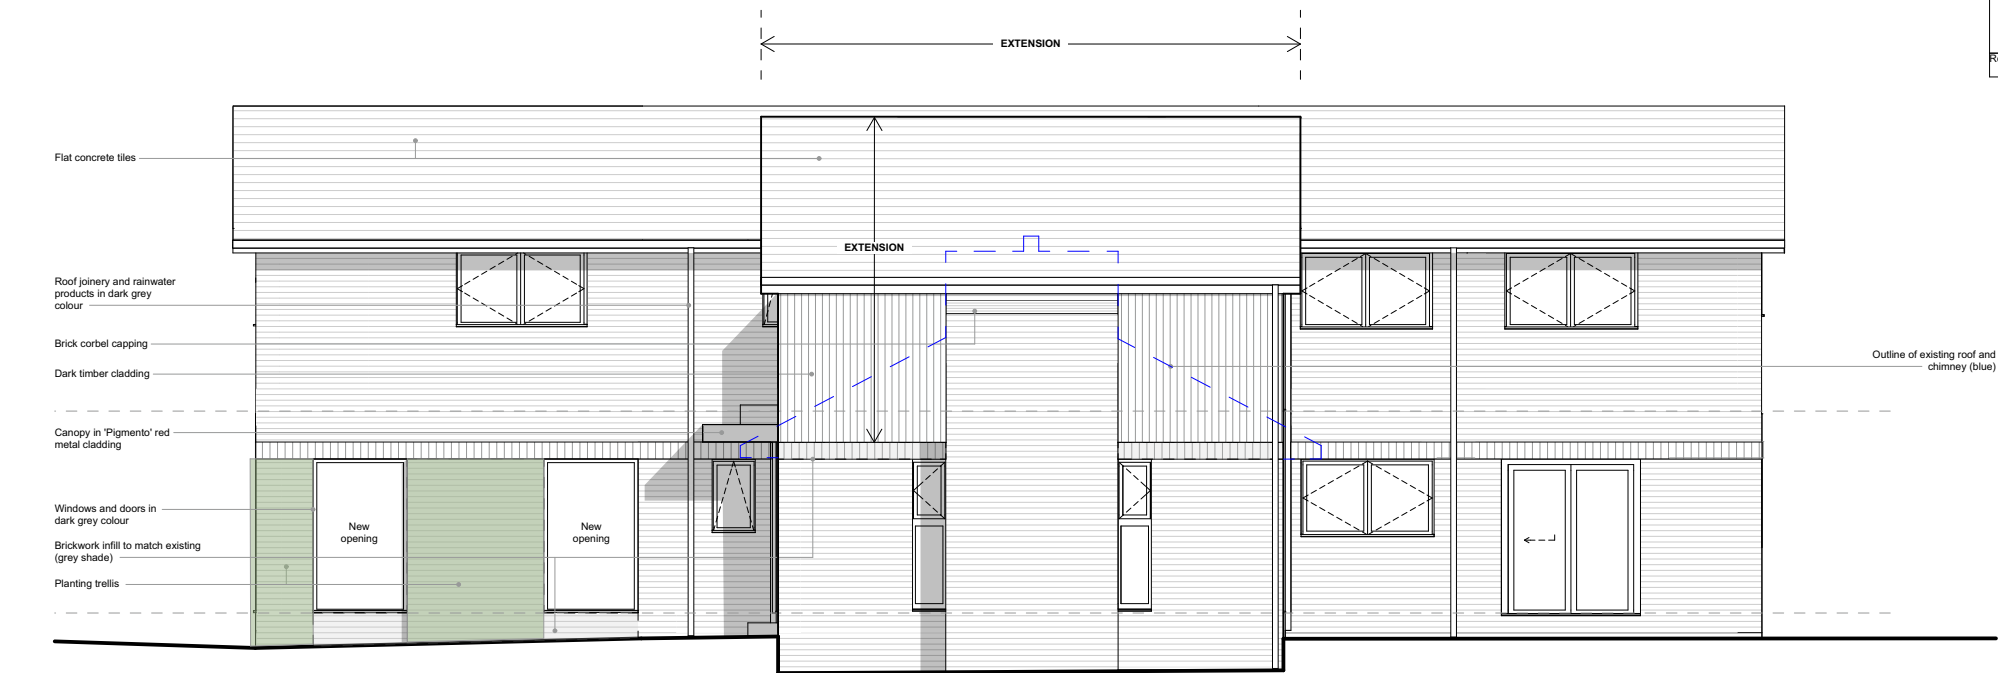

1 West Elevation
Scale 1:100

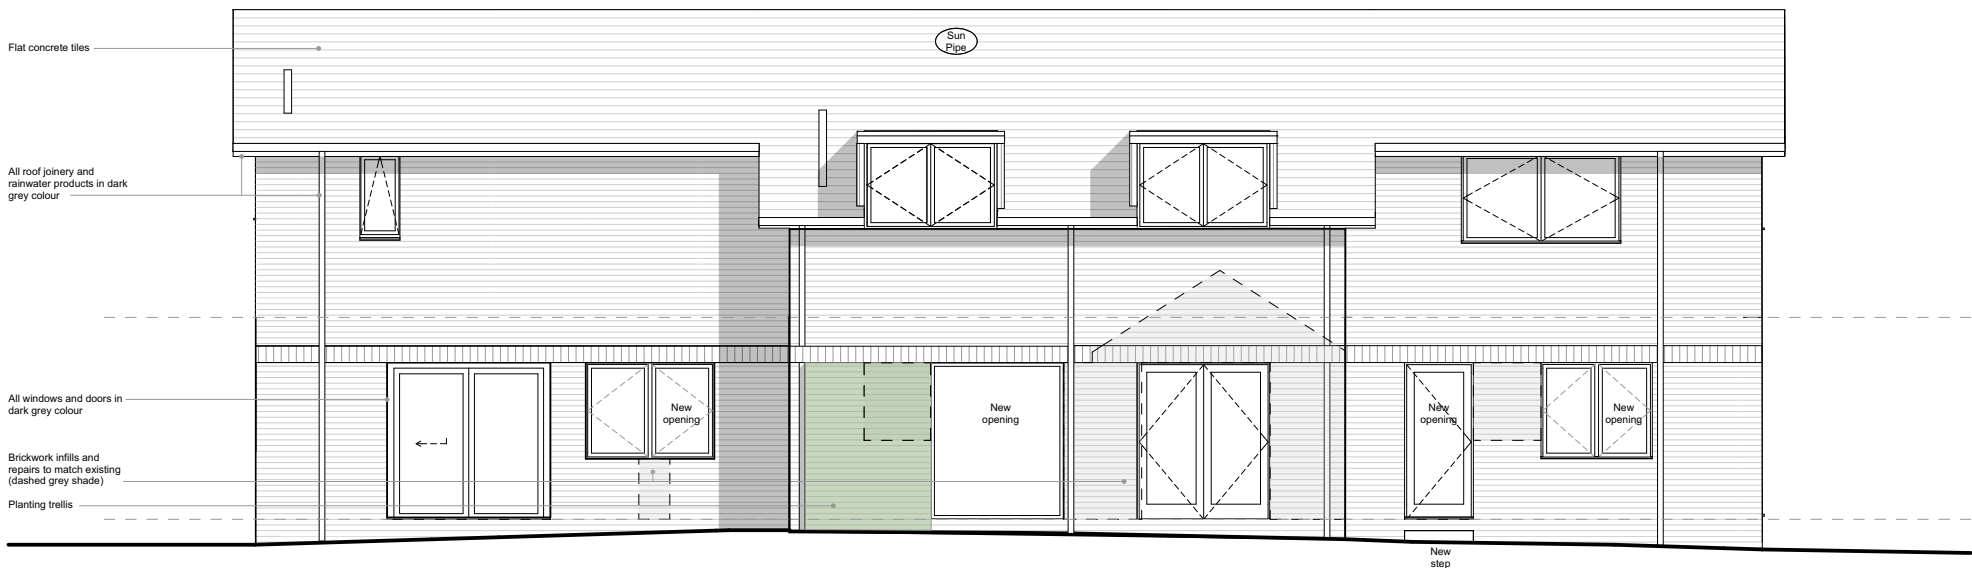

2 East Elevation
Scale 1:100

Schedule of proposed external materials	
Location	Proposed material
Throughout	Windows and doors in dark grey colour Brickwork infills to match existing (grey shade) Roof joinery and rainwater products in dark grey colour
First floor extension	Dark timber cladding Metal louvers in black colour
Entrance Hall volume	Black timber cladding Metal cladding in black colour Canopy in 'Pigmento' red metal cladding
Roofs	Flat concrete tiles

Snug Architects Ltd.

The Studio, 59 Rumbridge Street, Totton, SO40 9DR
02382 029500
info@snugarchitects.co.uk
www.snugarchitects.co.uk

Notes

© The content of this drawing is subject to the Copyright, Designs and Patents Act 1988. Reproduction of any part of this drawing is not permitted without written consent from Snug Architects Ltd.

OS (c) Crown Copyright 2026. All rights reserved.
Licence No.100022432. Snug Architects Landmark
OS Paper Map Copying Licence No: LAN1000247

Do not scale from this drawing for construction purposes. All dimensions must be checked by the contractor before commencing work on site.

Unless otherwise noted, boundaries have not been surveyed. The recipient of this drawing should satisfy themselves of their precise location before commencing work on site.

Any discrepancies are to be brought to the attention of Snug Architects Ltd.

If in doubt, ask.

Scale: 1:100

0 1 2 3 4 5m

This drawing is to be presented at:

A3

Project
3 Thornbury Heights
3 Thornbury Heights
Chandlers Ford
SO53 5DQ

Description
Proposed Elevations (2)

Proj - Orig - Func - Spat - Form - Dis - Number - Rev

P1272-SNUG-XX-XX-DR-A-2301-C05

Rev	DB/CB/AB	Date
C05	LM/BC	02/10/2026

Revision Description

Planning revision

Status
A1

Purpose
PLANNING

RIBA Stage
RIBA Stage 3

