



REAR ELEVATION EXISTING AND PROPOSED

Application references are numbered immediately beside the corresponding windows

EXISTING REAR ELEVATION

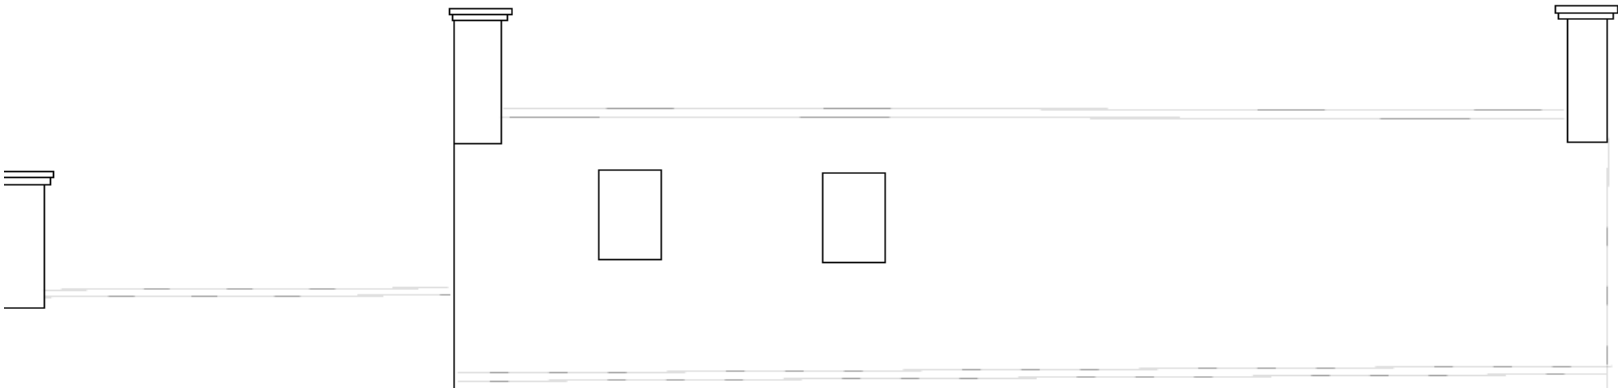

PROPOSED REAR ELEVATION

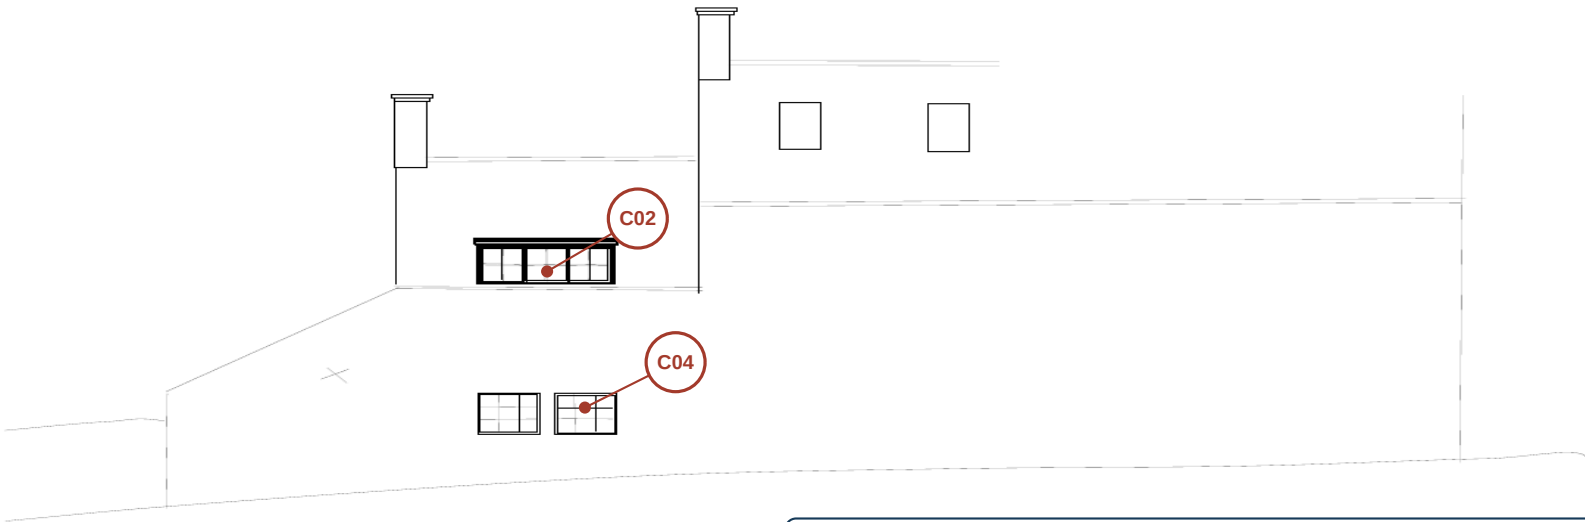

Rear elevation references

C02 Bedroom wide casement, 1900 x 1000 mm.

C04 Bedroom wide casement, 1900 x 1000 mm.

C03 is not on this elevation; it is the middle bedroom window on Side Elevation B, as shown on drawing UP-EL-111.

Existing openings are retained. The proposed REHAU Rio units reproduce the scheduled opening patterns and applied astragal-bar treatment. No trickle ventilators.

LISTED BUILDING CONSENT

UPCOTT HOUSE, STATION HILL, BURSLEDON, SOUTHAMPTON SO31 8PQ

Statutory list entry: Upcott, Station Road | Grade II | NHLE 1203865

REAR ELEVATION EXISTING AND PROPOSED

Drawing UP-EL-110

Date 29 September 2026

Revision P06

Scale: 1:50 @ A3

Drawn: Dale Anderson

Sheet 5 of 13