



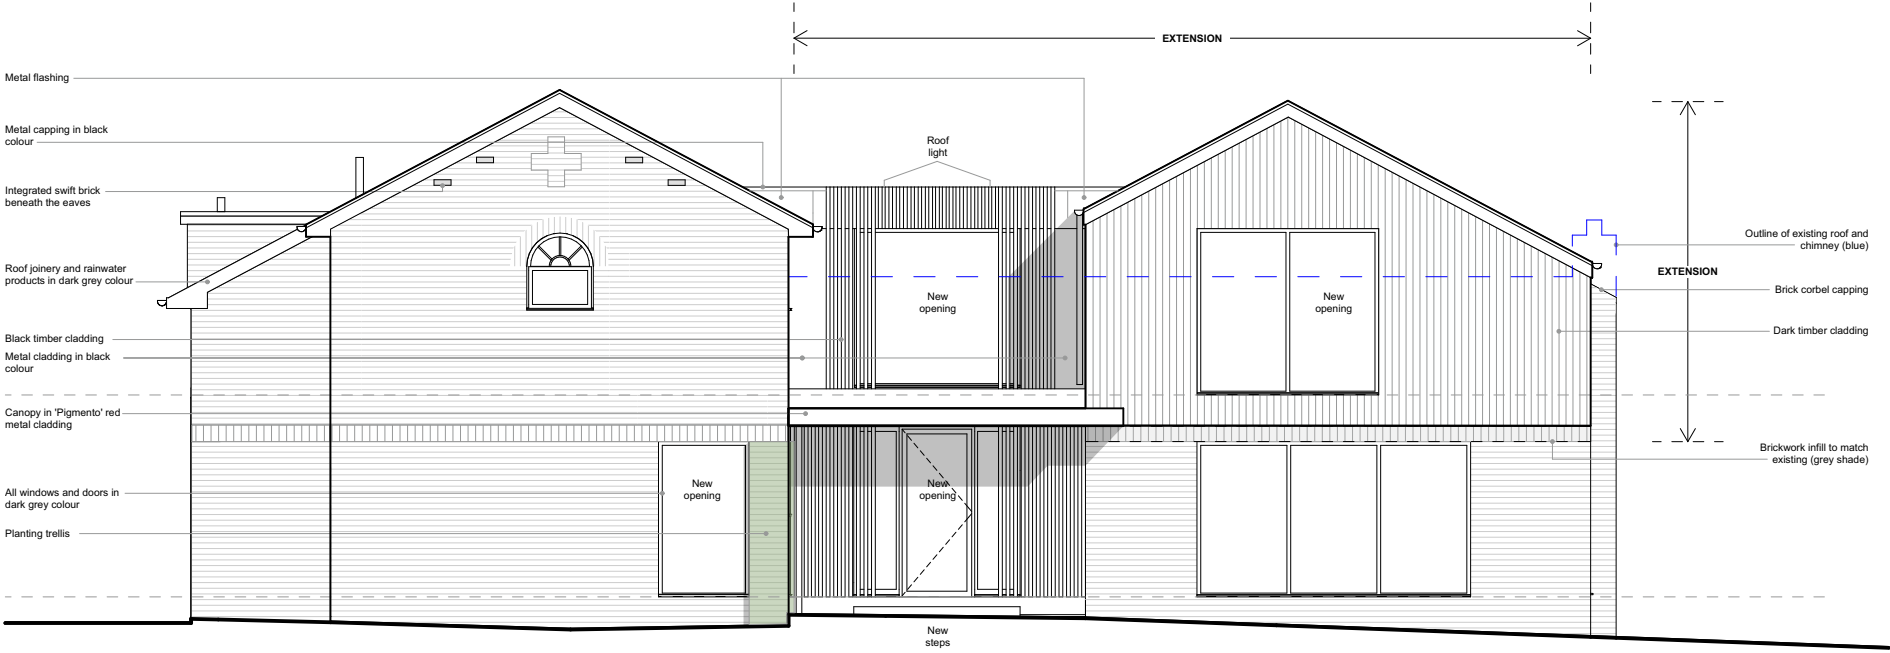

1 North Elevation
Scale 1:100

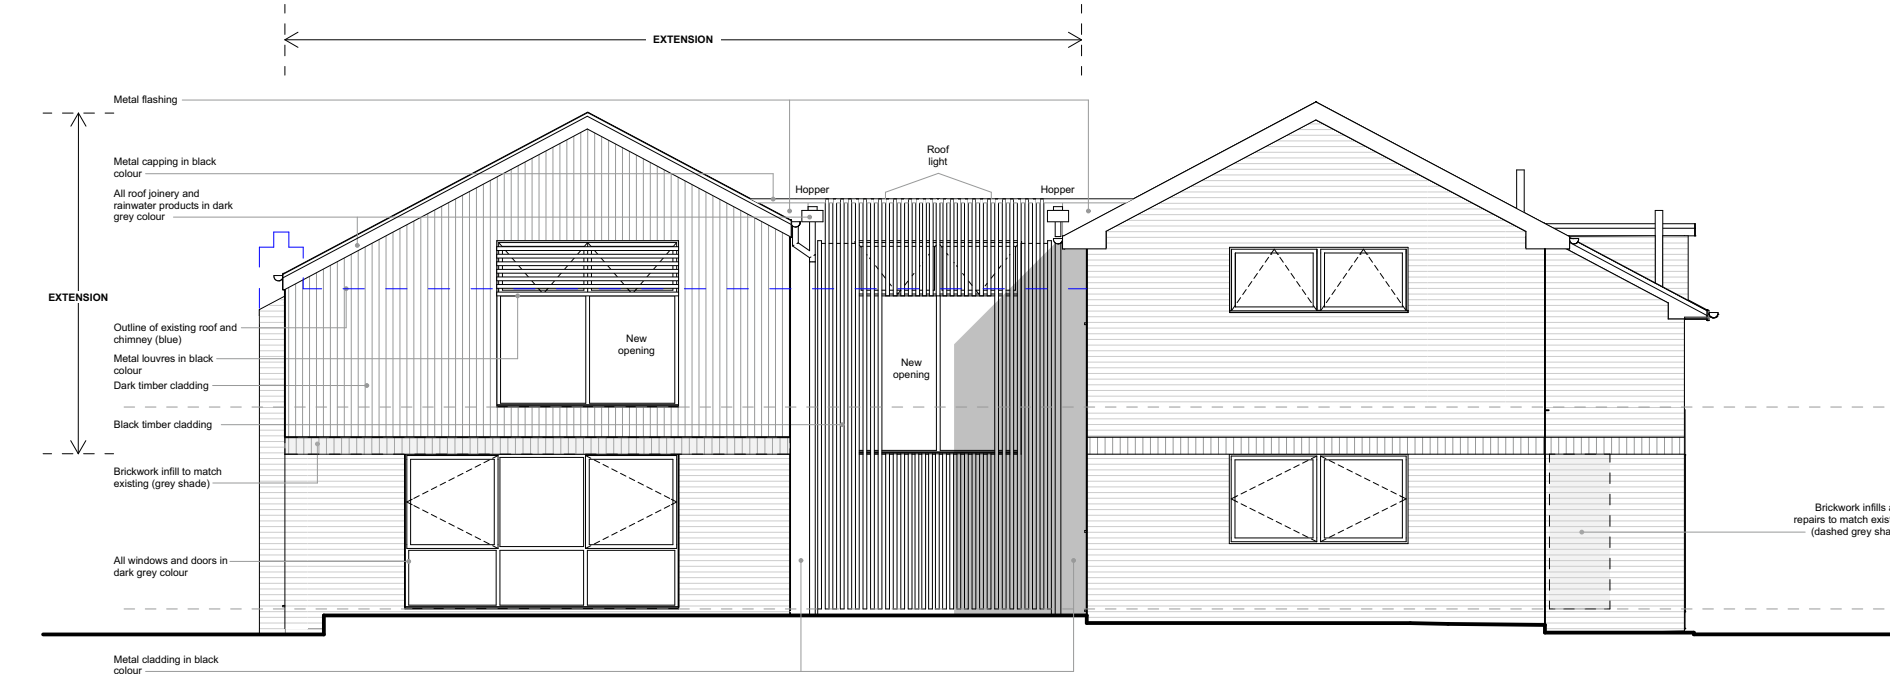

2 South Elevation
Scale 1:100

Schedule of proposed external materials	
Location	Proposed material
Throughout	Windows and doors in dark grey colour Brickwork infills to match existing (grey shade) Roof joinery and rainwater products in dark grey colour
First floor extension	Dark timber cladding Metal louvres in black colour
Entrance Hall volume	Black timber cladding Metal cladding in black colour Canopy in 'Pigmento' red metal cladding
Roofs	Flat concrete tiles

Snug Architects Ltd.

The Studio, 59 Rumbridge Street, Totton, SO40 9DR
02382 029500
info@snugarchitects.co.uk
www.snugarchitects.co.uk

Notes

© The content of this drawing is subject to the Copyright, Designs and Patents Act 1988. Reproduction of any part of this drawing is not permitted without written consent from Snug Architects Ltd.

OS (c) Crown Copyright 2026. All rights reserved. Licence No.100022432. Snug Architects Landmark OS Paper Map Copying Licence No: LAN1000247

Do not scale from this drawing for construction purposes. All dimensions must be checked by the contractor before commencing work on site.

Unless otherwise noted, boundaries have not been surveyed. The recipient of this drawing should satisfy themselves of their precise location before commencing work on site.

Any discrepancies are to be brought to the attention of Snug Architects Ltd.

If in doubt, ask.

Scale: 1:100		
		This drawing is to be presented at: A3
Project 3 Thornbury Heights 3 Thornbury Heights Chandlers Ford SO53 5DQ		
Description Proposed Elevations (1)		
Proj - Orig - Func - Spat - Form - Dis - Number - Rev		
P1272-SNUG-XX-XX-DR-A-2300-C05		
Rev C05	DB/CB/AB LM/BC	Date 02/10/2026
Revision Description		
Planning revision		
Status A1		
Purpose PLANNING		
RIBA Stage RIBA Stage 3		

