


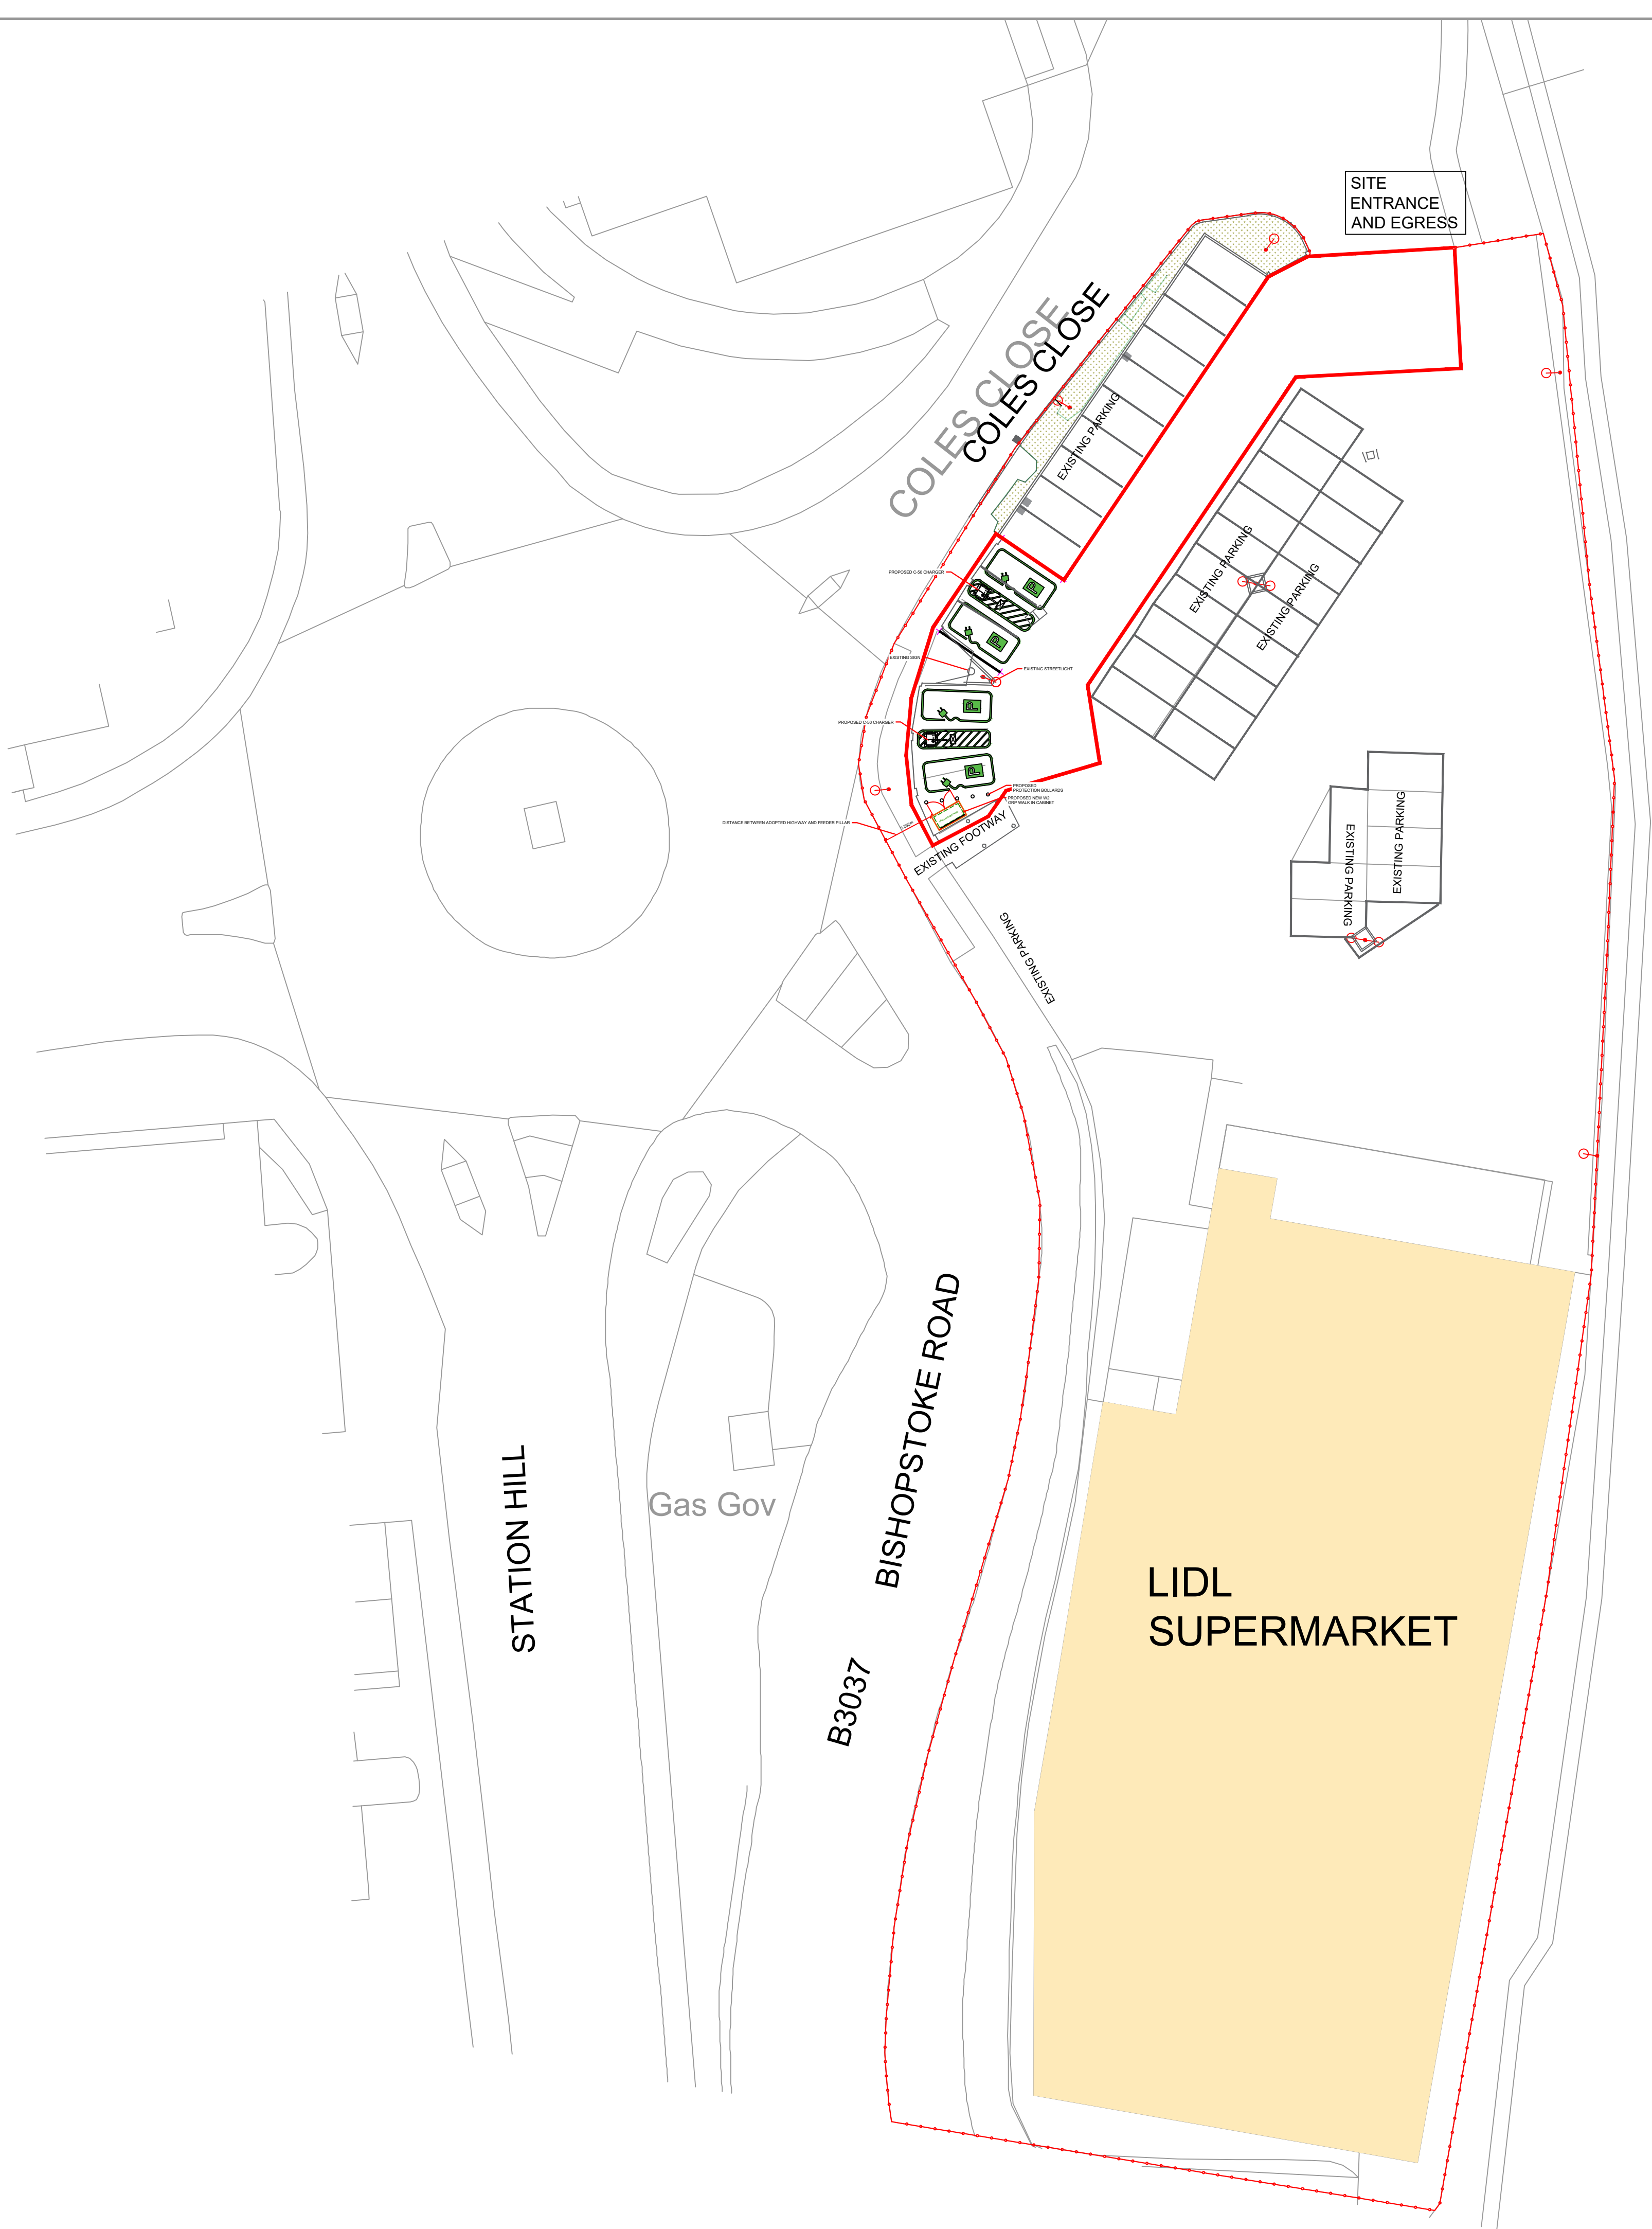

B	DIMENSION FROM FEEDER PILLAR TO ADOPTED HIGHWAY ADDED	AM	EW	BJG	01/10/26
A	RED LINE BOUNDRY UPDATED	KM	AM	BJG	15/09/26
Rev	Reason	By	Ckd	Aprd	Date



Parco Civil Engineering & Groundworks Ltd, Unit 16, Faraday Business Park
Lee on Solent, Hampshire. PO13 9GW

BE Utility Solutions Ltd
PROFESSIONAL UTILITY CONSULTING

1 Meridian South, Meridian Business Park, LE19 1WY
e-mail: info@beutilitiesolutions.co.uk

This drawing is the property of BE Utility Solutions Ltd. It must not be reproduced, copied nor its contents divulged without permission.
This drawing is to be read in conjunction with all other engineering drawings, if in doubt - ask, do not scale. The accuracy of information provided on this drawing is believed to be correct at the time of issue but cannot be guaranteed, therefore no liability of any kind is accepted by the company or its agents. The contractor is advised to undertake their own investigation where the presence of existing utilities/apparatus may affect their work.
All work to be carried out in accordance with the relevant British Standards, codes of practice and building practice.

Client
Parco & Civil Engineering Ltd

Issue
PLANNING

Contract
Lidl ESL - Coles Close SO50 4EL

Title
PLANNING PROPOSED SITE PLAN

Designed By	Drawn By	Checked By	Approved By
AM	AM	BJG	EW

Date	17/08/26	Scale	1:250 @ A1
------	----------	-------	------------

Drawing Number	E25-0379 -P-009	Revision	B
----------------	-----------------	----------	---

