



NOTES:

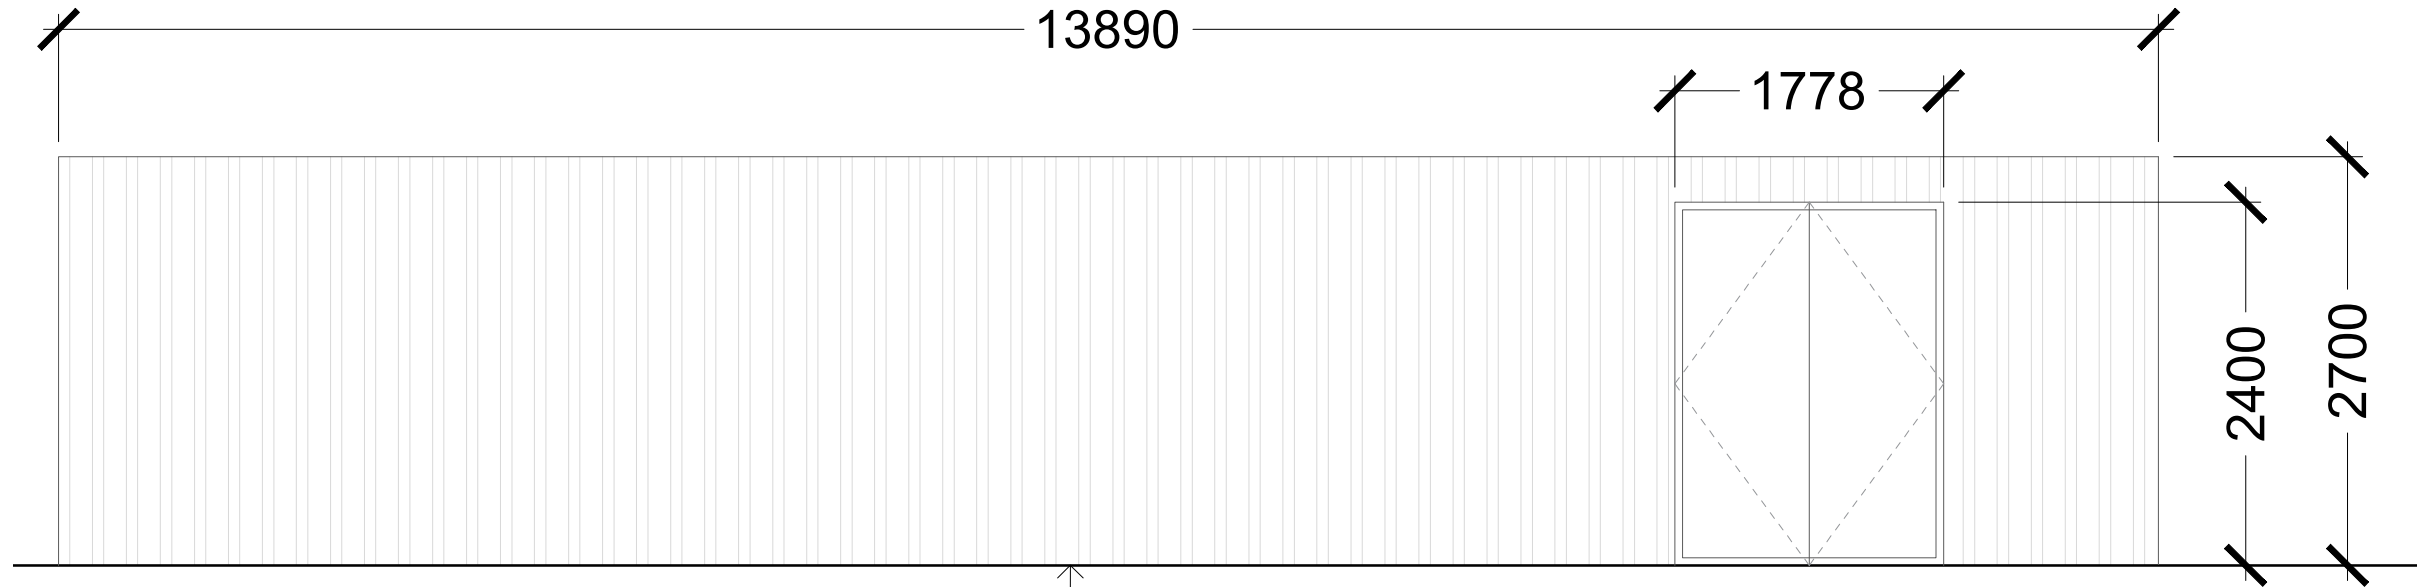

NORTH ELEVATION

Existing bin store to be removed and replaced with new, extended bin store with PPC Aluminium metal cladding panels on galvanised metal frame finish.

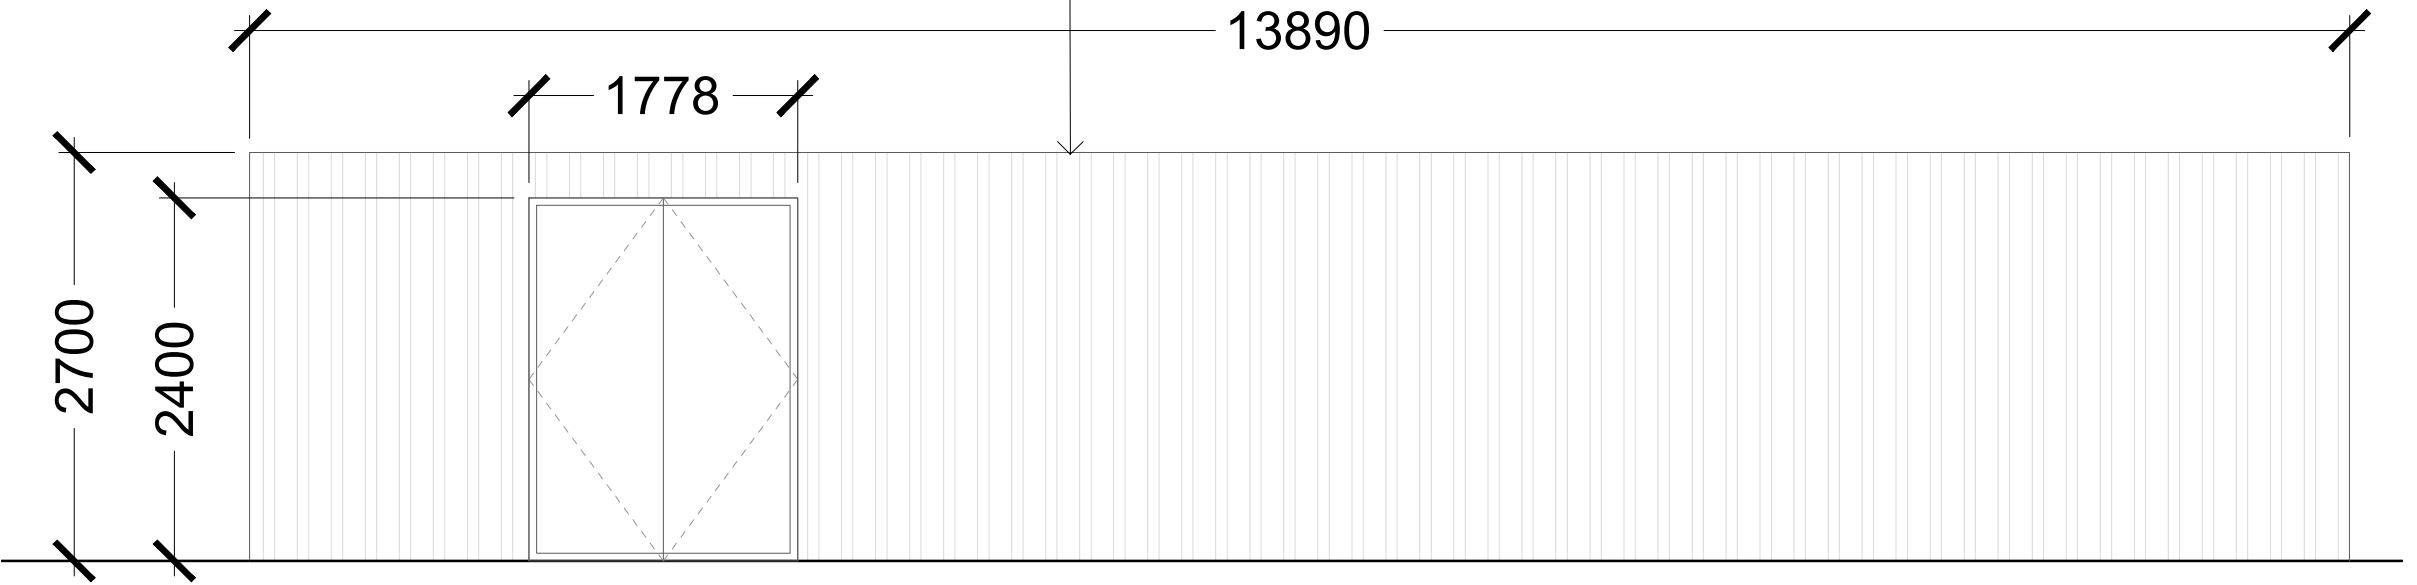

SOUTH ELEVATION



REV	DATE	AMENDMENT
PARCLUB SOUTHAMPTON UNIT H, GEORGE CURL WAY SOUTHAMPTON S018 2RX		
BEN REED ARCHITECTS LEYLANDS FARM, WROTHAM HILL, DUNSFOLD, SURREY GU8 4PA www.benreedarchitects.com		
DRAWING PROPOSED BIN STORE ELEVATIONS- SHEET 1		
SCALE @ A1	1:25	
DATE	01.10.2026	
DRAWING NO.	472-10-401	REV. -