



NOTE:
OTHER THAN FOR THE PURPOSES OF PLANNING, DO NOT SCALE THESE DRAWINGS. USE WRITTEN DIMENSIONS ONLY. ALL DIMENSIONS TO BE CHECKED ON SITE PRIOR TO COMMENCEMENT OF WORK.
THIS DRAWING IS THE COPYRIGHT OF SIMPSON HILDER ASSOCIATES LIMITED AND MAY NOT BE REPRODUCED, COPIED OR ALTERED IN ANY WAY WITHOUT WRITTEN AUTHORITY



EXISTING FRONT ELEVATION
SCALE 1:100

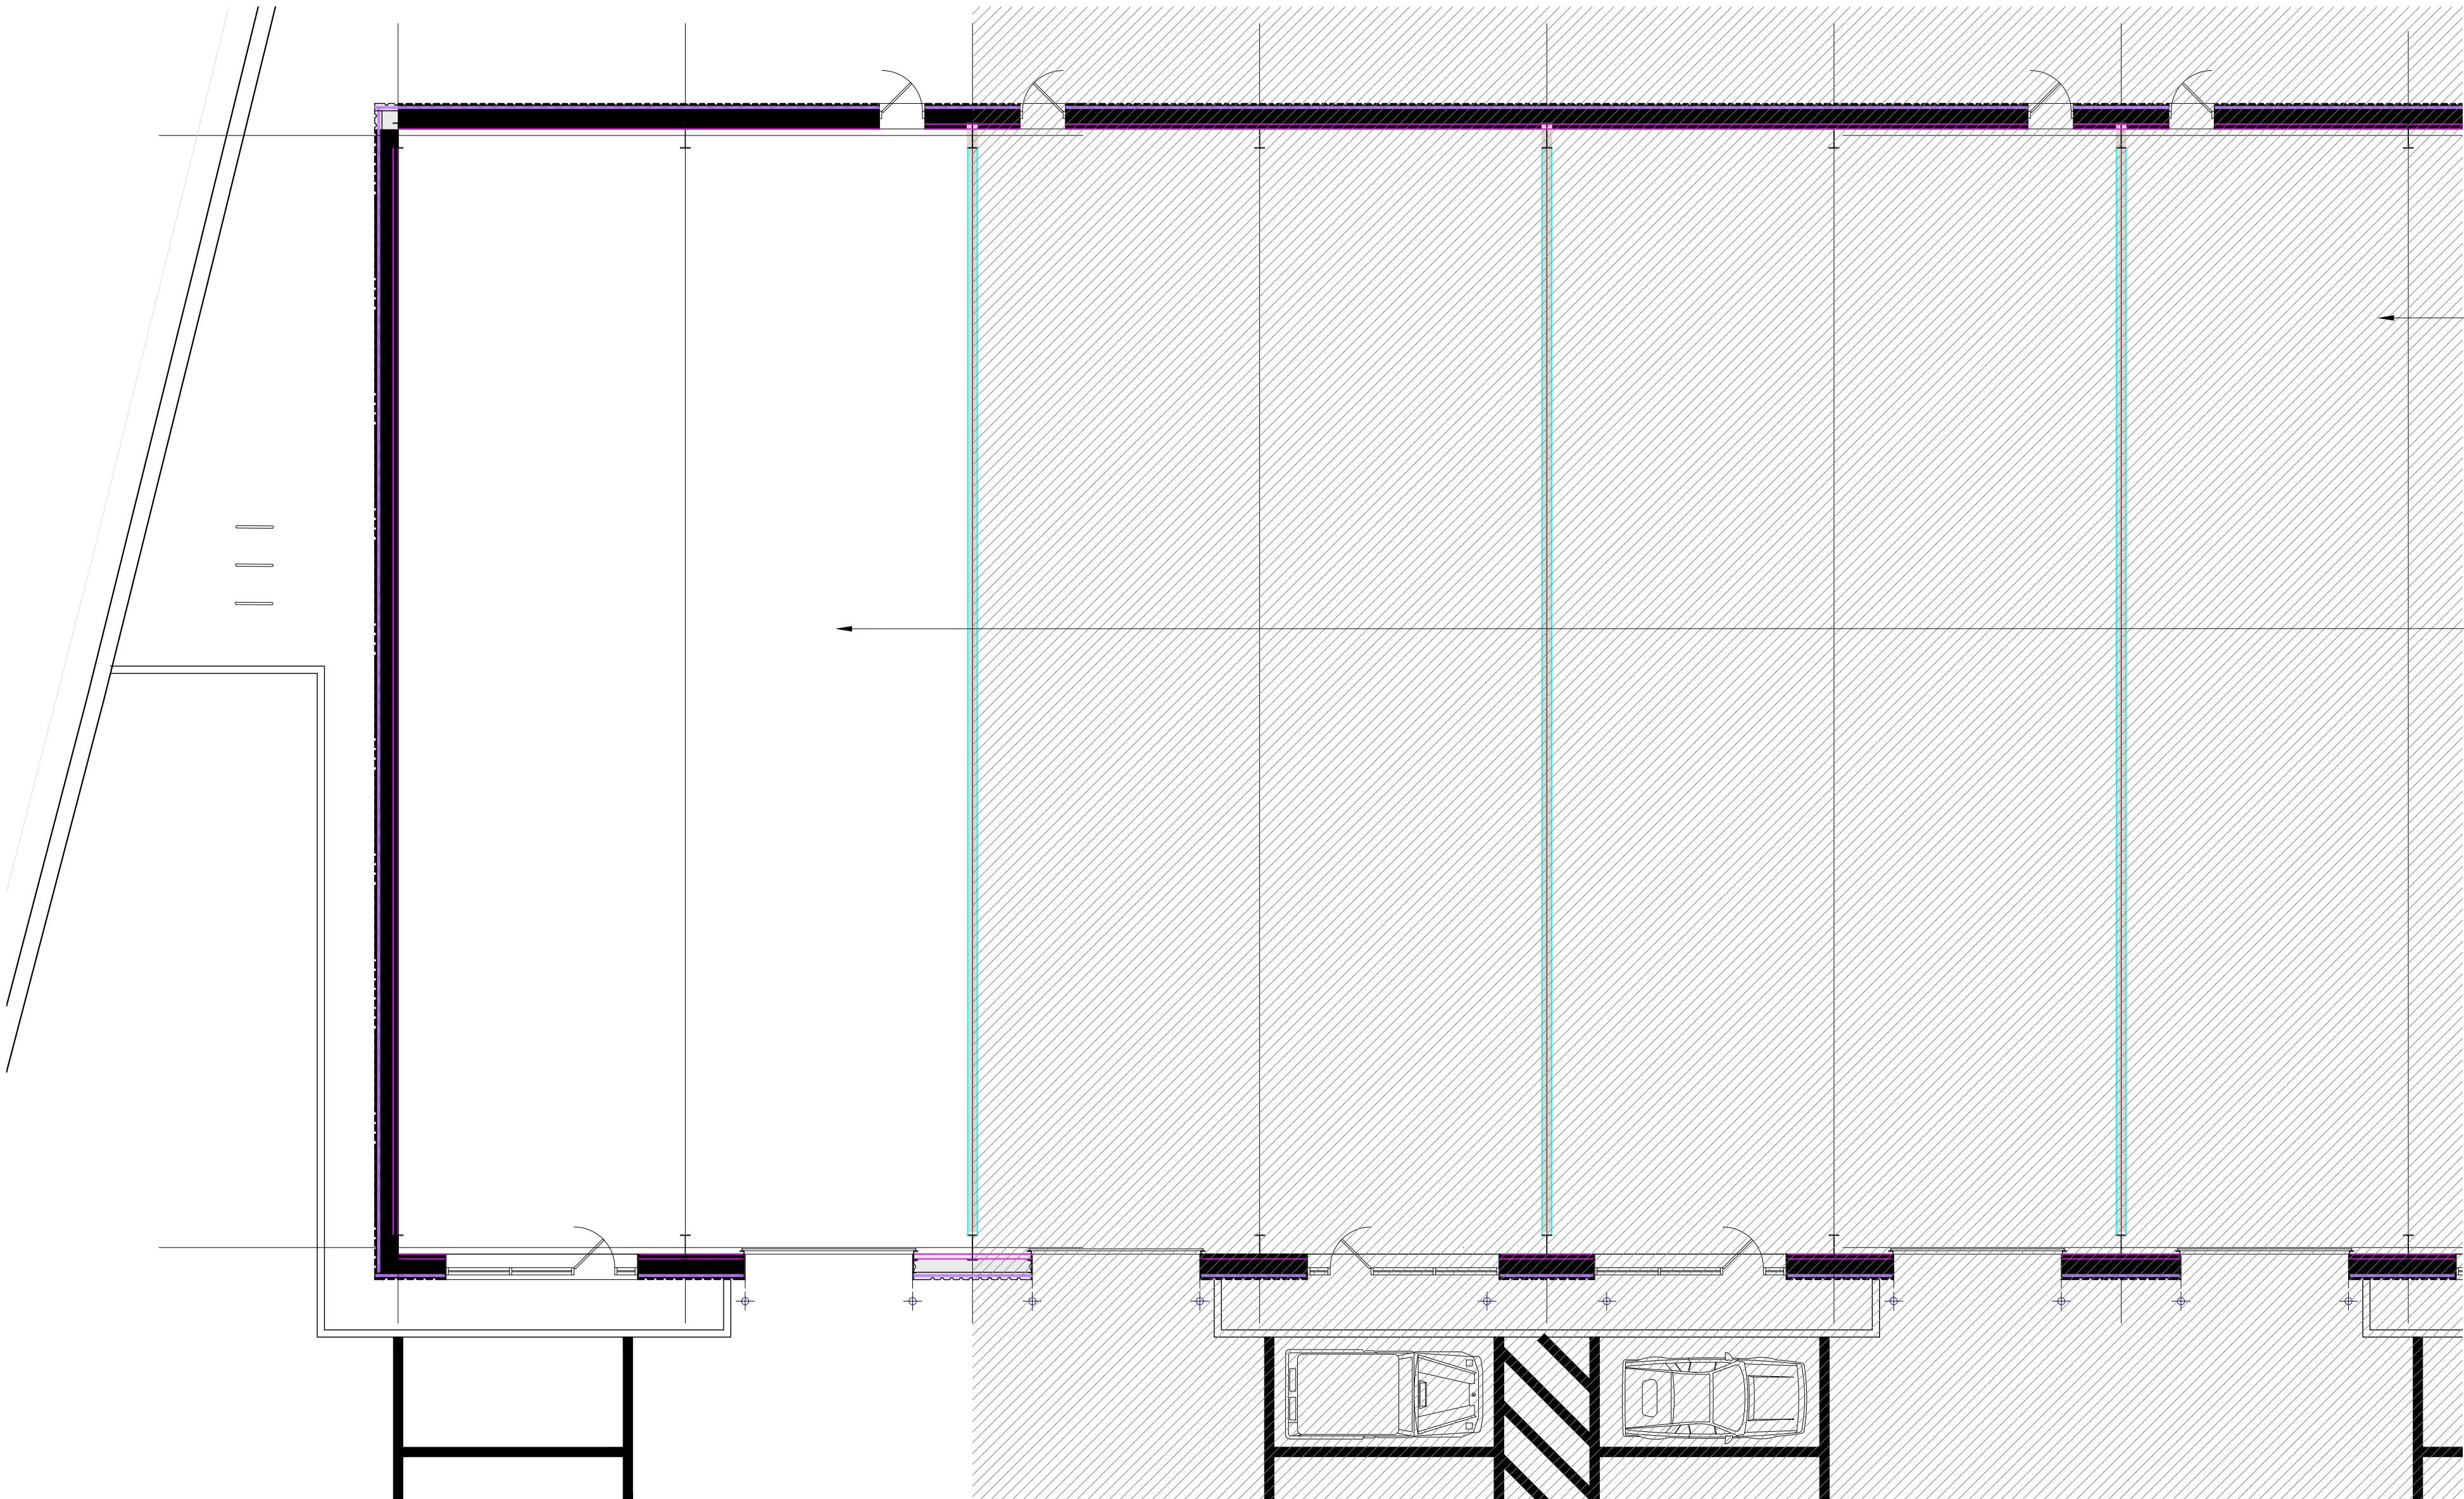

EXISTING GEOUND FLOOR PLAN
SCALE 1:100

 

Rev	Date	Description	By	Chkd
SIMPSON HILDER Architects & Surveyors 023 8028 3798 simpsonhilder.co.uk Project UNIT 7, M3 TRADE PARK LEIGH ROAD EASTLEIGH, HAMPSHIRE SO50 9PT Description PROPOSEDEXISTING FLOOR PLAN & ELEVATION PLANNING Drawn BL Checked GL Scale 1:100 Date SEP 2026 Drawing No. P457.102 Revision				
Original size 100mm @ A1				