


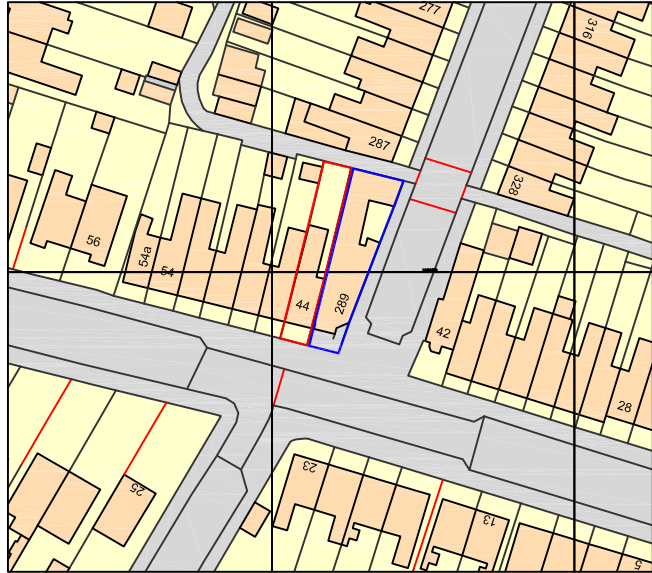

Ordnance Survey, (c) Crown Copyright 2026. All rights reserved. Licence number 100022432

Site Location Plan
Scale 1:1250


0 5 10 15 20



Block Plan
Scale 1:500




0 5 10
mtrs

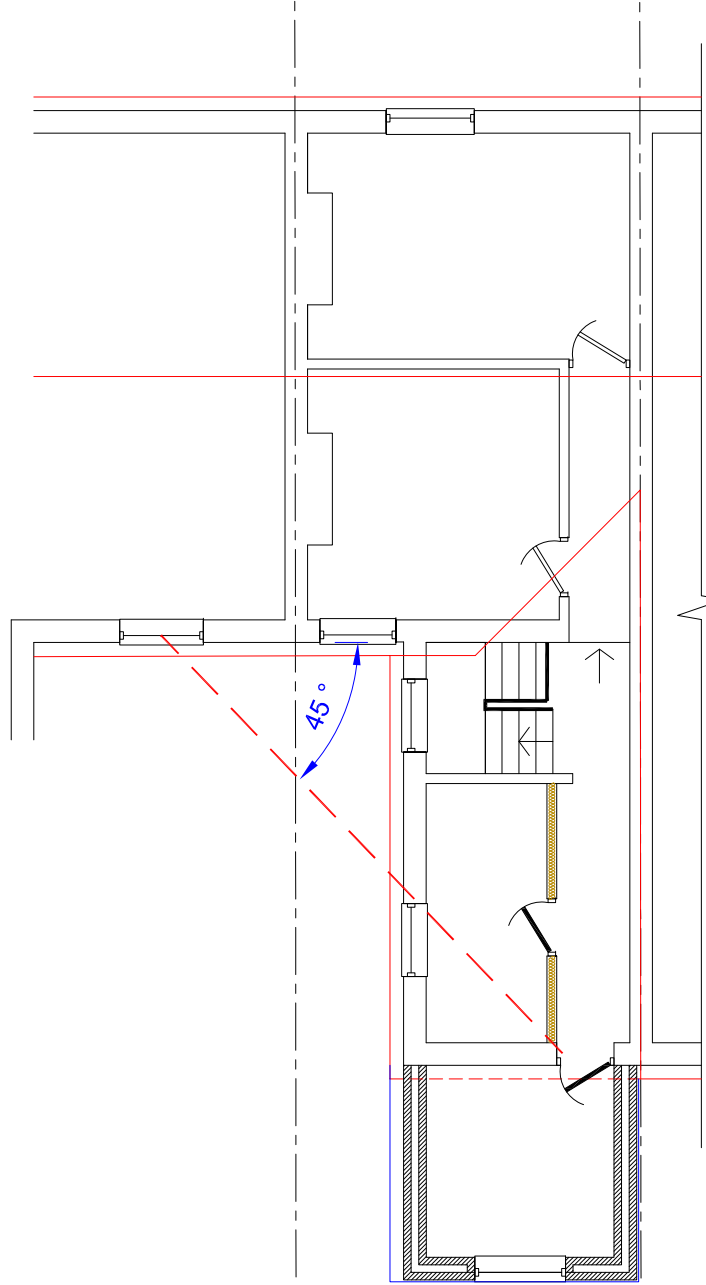


289 Desborough Road
First Floor Plan
Scale 1:100

44 Chestnut Avenue
First Floor Plan
Scale 1:100

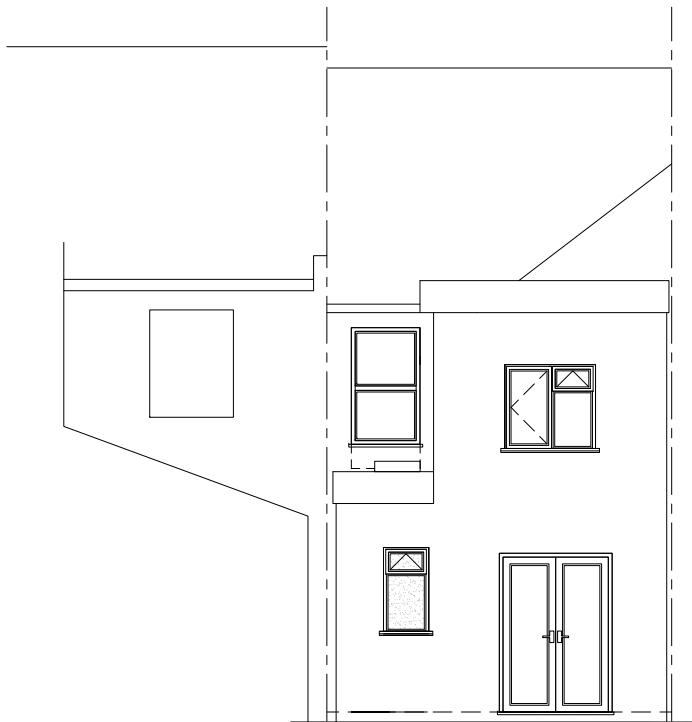

289 Desborough Road
Rear View
Scale 1:100

44 Chestnut Avenue
Rear View
Scale 1:100

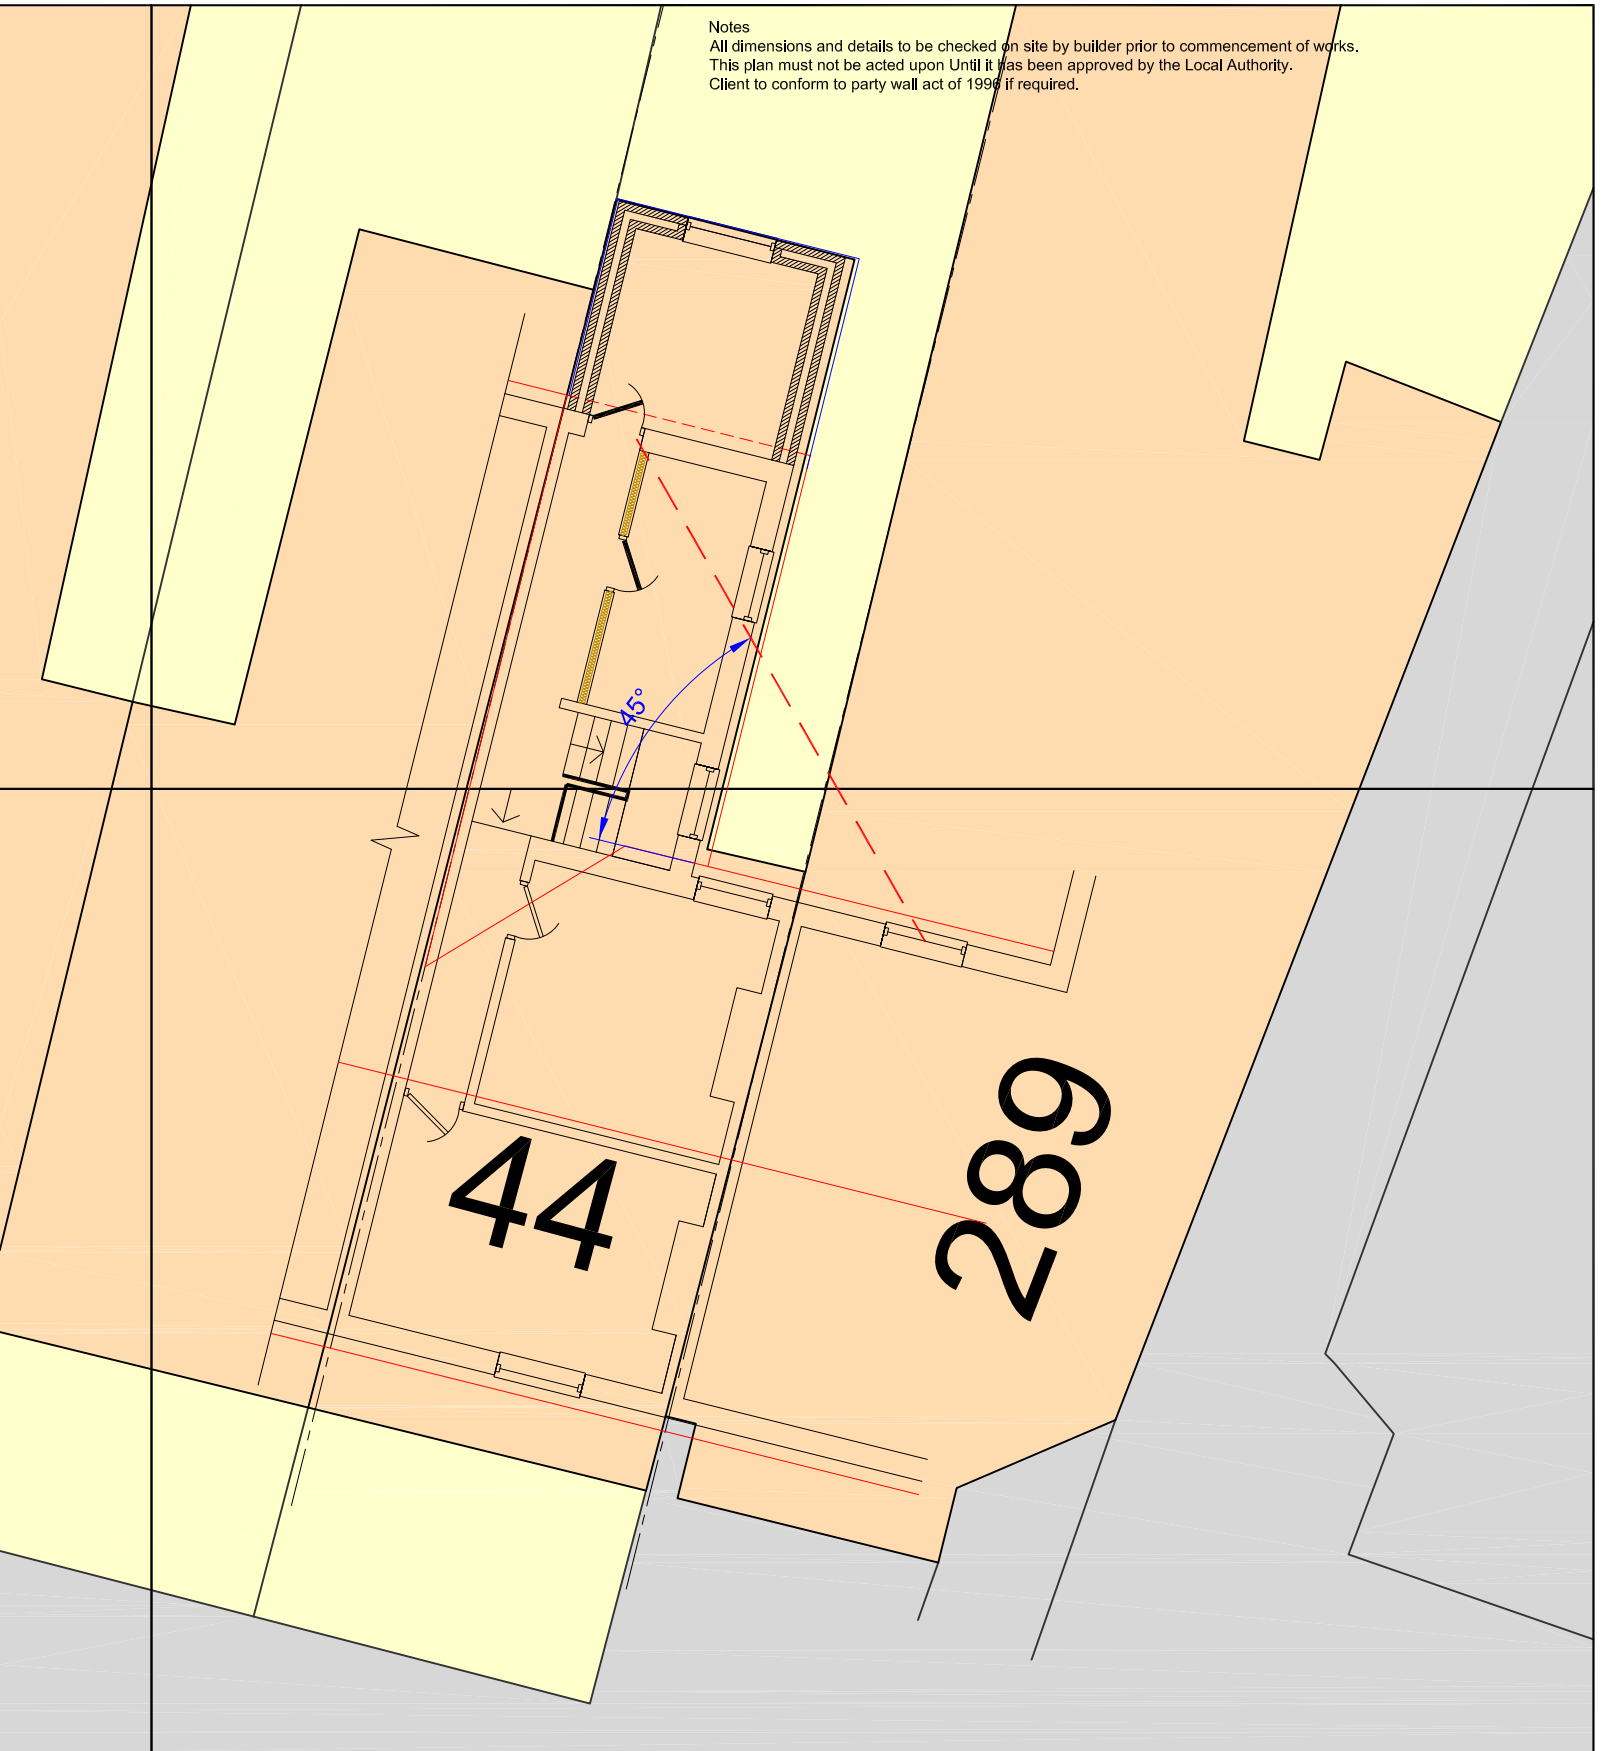

Block Plan
Scale 1:100

Notes
All dimensions and details to be checked on site by builder prior to commencement of works.
This plan must not be acted upon until it has been approved by the Local Authority.
Client to conform to party wall act of 1999 if required.

B		
A	09/10/2026	EBC Revision
	Date	Revisions
Drawing Title.		
Maps		

SITE ADDRESS	CLIENT ADDRESS
44 Chestnut Avenue Eastleigh SO50 5AL	

Scale.	as noted	PAPER SIZE A2
Date.	September 2026	Drawn by. <i>R.N.S.</i>

Sanders Design Services Ltd
95 Cedar Road
Hythe
Southampton
SO45 3PX
www.sandersdesignservices.co.uk
info@sandersdesignservices.co.uk
023 8020 7195

Drawing No	dos sht 3	Revision	A
------------	-----------	----------	---

0 1 2 3 4 5
mtrs
1:100 @ A2
0 1000 2000 3000 4000 5000
mm