



Notes:

THIS DRAWING IS THE COPYRIGHT OF THE DESIGNER AND MAY NOT BE COPIED, ALTERED OR REPRODUCED IN ANY FORM, OR PASSED TO A THIRD PARTY WITHOUT THE WRITTEN CONSENT OF THE DESIGNER.


DIMENSIONS SHOULD BE CHECKED AND VERIFIED ON SITE AND ANY DISCREPANCIES SHOULD BE REPORTED TO THE DESIGNER.

DO NOT SCALE FROM THIS DRAWING, EXCEPT FOR PLANNING PURPOSES. USE FIGURED DIMENSIONS ONLY.


IF IN DOUBT ASK FOR CONFIRMATION.

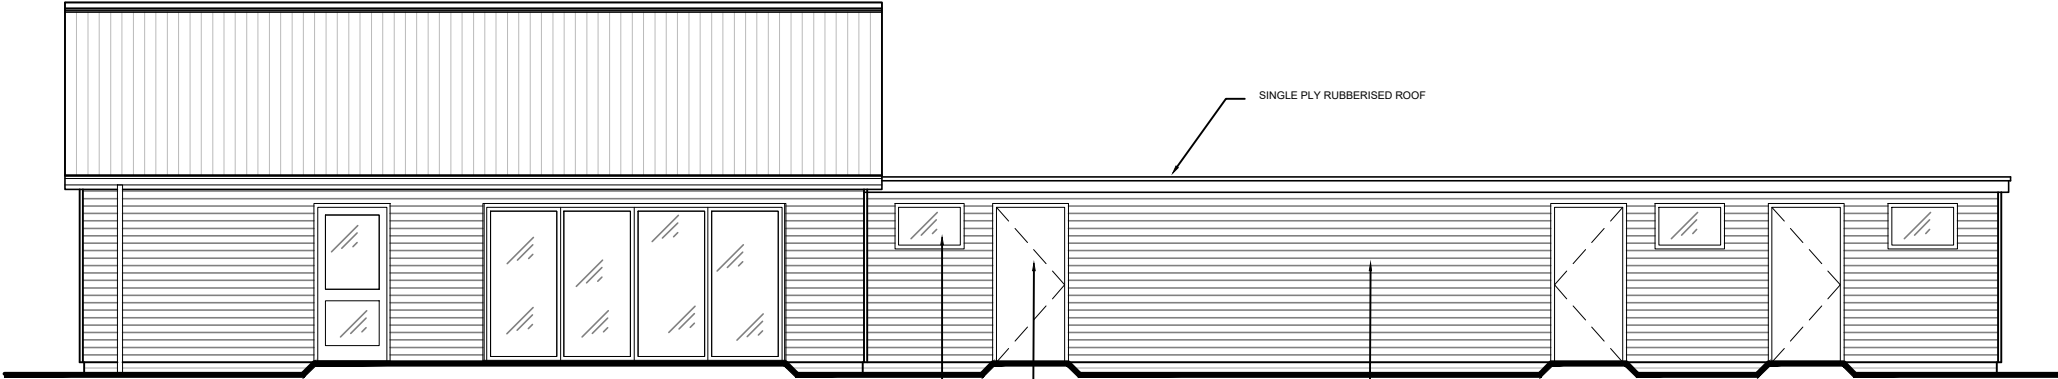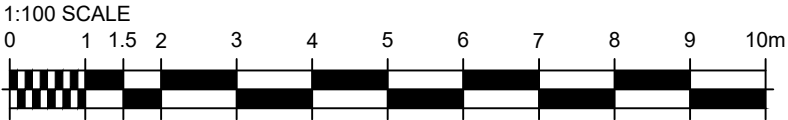

PROPOSED NORTH ELEVATION

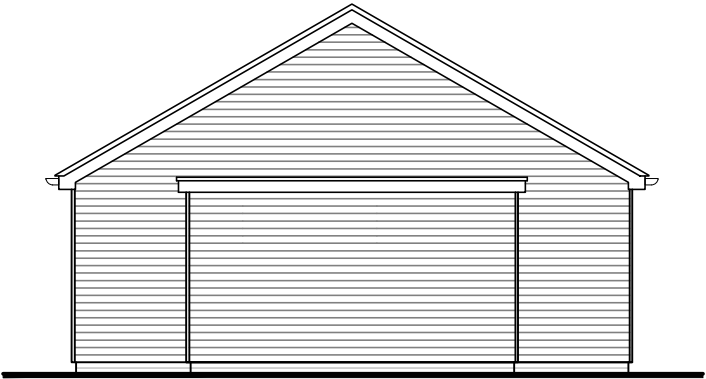

PROPOSED WEST ELEVATION

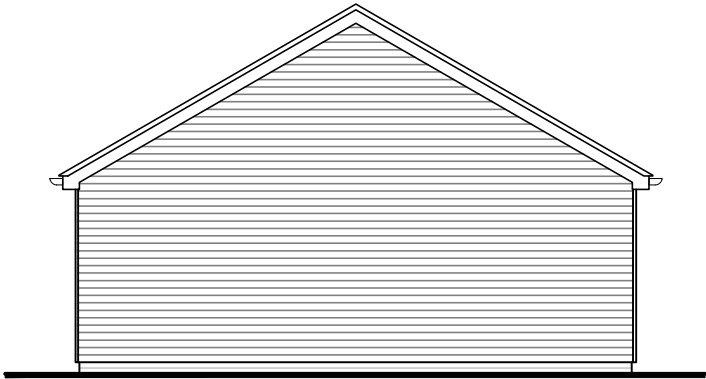

PROPOSED EAST ELEVATION



PROPOSED SOUTH ELEVATION

STATUS: PLANNING			
ADDRESS: NETLEY & HIGHFIELD CRICKET CLUB VT SPORTS GROUND, PORTSMOUTH ROAD SOUTHAMPTON. SO19 9PW			
SITE: VT SPORTS GROUND, PORTSMOUTH ROAD. SO19 9PW			
TITLE: PROPOSED ELEVATIONS			
SCALE AT A3: 1:100	DATE: 05-01-24	DRAWN: ML	CHECKED:
DRAWING NO: 24-001-100			REVISION: