



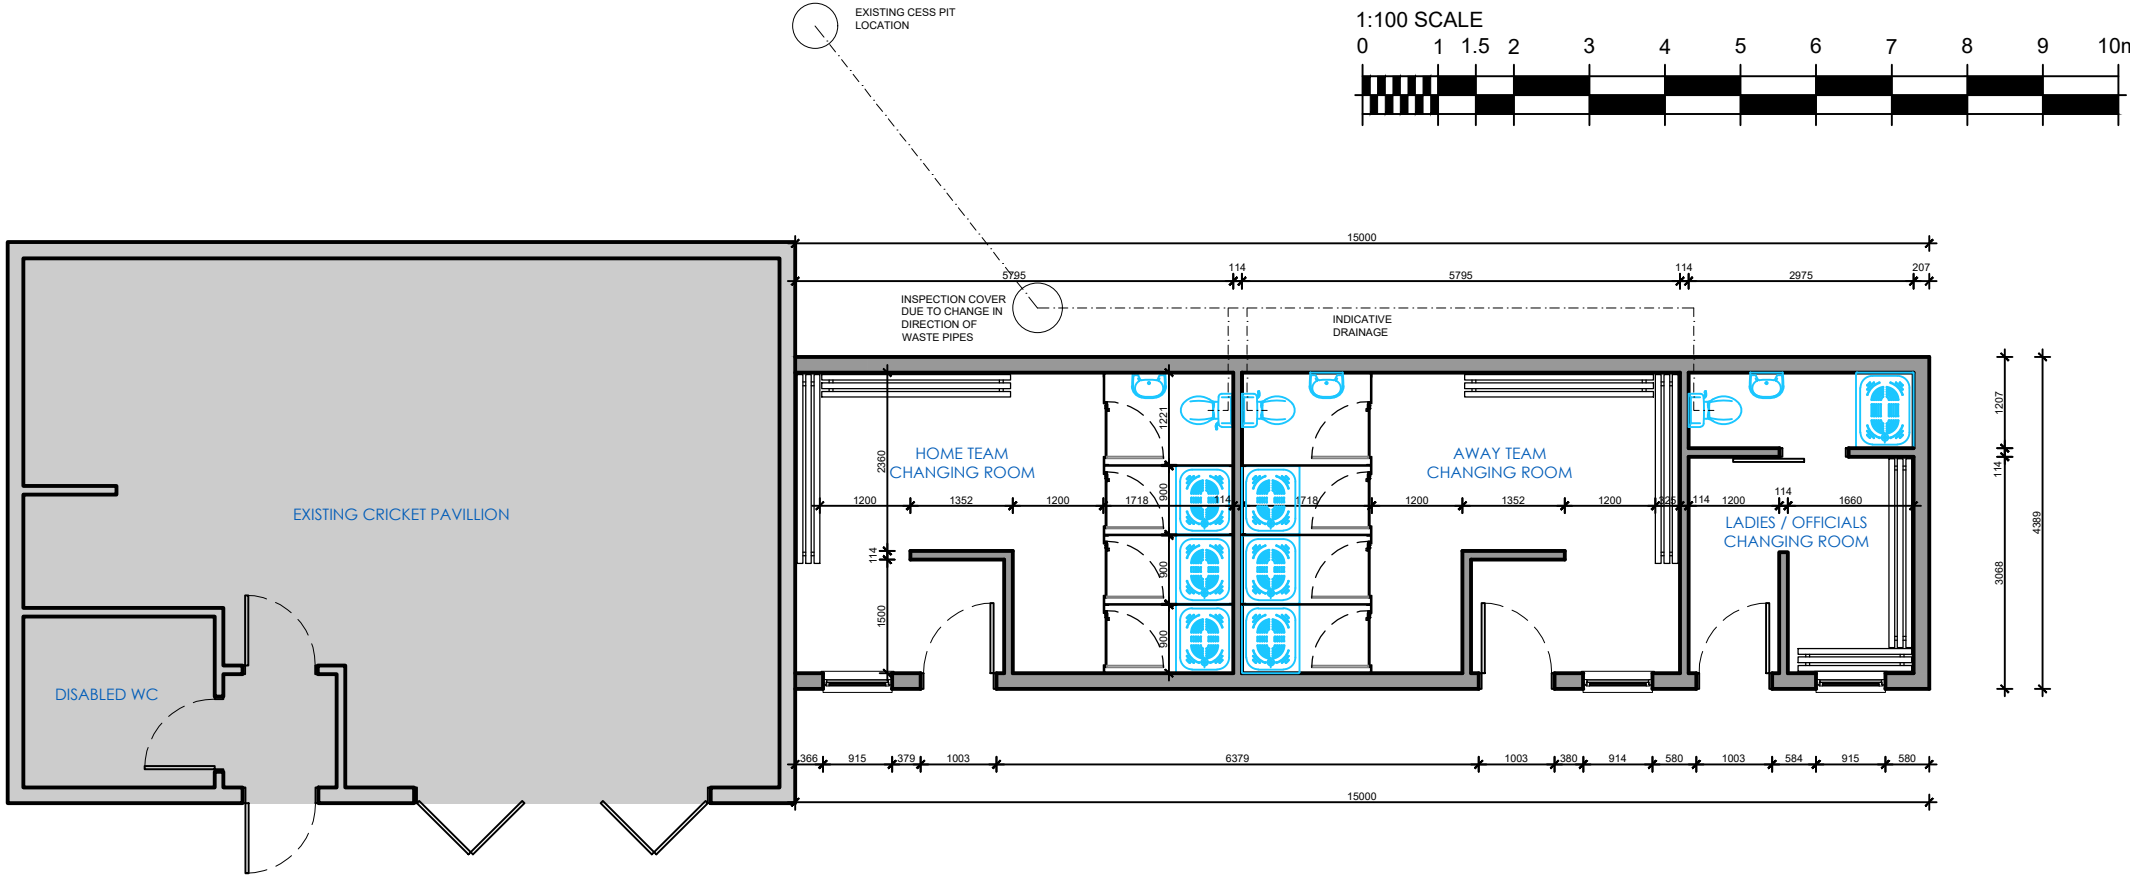

PROPOSED GROUND FLOOR PLAN

 


Notes:

THIS DRAWING IS THE COPYRIGHT OF THE DESIGNER AND MAY NOT BE COPIED, ALTERED OR REPRODUCED IN ANY FORM, OR PASSED TO A THIRD PARTY WITHOUT THE WRITTEN CONSENT OF THE DESIGNER.

DIMENSIONS SHOULD BE CHECKED AND VERIFIED ON SITE AND ANY DISCREPANCIES SHOULD BE REPORTED TO THE DESIGNER.

DO NOT SCALE FROM THIS DRAWING, EXCEPT FOR PLANNING PURPOSES. USE FIGURED DIMENSIONS ONLY.

IF IN DOUBT ASK FOR CONFIRMATION.

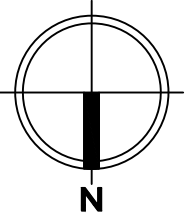

STATUS:	PLANNING		
ADDRESS:	NETLEY & HIGHFIELD CRICKET CLUB VT SPORTS GROUND, PORTSMOUTH ROAD SOUTHAMPTON. SO19 9PW		
SITE:	VT SPORTS GROUND, PORTSMOUTH ROAD. SO19 9PW		
TITLE:	PROPOSED GF & ROOF PLAN		
SCALE AT A3:	DATE:	DRAWN:	CHECKED:
1:100	05-01-24	ML	
DRAWING NO:	24-001-101		REVISION: