



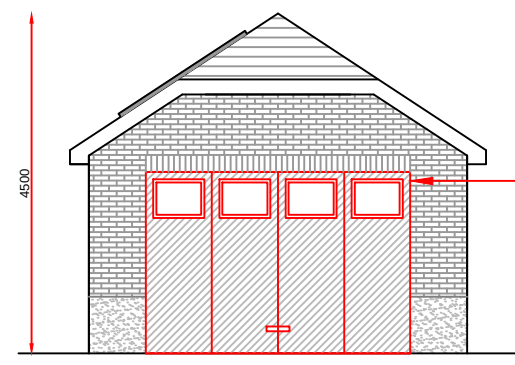


Proposed north-east side elevation
Scale 1:100

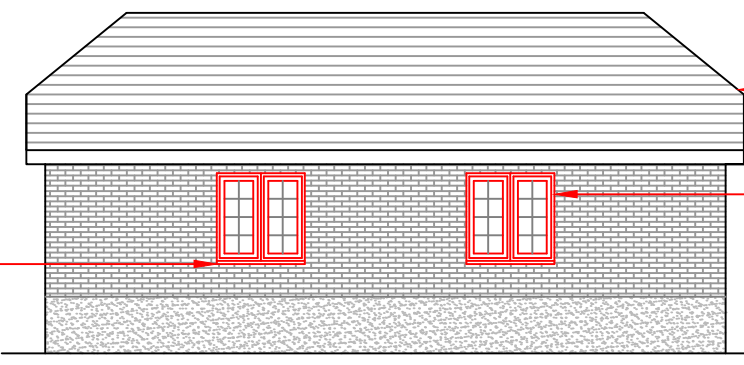


Proposed north-west side elevation (front)
Scale 1:100

Tiled, hipped and cropped hipped roof to match existing house.
New window to match existing house.
A new fence has been installed along the grass line to match others in the close. As part of this proposal a new hawthorn bush will be planted between the fence and the front of the proposal, to soften the front facing elevation.

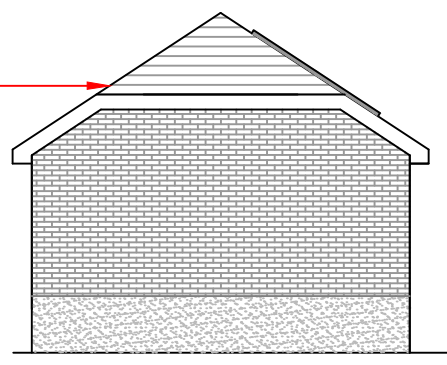


Proposed south-west elevation
Scale 1:100


Solar panels, out of view of the close and facing a carpark.
All new brickwork to match existing house.
Painted render plinth, to match painted render on the existing house.

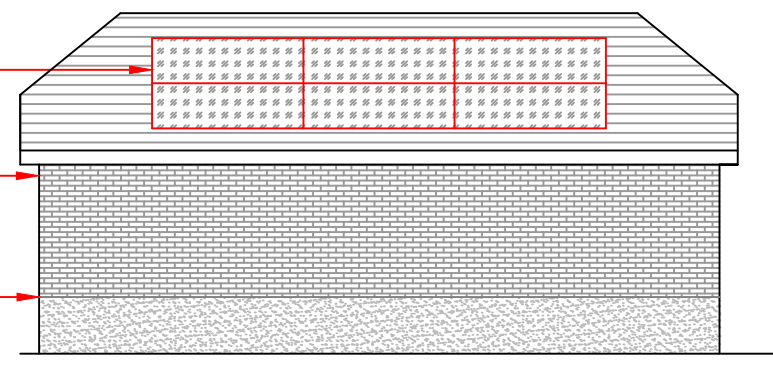

Proposed south-east elevation (rear)
Scale 1:100

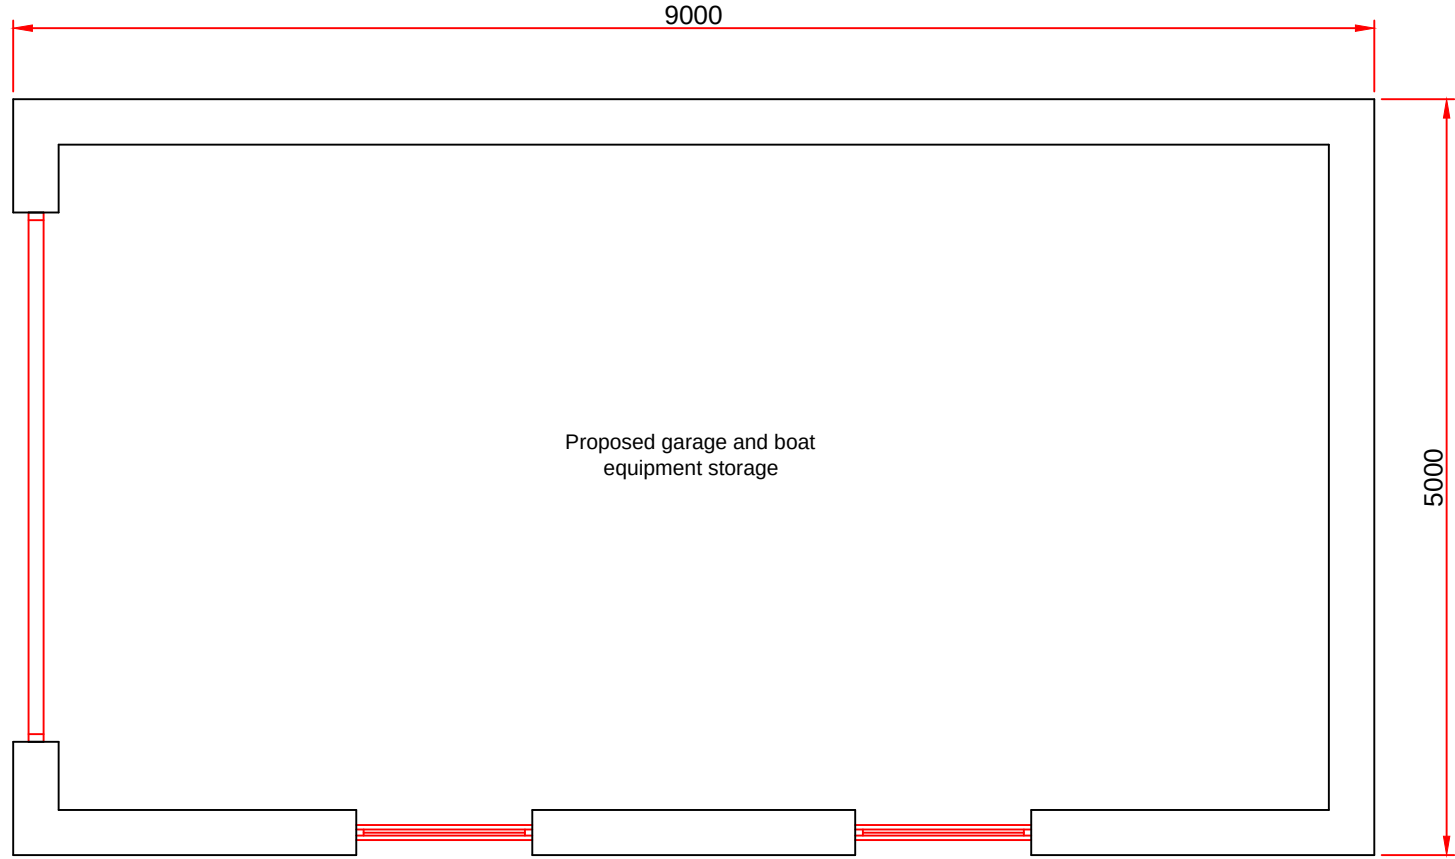


Proposed floor plan
Scale 1:50

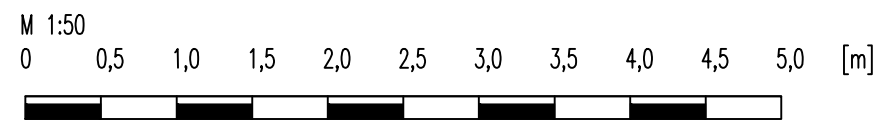

Chestnut View - existing house, unaltered
Proposed north-west side elevation
Scale 1:100





Chestnut View - existing house, unaltered
Proposed south-west (front) elevation
Scale 1:100

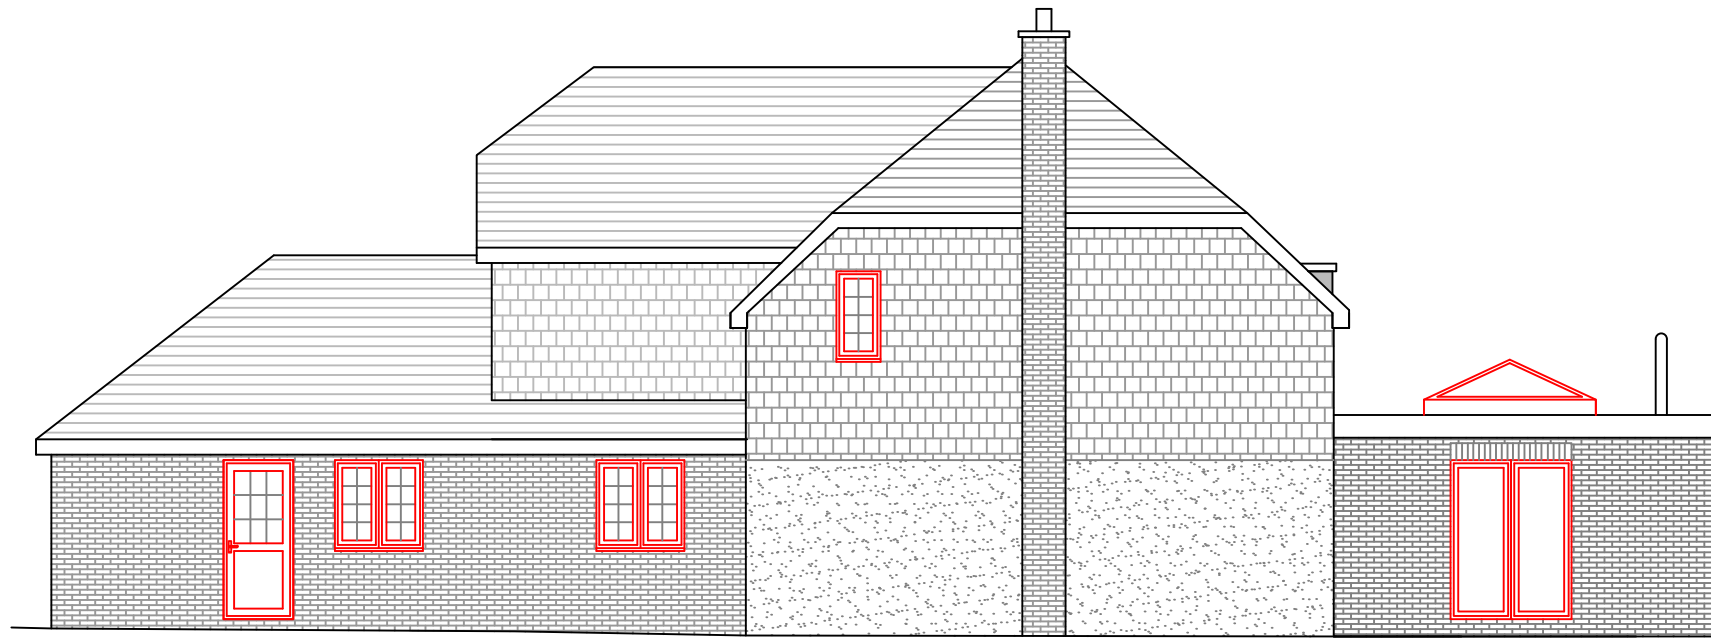


Chestnut View - existing house, unaltered
Proposed south-east side elevation
Scale 1:100



Existing location plan
Scale 1:1250
License no. 100047474

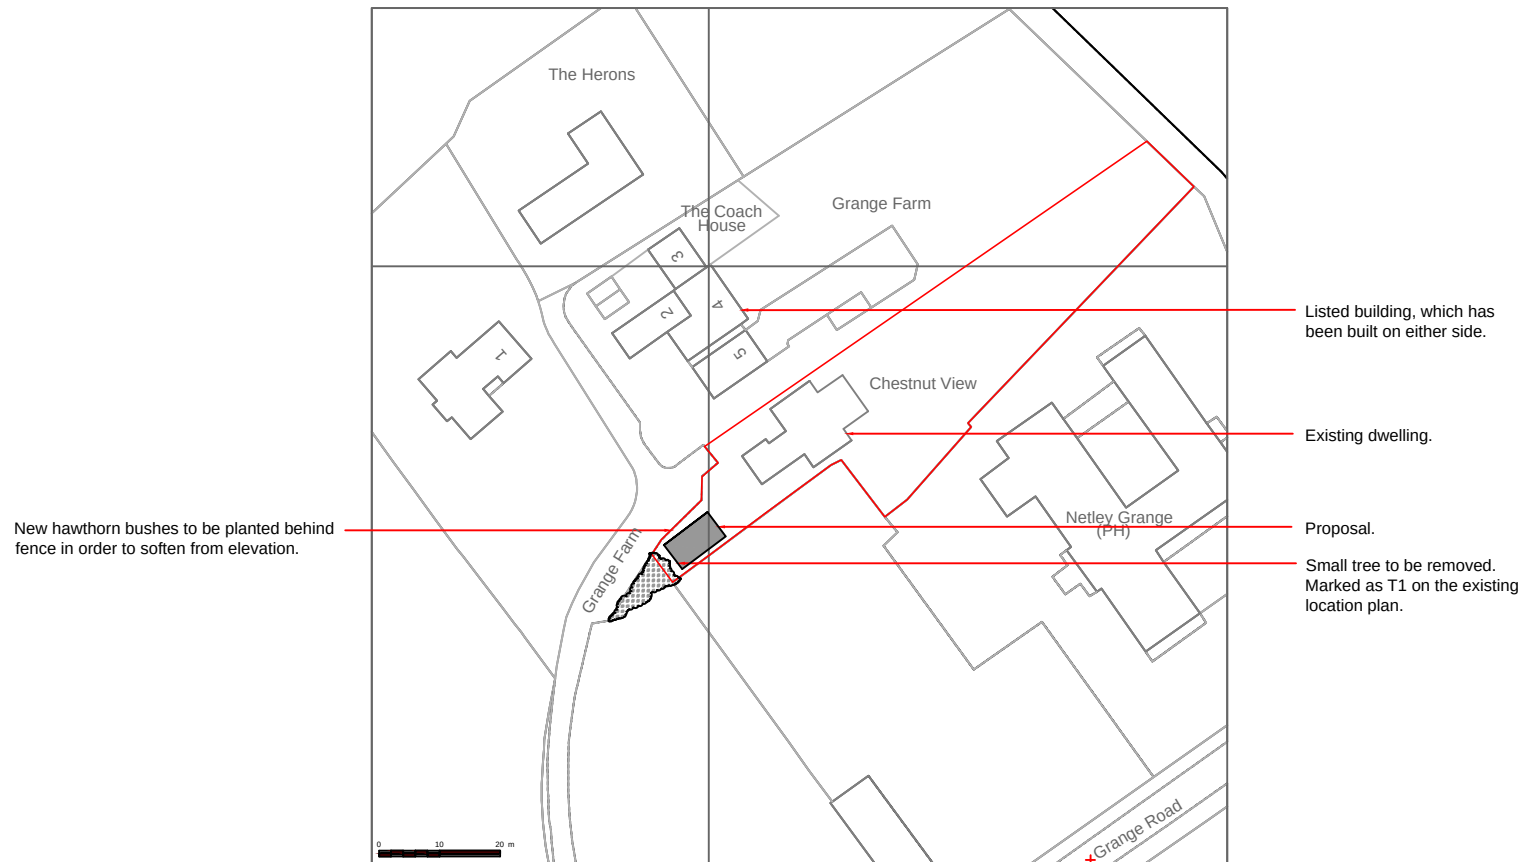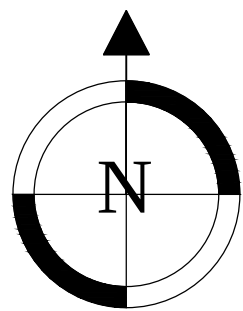

Proposed location plan
Scale 1:1250
License no. 100047474

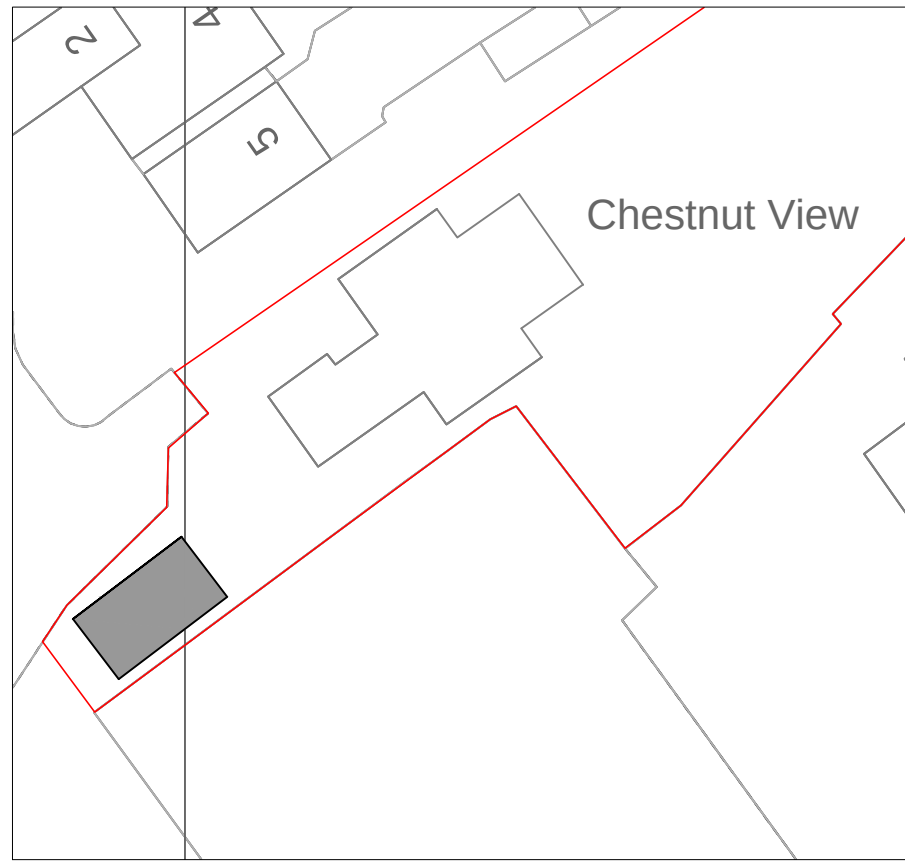

Proposed block plan
Scale 1:500
License no. 100047474

Notes:

Read in conjunction with the planning and conservation statement.

DO NOT SCALE FROM THIS DRAWING
ALL DIMENSIONS TO BE CHECKED ON SITE
THIS IS NOT A WORKING DRAWING



Architectural Services, Design and Planning

Mrs Crystal Mintram
13 Oaktree Road
Southampton, Hampshire
SO18 1PL

Client: Mr and Mrs Clark
Chestnut View
Grange Road, Netley Abbey
Hants, SO31 5FF.

Project Title:

New garage and boat
equipment storage.

Drawing Title:

Proposed floor plan, elevations
and location/block plans.

Project No.:	Drawing No.:	Rev.
2023-287	P02	
Date: January 2024	Scale: As marked @ A1	
Stage: For planning purposes only		
Drawn by: Crystal Mintram - Tel. 07769 152012		