

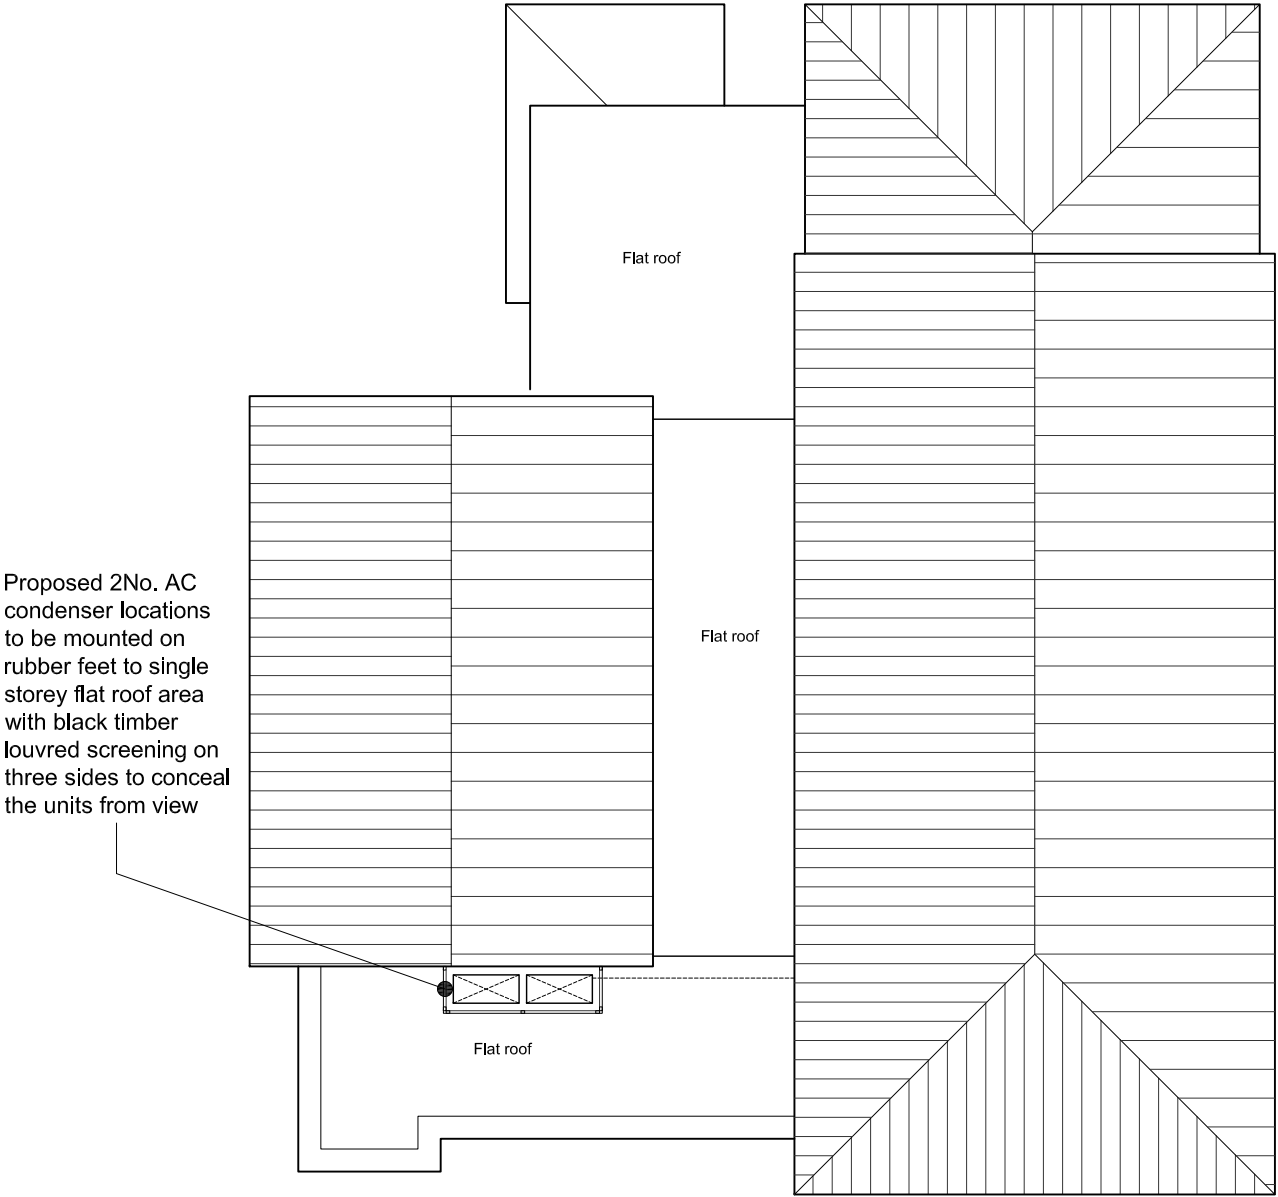
 



North

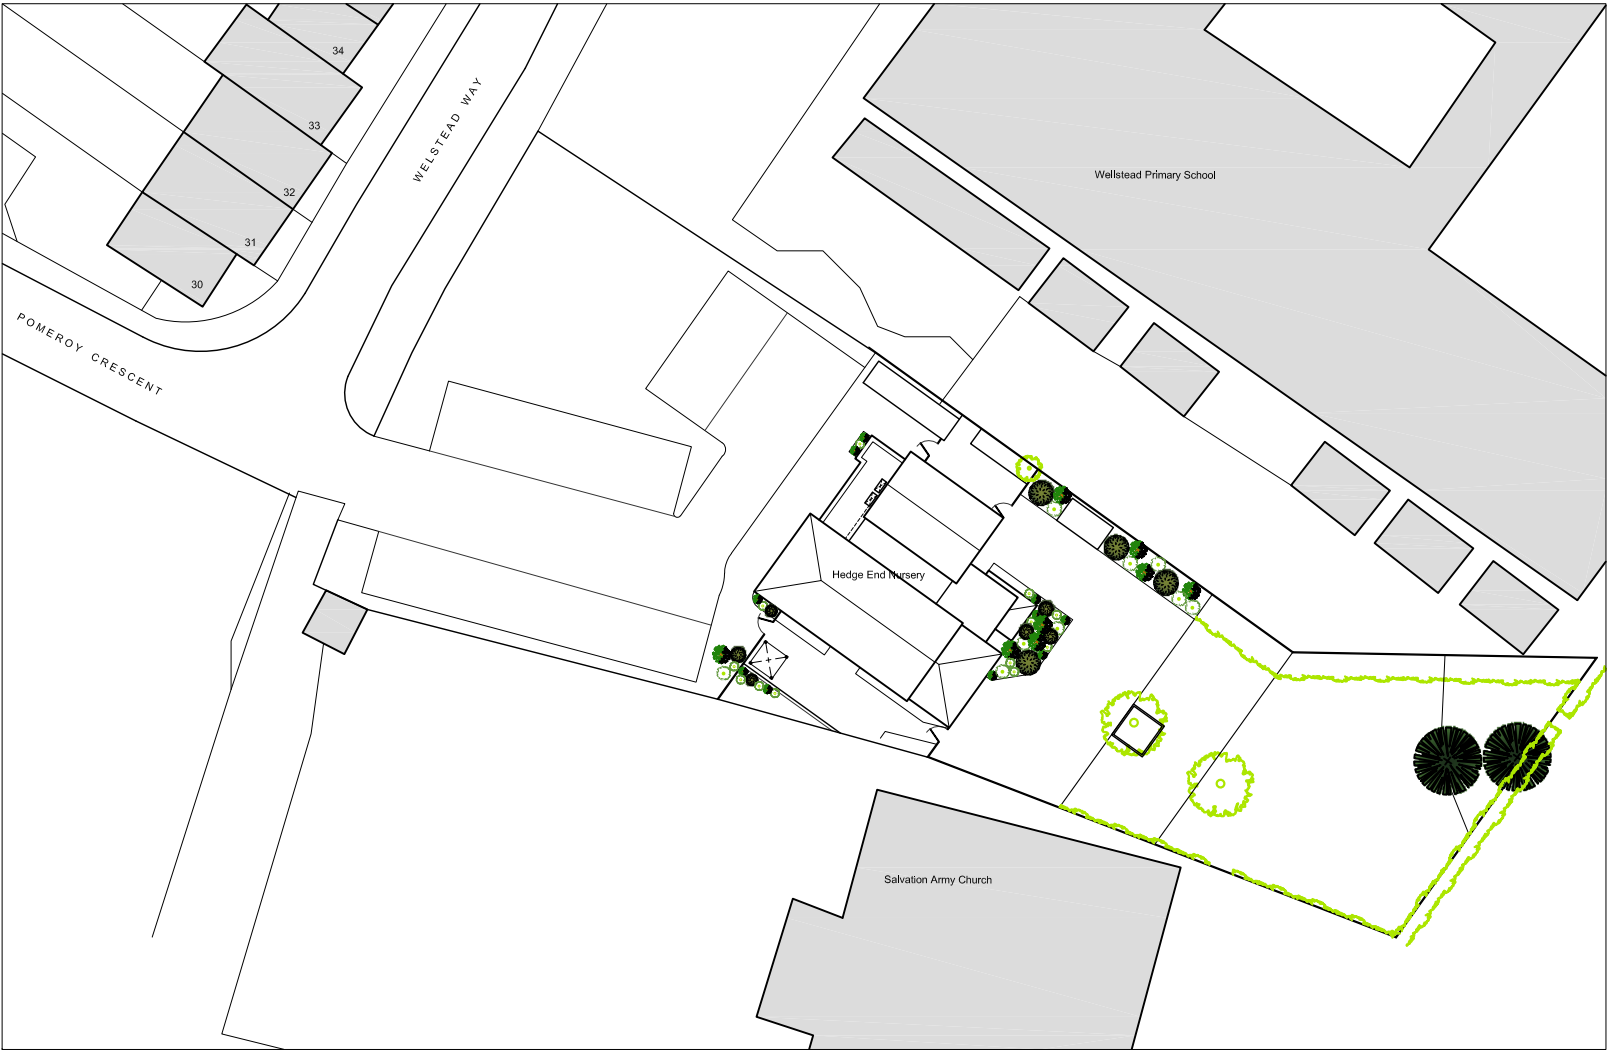

Proposed Roof Plan
SCALE 1:100

 

Block Plan
SCALE 1:500

 

104.4



Site	Hedge End - 4575									Address	Pomeroy Crescent, Hedge End	
Title	Proposed Roof Plan and Block Plan										Southampton	
Drawn	SM	Date	12.01.24	Rev	07	Status	PRO	Scale	1:100		SO30 2LF	

All dimensions are in millimetres
Do not scale from this drawing
Copyright is reserved by CMC and is issued on the condition that it is not copied or disclosed by, or to, any unauthorised persons without prior consent in writing from CMC. All dimensions to be checked on site prior to commencement of works. Drawings show design intent only. Responsibility is not accepted for errors made by others in scaling from this drawing.

Bright Horizons
Pioneer House,
7 Rushmills,
Northampton,
NN4 7YB.
TEL: (0)1933 415900

