




Well:
Confirm that the scheme as drawn reflects our intentions for the
builder to construct to. ASC Design Services LTD accept no
liability for schemes not approved by Building Control, or schemes
which have not received the Client signature confirming their
approval that the design reflects what the client intends to be built
Signed:
Date:

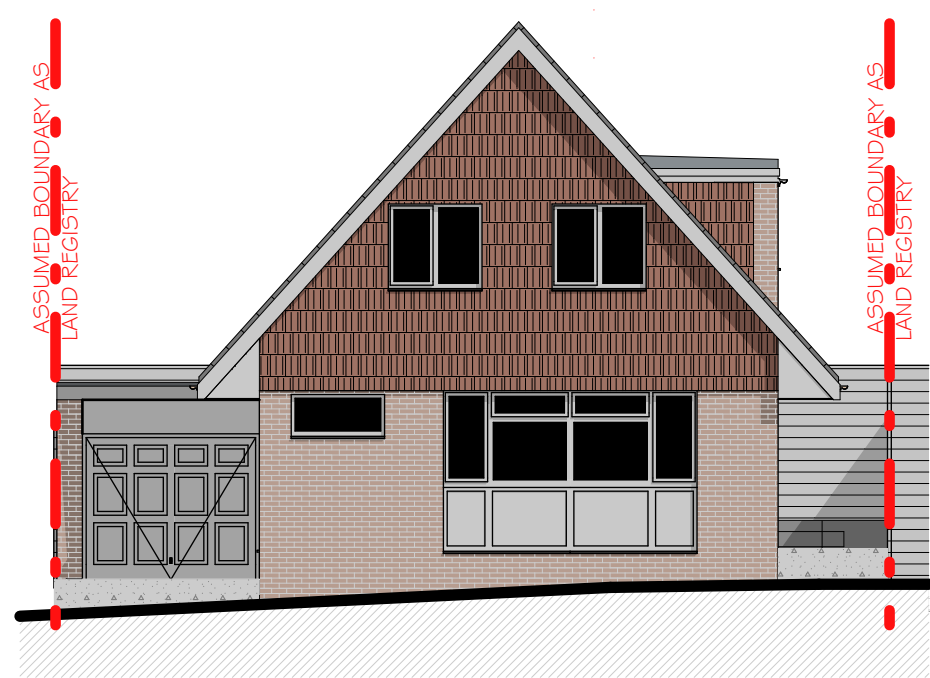


FRONT ELEVATION
1:100 SCALE

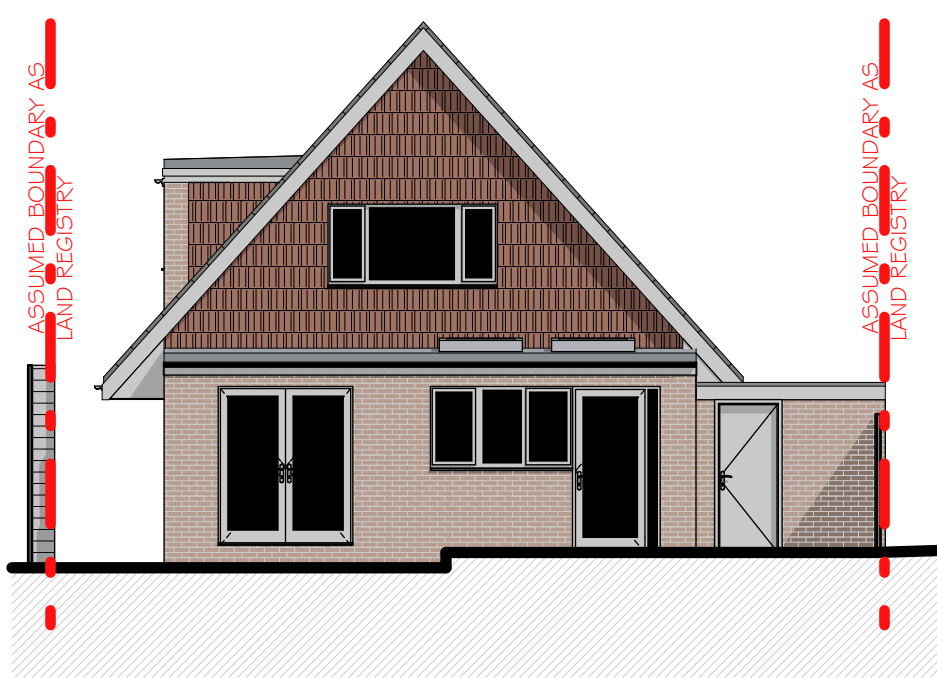


REAR ELEVATION
1:100 SCALE

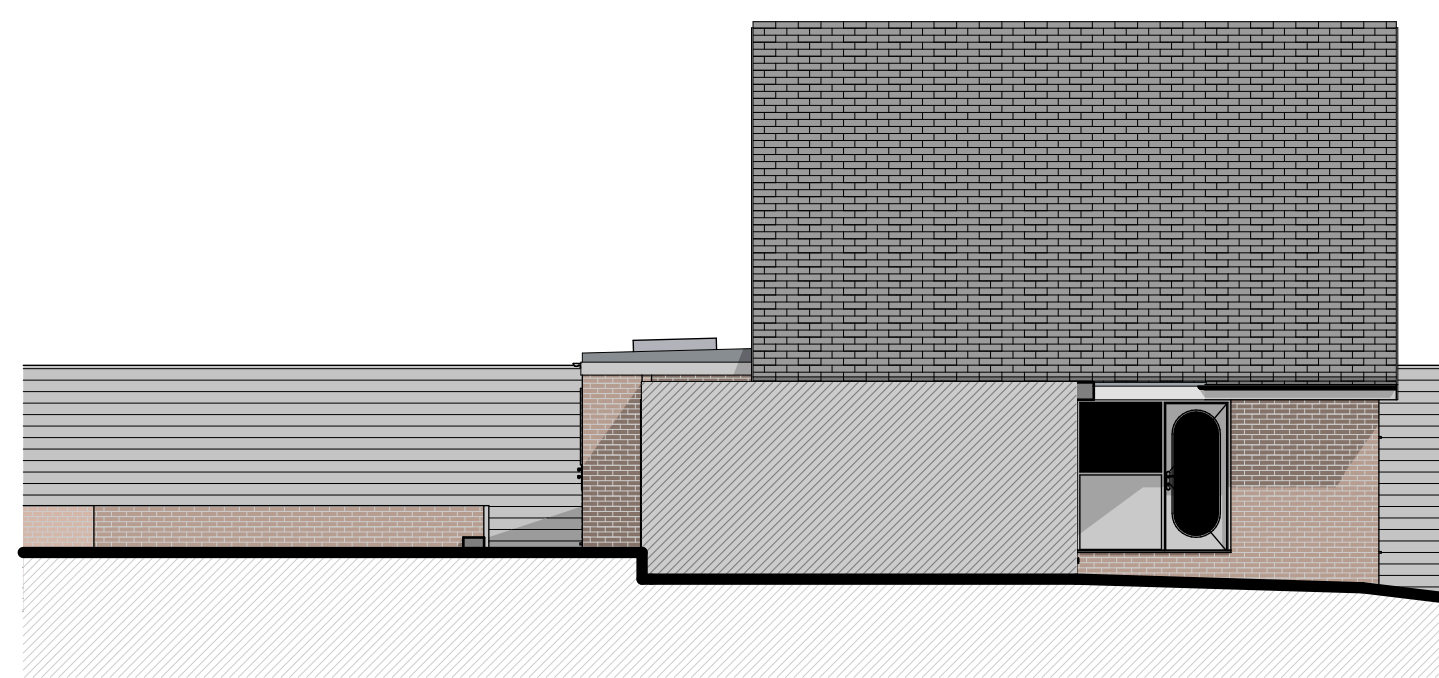


FLANK 1 ELEVATION
1:100 SCALE

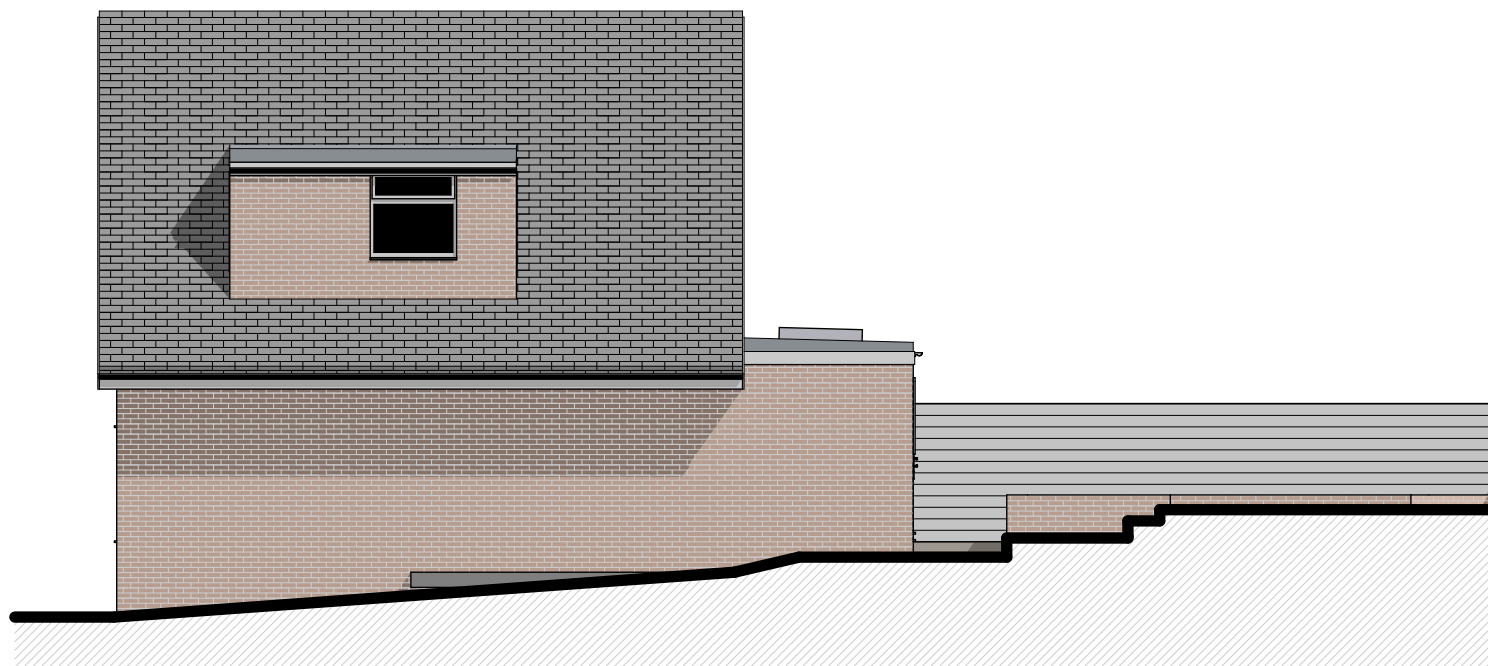

FLANK 2 ELEVATION
1:100 SCALE

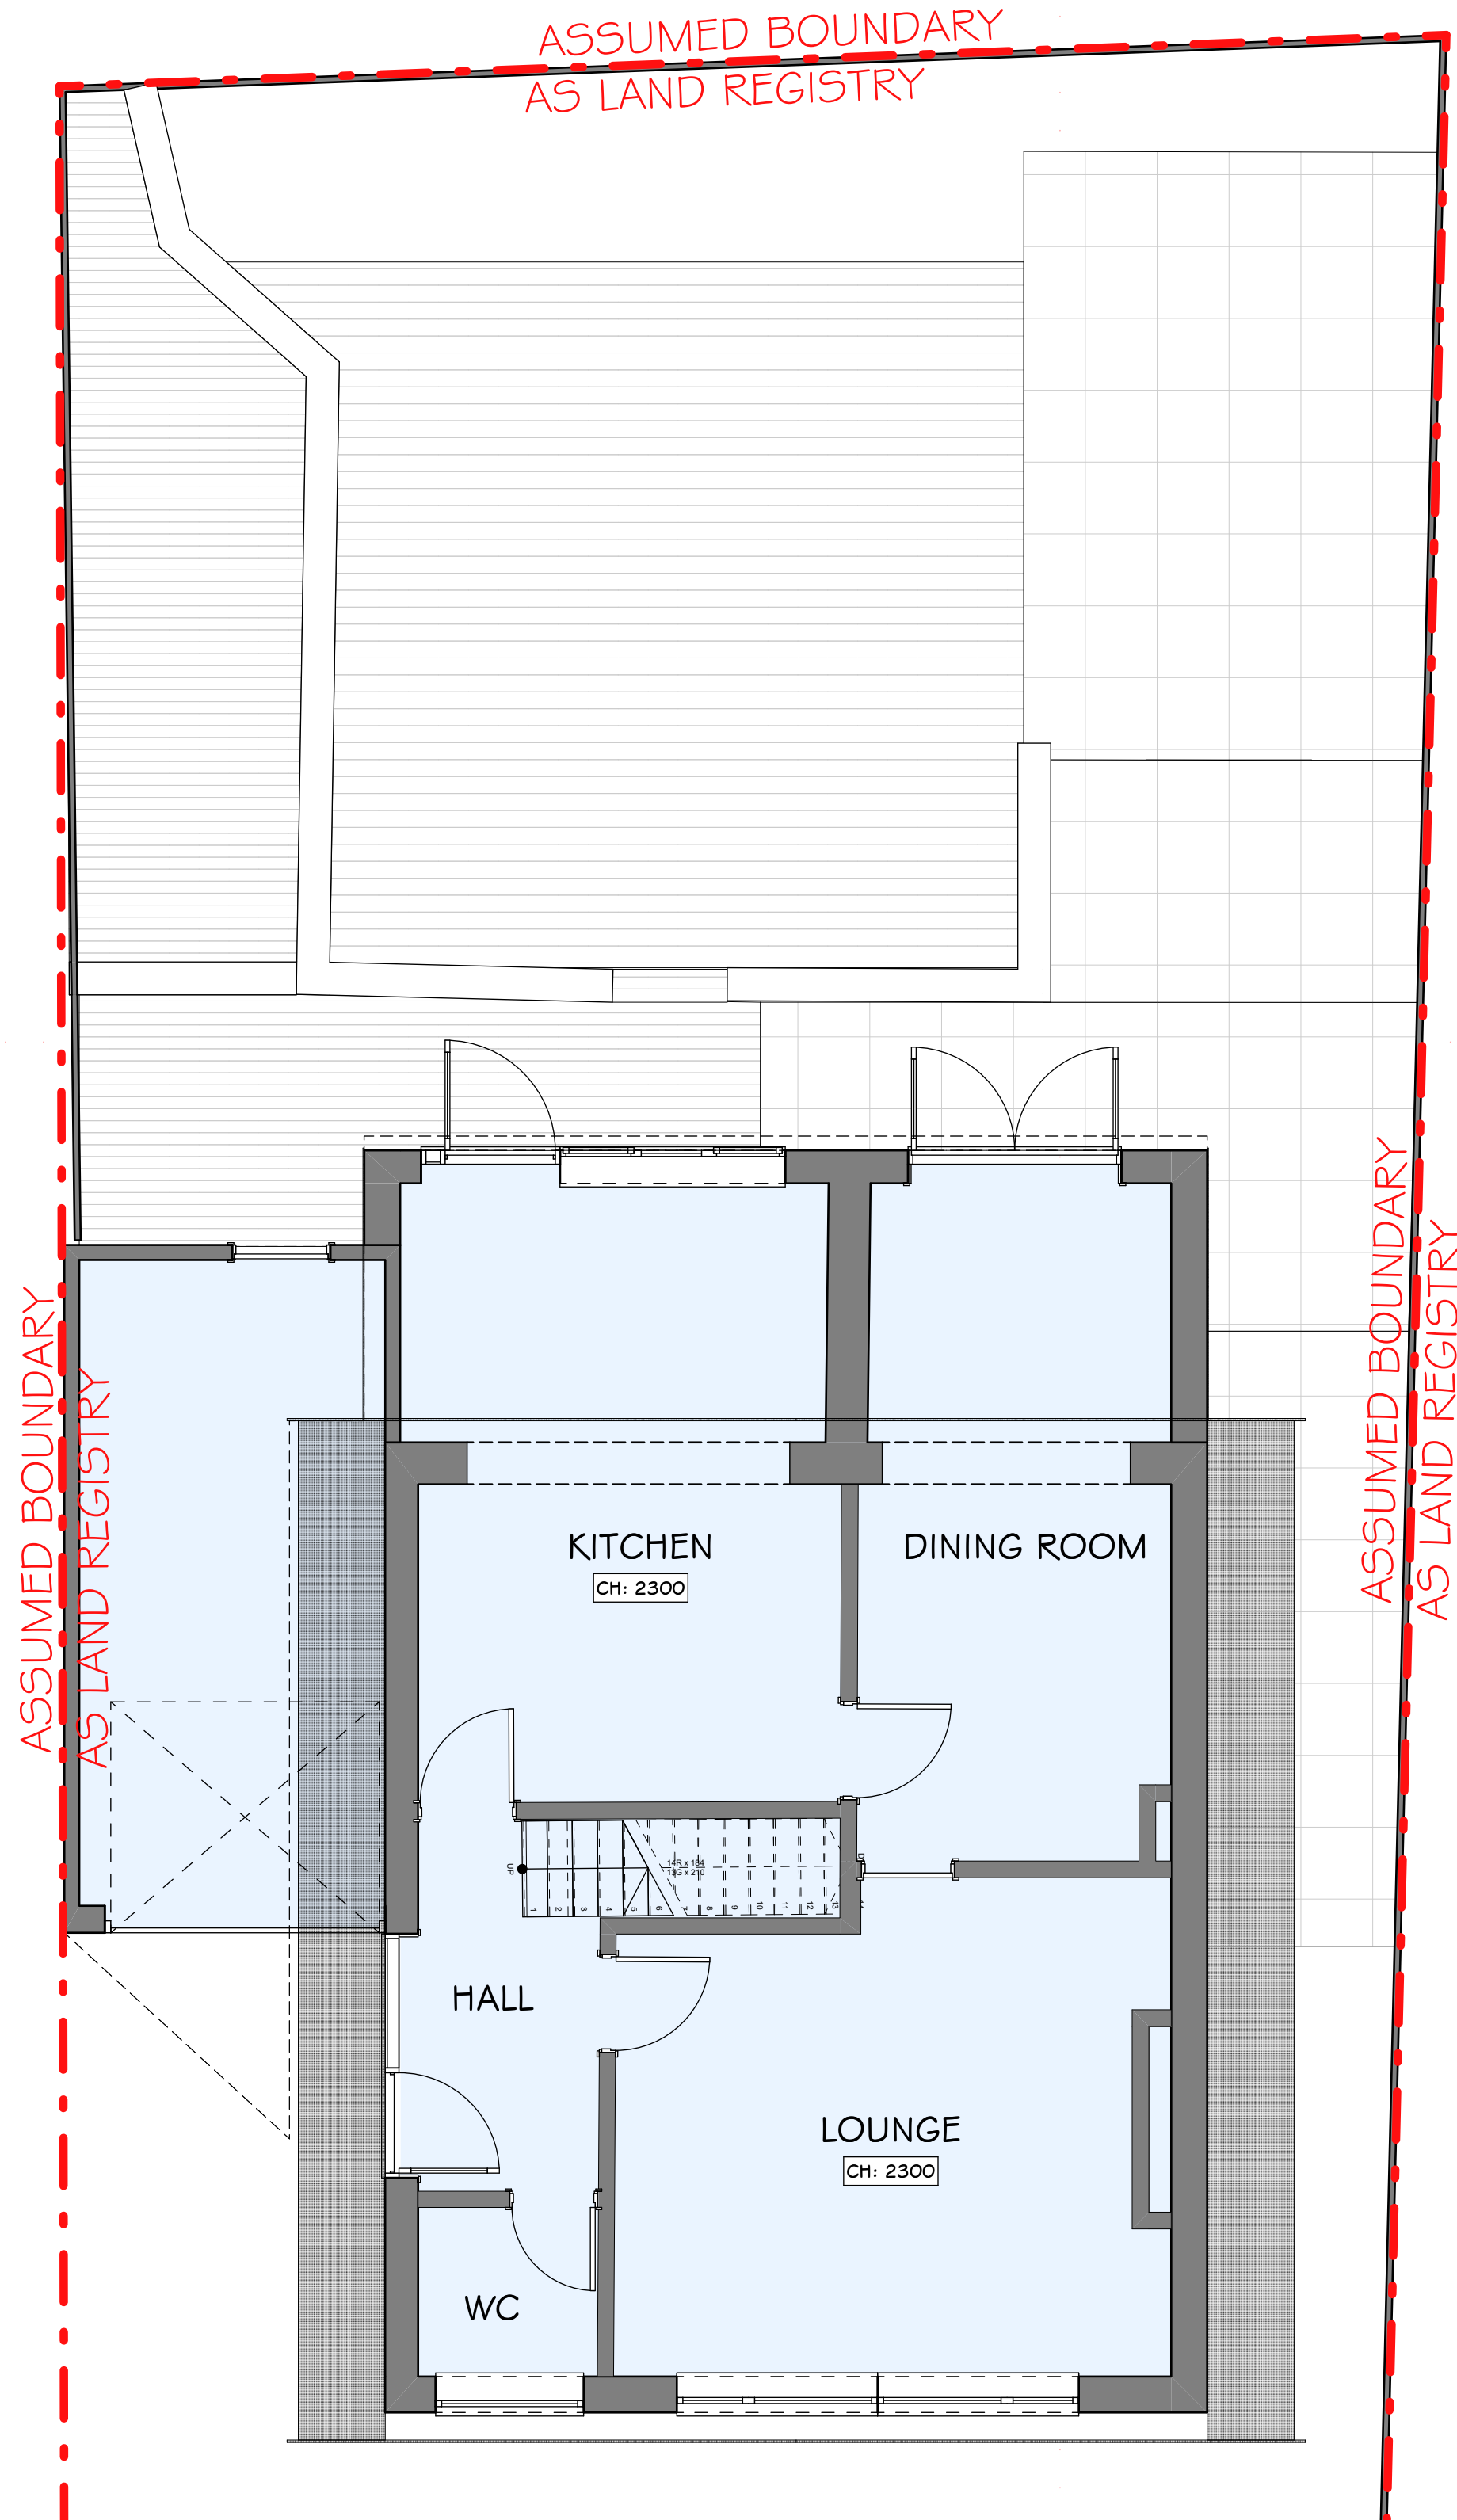

GROUND FLOOR PLAN
1:50 SCALE

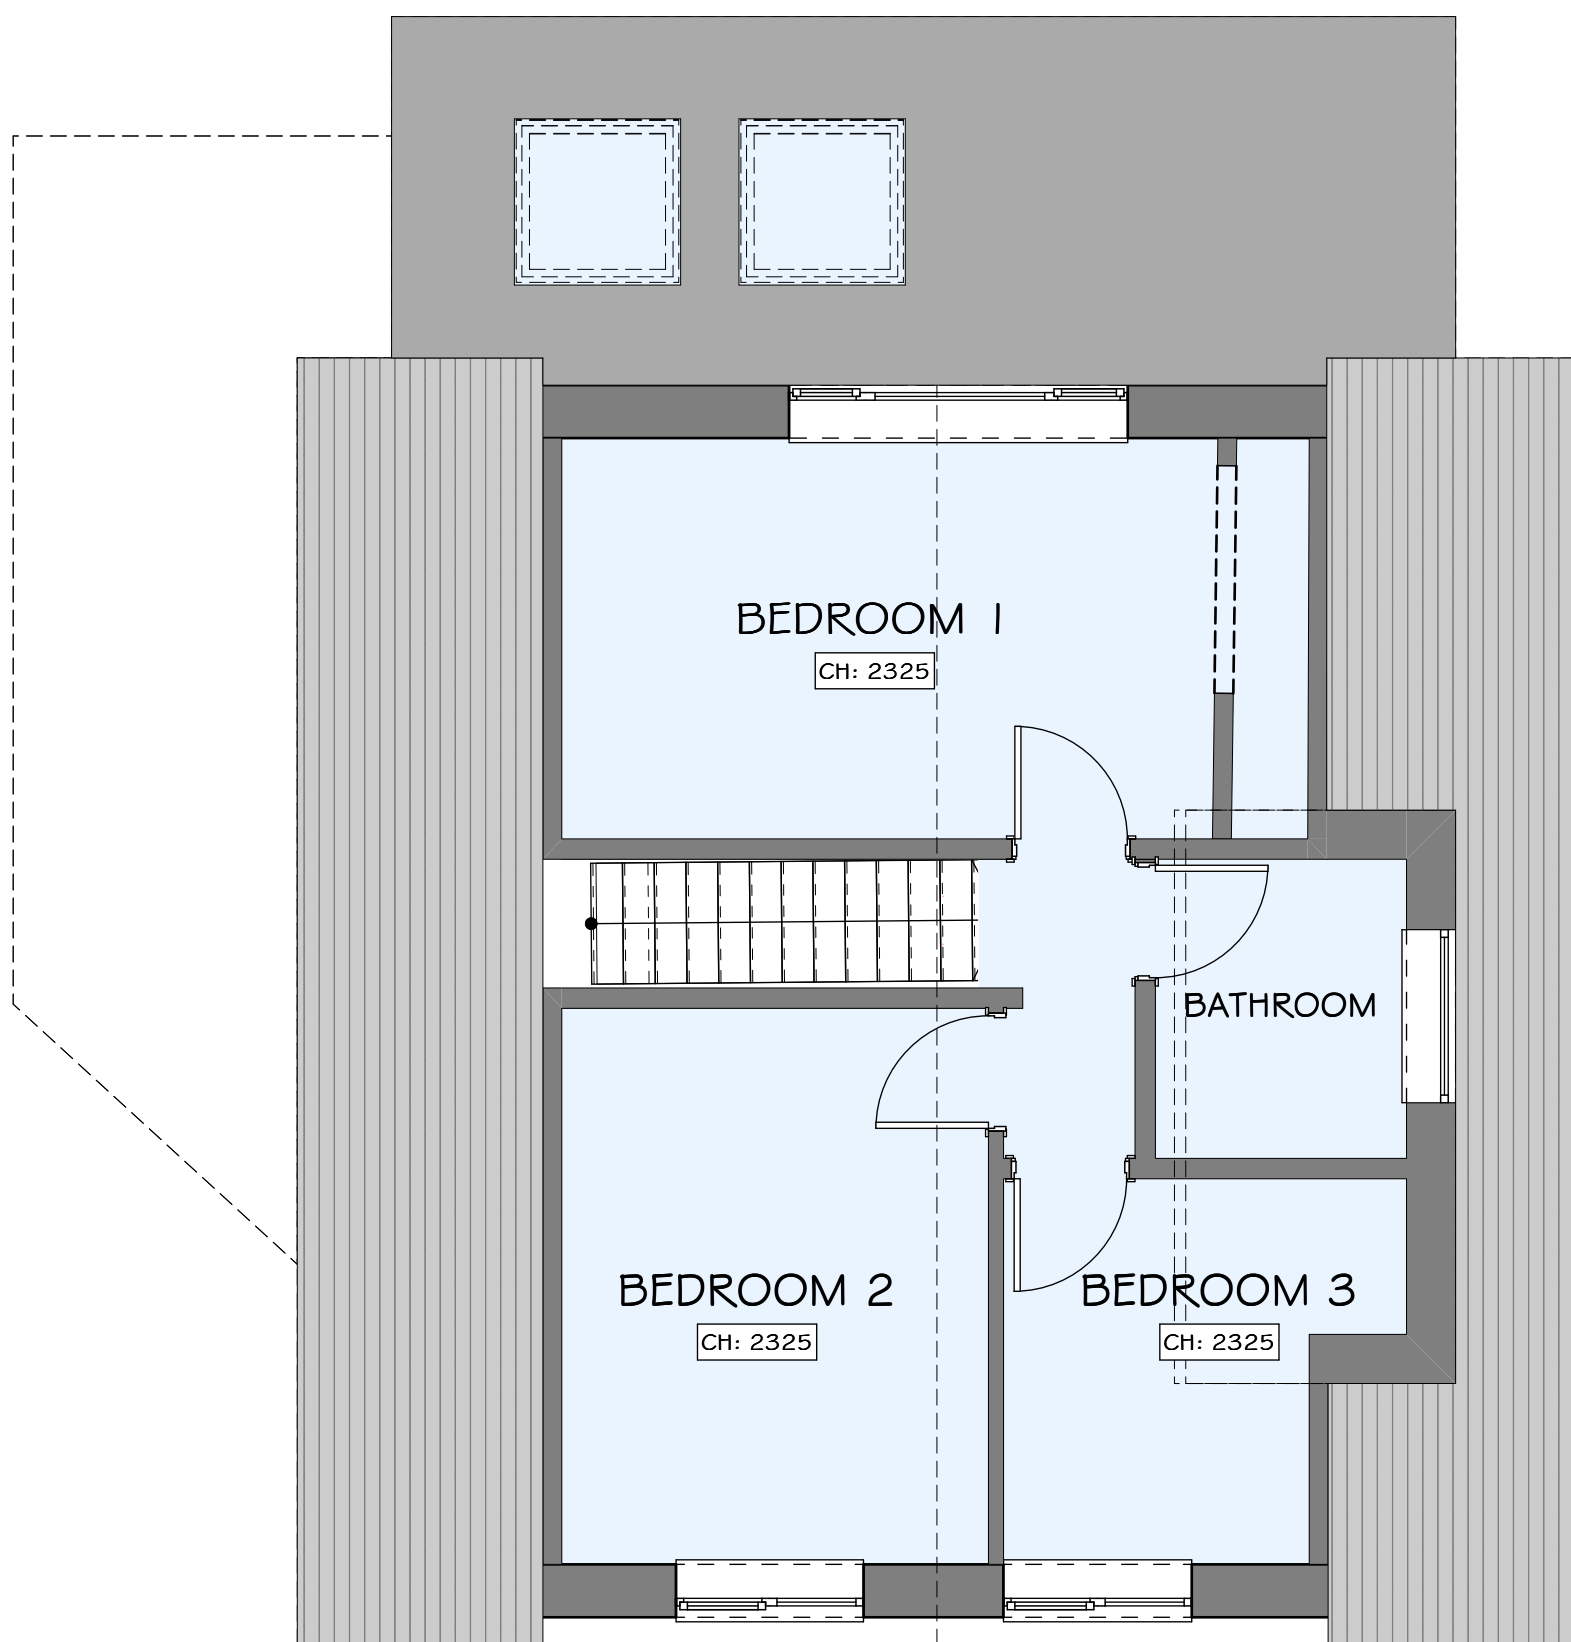

FIRST FLOOR PLAN
1:50 SCALE

2, REEVES WAY, BURSLEDON, HAMPSHIRE, SO31 8FW

UPRN: 100060326562

HMLR Title No: HP276295




© Crown copyright and database rights, 2023. Ordnance Survey
0100031673 Created using Plans by Emapsite

Scale: 1:1250 Paper Size: A4

Notes:



LOCATION PLAN
1:1250 SCALE

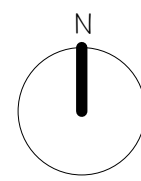

EXISTING PLANS & ELEVATIONS

NOTES:
ALL DRAWINGS TO BE PRINTED AT 100% SCALE. DO NOT FIT TO PRINTER
MARGINS WHEN PRINTING.
1. The drawing is copyright of ASC Design. Reproduction is only to take place
with written authority.
2. These plans are subject to Planning & Building Regulation Approval or any other
statute in law before building work commences. No liability will be accepted for
work started before approval certification has been received.
3. Any structural work where mentioned on this drawing is subject to a qualified
structural and civil engineer's calculations before building work commences. Where
walls are to be removed, contractor must check the location of walls above to
confirm requirements before allocating costs.
4. All boundaries are assumed. To be confirmed on site before building work
commences.
5. All dimensions must be checked on site before construction, and discrepancies
shall be reported to ASC Design Services before work commences.
6. Only Local Authority Planning Departments may scale dimensions from the
drawings.
7. If any discrepancies are found in the drawings these are to be brought to the
attention of ASC Design.

ASC
DESIGN SERVICES LTD
7 WILLOWDENE CLOSE
BEDHAMPTON
HAMPSHIRE
PO9 3QP
TEL: 07979700571 | 14
e: INFO@ASCDESIGNSERVICES.CO.UK

7 WILLOWDENE CLOSE
HAMPTON
HAMPSHIRE
PO9 3QP
TEL: 07979700571 | 14
e: INFO@ASCDESIGNSERVICES.CO.UK

1:50 SCALE (mm) @ A1
0 50 100 150 200 250
1:100 SCALE (mm) @ A1
0 100 200 300 400 500
1:250 SCALE (mm) @ A1
0 100 200 300 400 500
1:500 SCALE (mm) @ A1
0 100 200 300 400 500
1:1000 SCALE (mm) @ A1
0 100 200 300 400 500
