


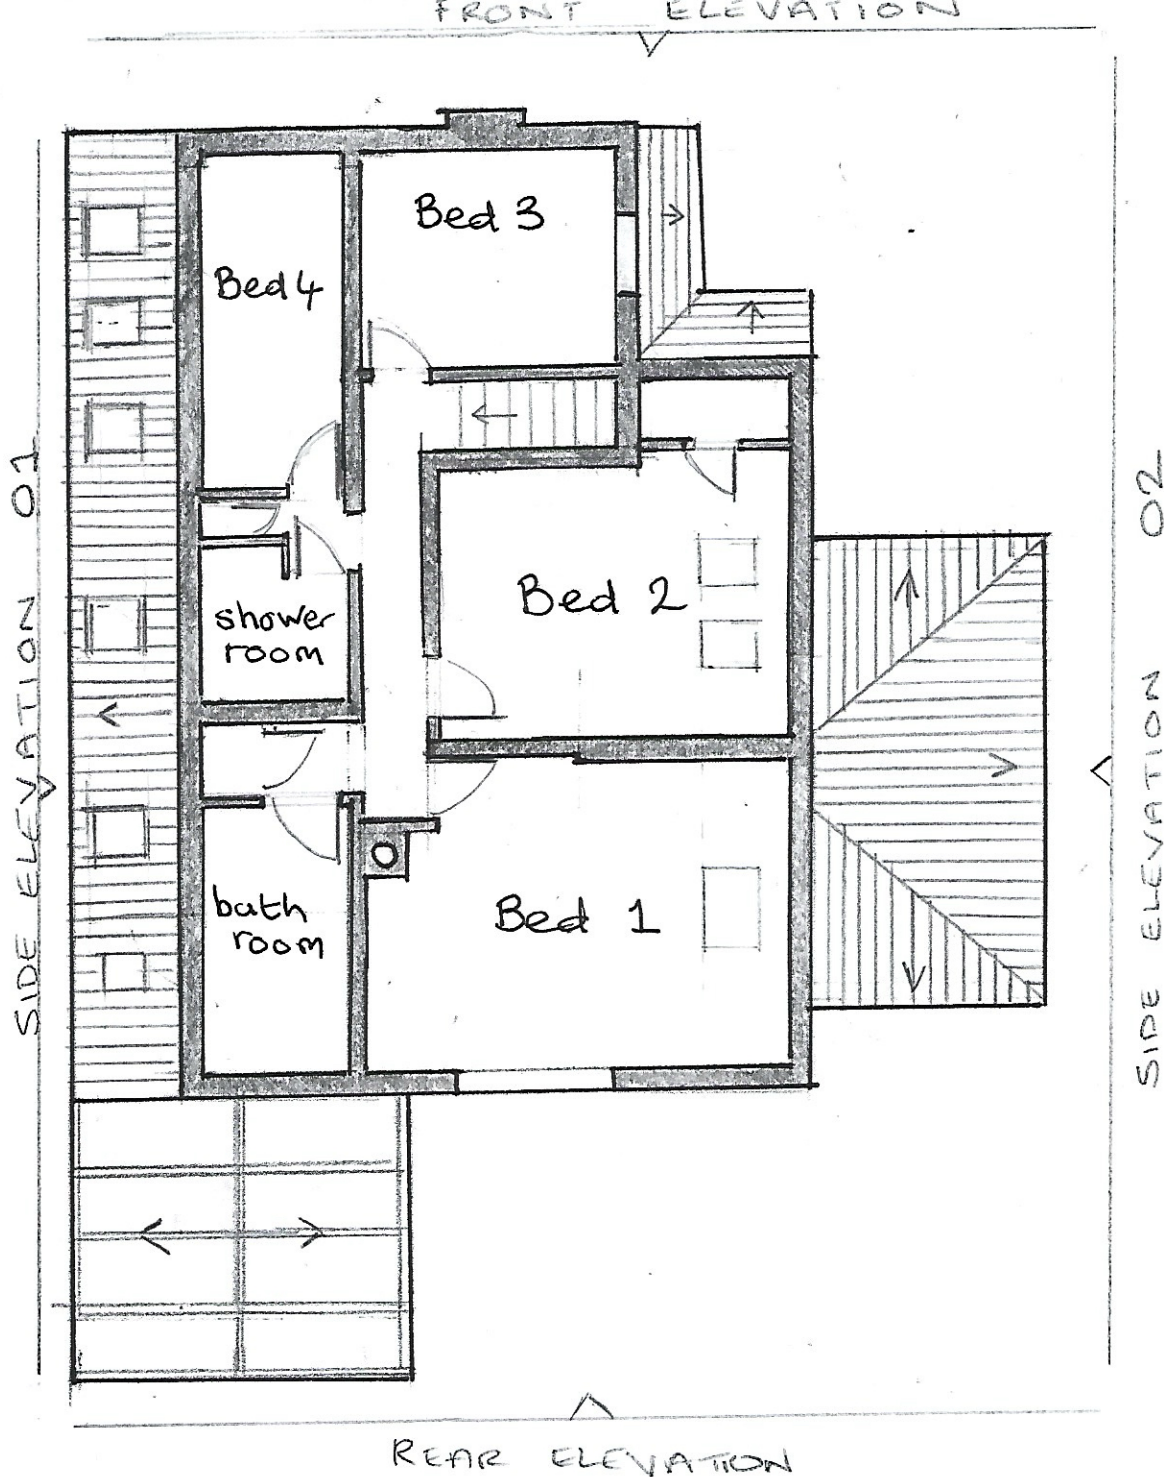

Existing First Floor Plan

Yew Tree Cottage
The Grove, Bursledon
SO31 8BH

Application No
H/24/9673
Mrs V. Hewitt

Scale 1:100

