


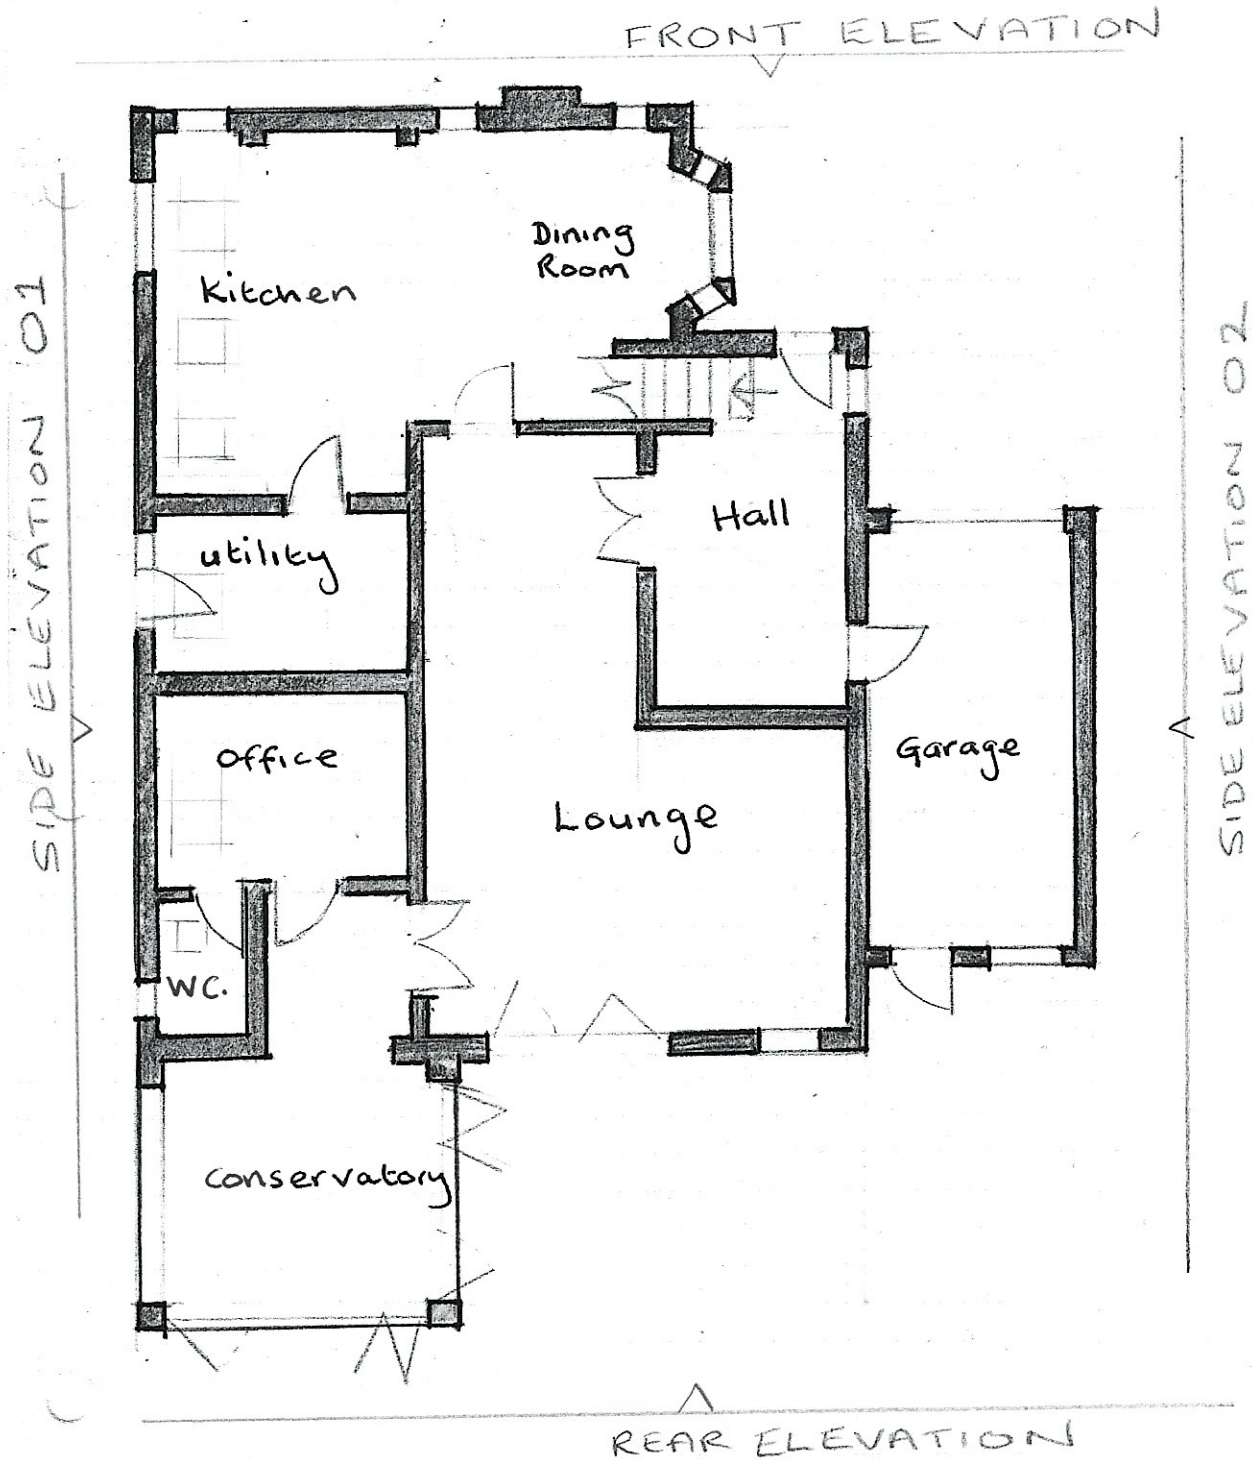

EXISTING GROUND FLOOR PLAN
(NO PROPOSED CHANGES)

YEW TREE COTTAGE,
THE GROVE, BURSLEDON
SO31 8BH

Application No:
H/24/96731

MRS V. HEWITT

Scale 1:100

