


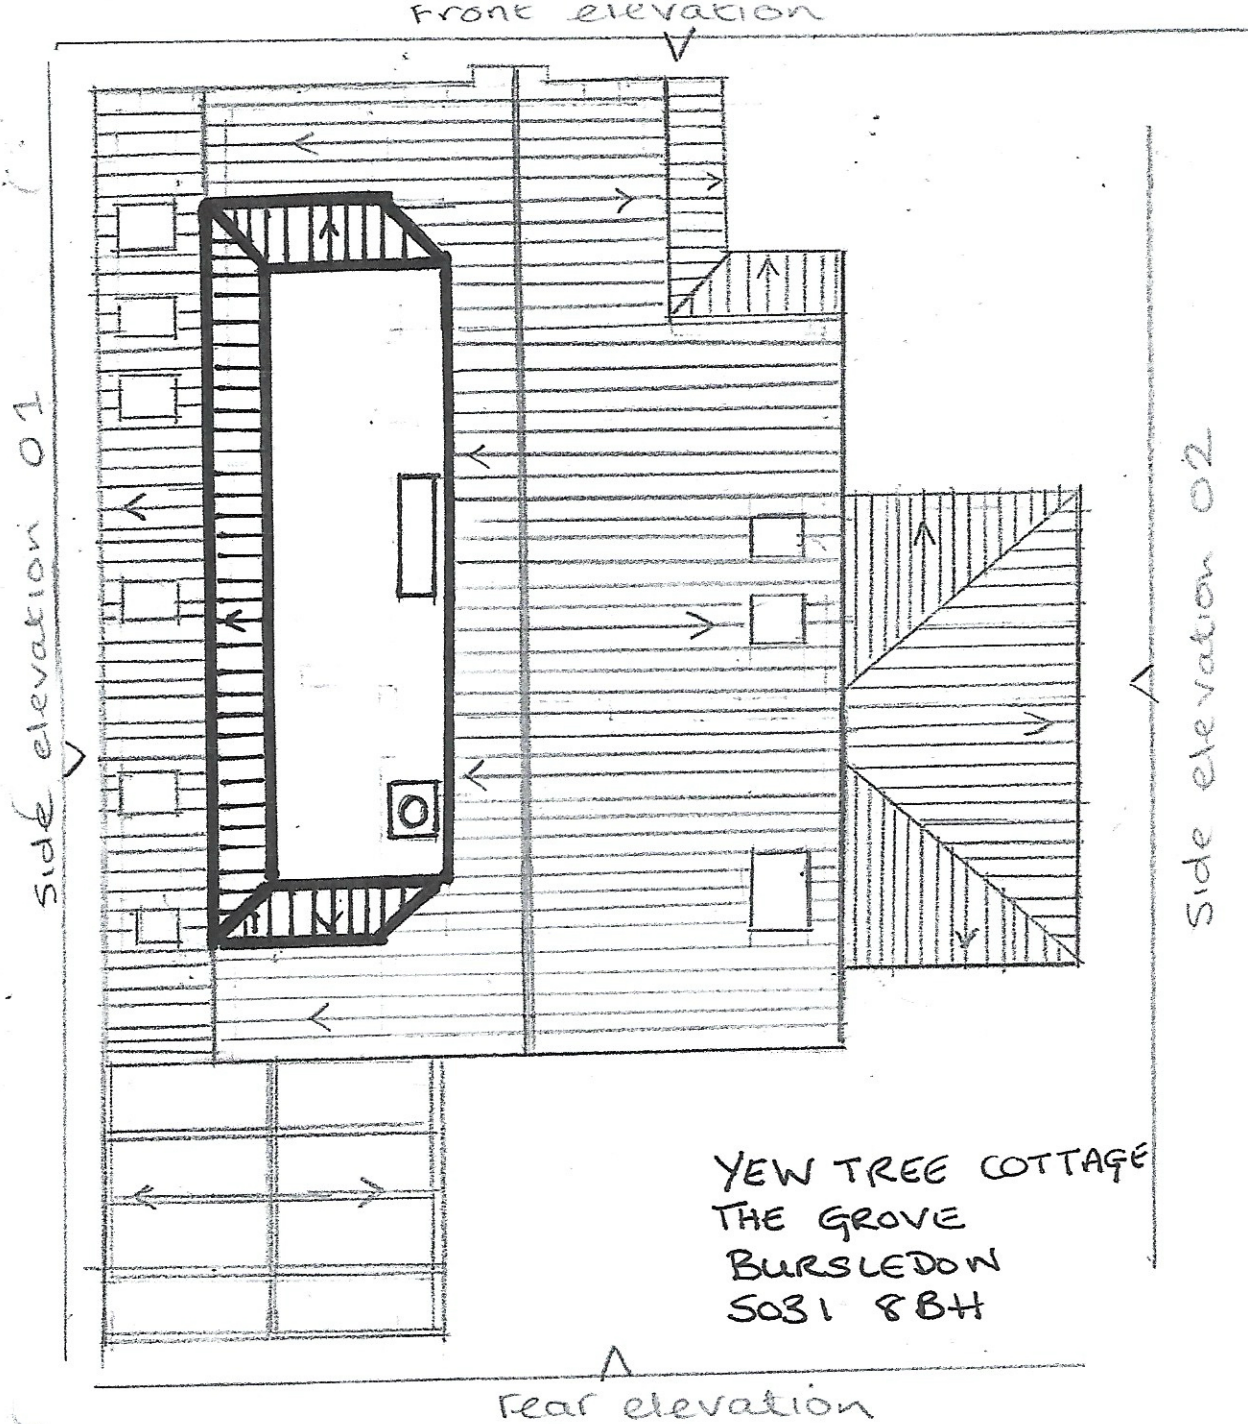

PROPOSED ROOF PLAN INCORPORATING DORMER

1. Flat roof: EPDM roof system
2. Flat roof incorporating glass roof light to landing and existing chimney.
3. Flat roof to be concealed with tiled skirt using reclaimed roof tiles to match main roof.

APPLICATION No: H/24/96731

Mrs V M Hewitt



Scale 1:100

