


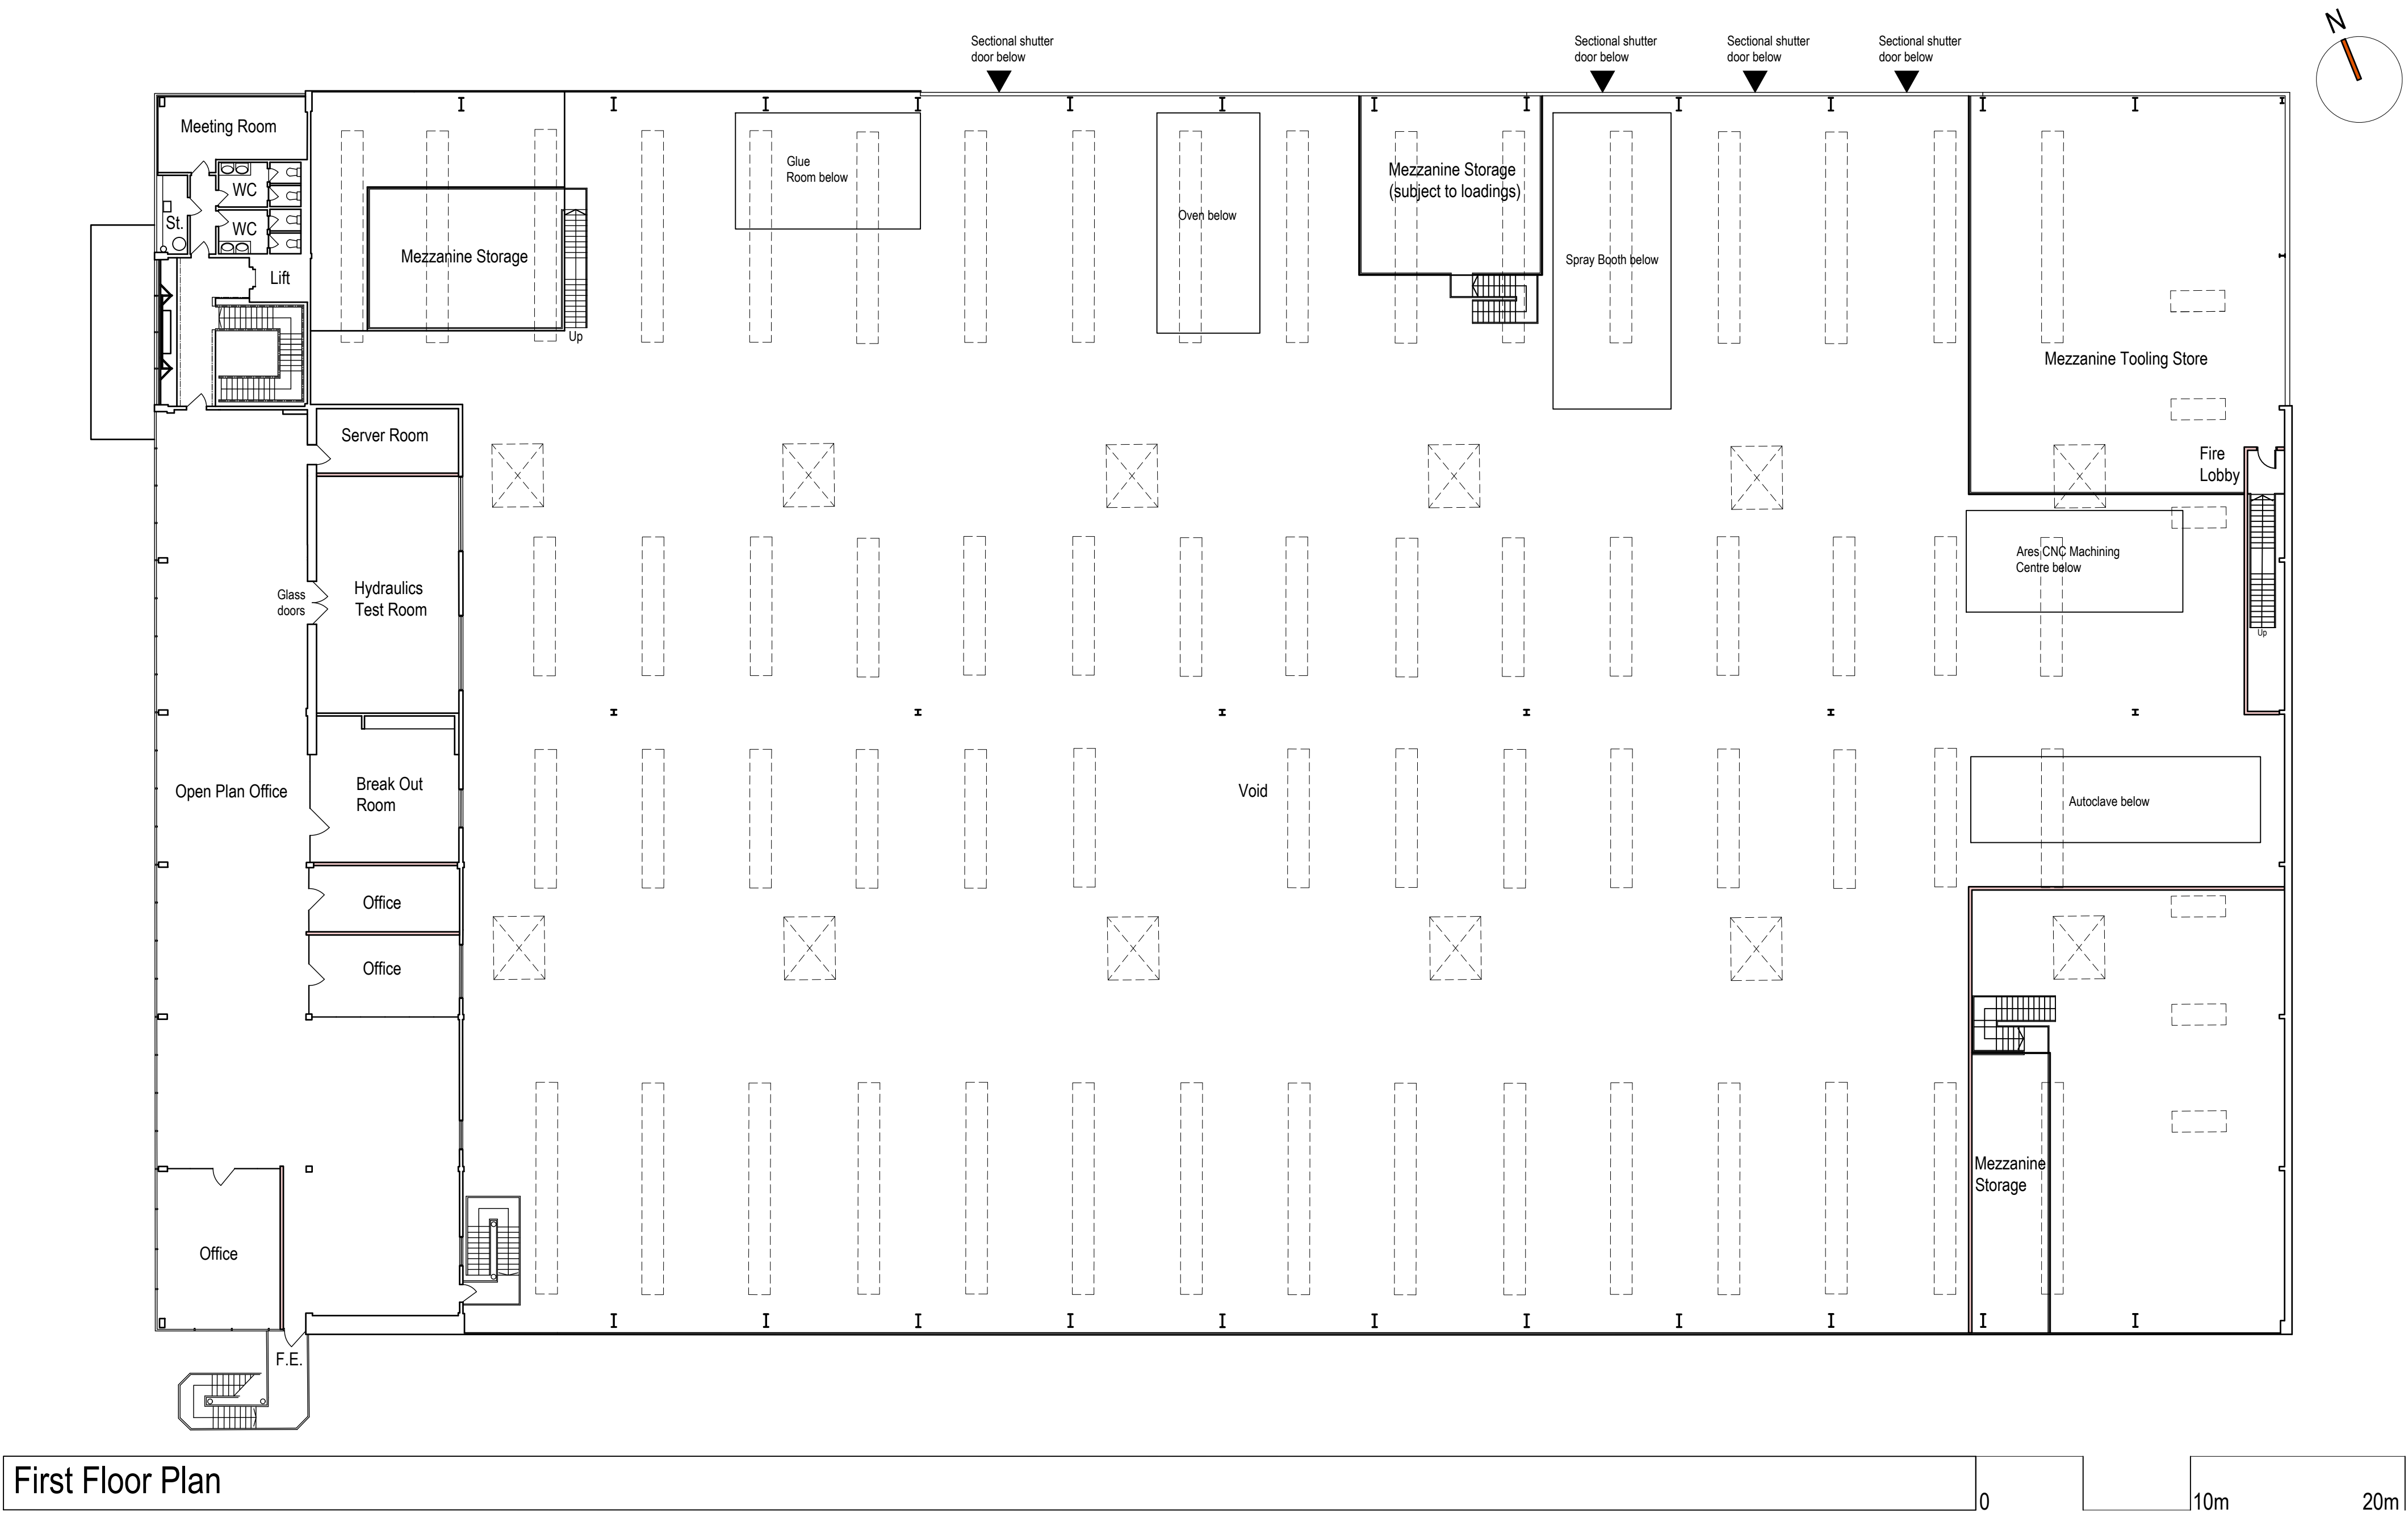


First Floor Plan

LEGEND:

Existing fabric

Proposed Rooms

F.E. Fire Escape Door

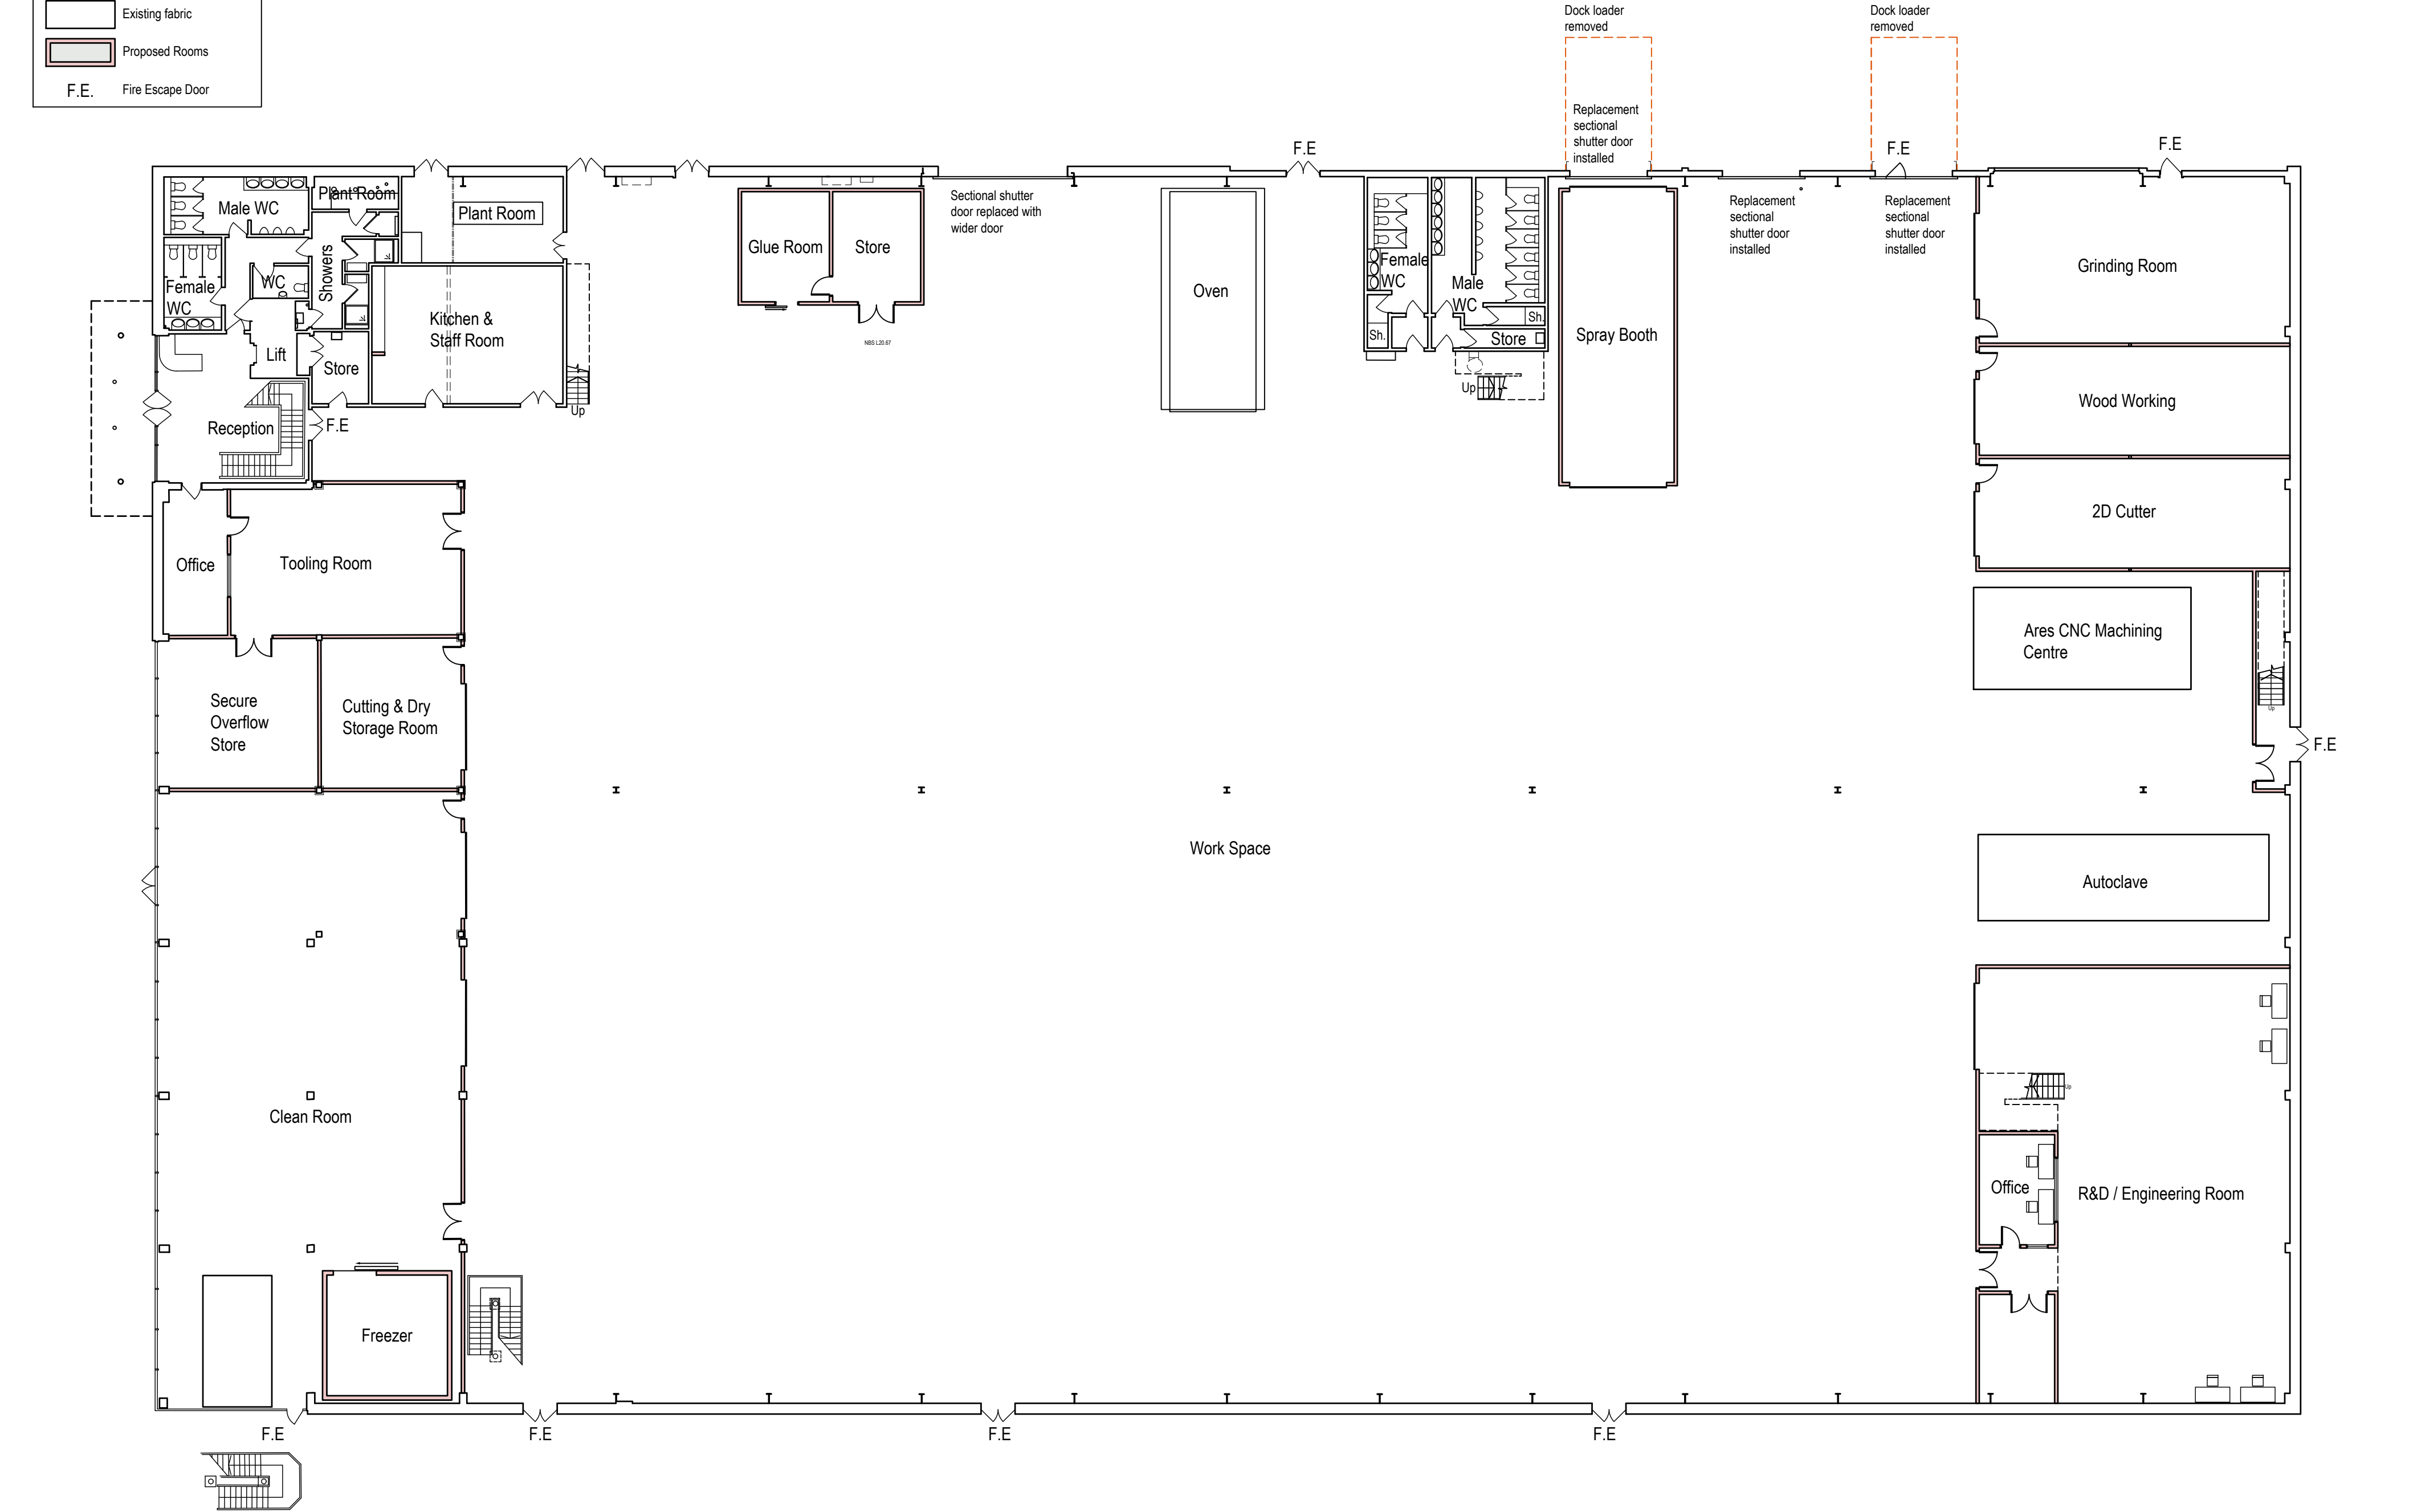

Ground Floor Plan

notes: 1. This drawing is the copyright of vision architects limited 2. DO NOT copy, alter or reproduced in any way or pass to a third party without written authority 3. DO NOT scale these drawings-dimensions to be checked on site prior to commencing any work 4. READ in conjunction with other Consultants documentation & drawings regarding this project 5. DISCREPANCIES should be reported in writing to the project architect or engineer immediately MODEL FILE REFERENCE - 230010-A-P-PL_Planning	© Copyright Reserved	D Client amendments.2024.01.09AJC dp C Further post Team Meeting amendments.2023.10.13AJC dp B Post Team Meeting amendments.2023.10.05AJC dp A Planning Application issue.2023.09.29AJC dp	scale: 1:200 @ A1 client: F&C Commercial Property Holdings Limited date: 2023.09 project: Unit 1 Strategic Park, Hedge End. SO30 4FW. drawn: AJC drawing: Proposed Floor Plans checked: dp status: RIBA STAGE 03 - Planning	wessex house upper market street eastleigh hampshire SO50 9FD t: 01794 830660 w: www.vision-architects.co.uk vision architects drawing no.: 230010-A-PL-011 revision: D