




West Elevation

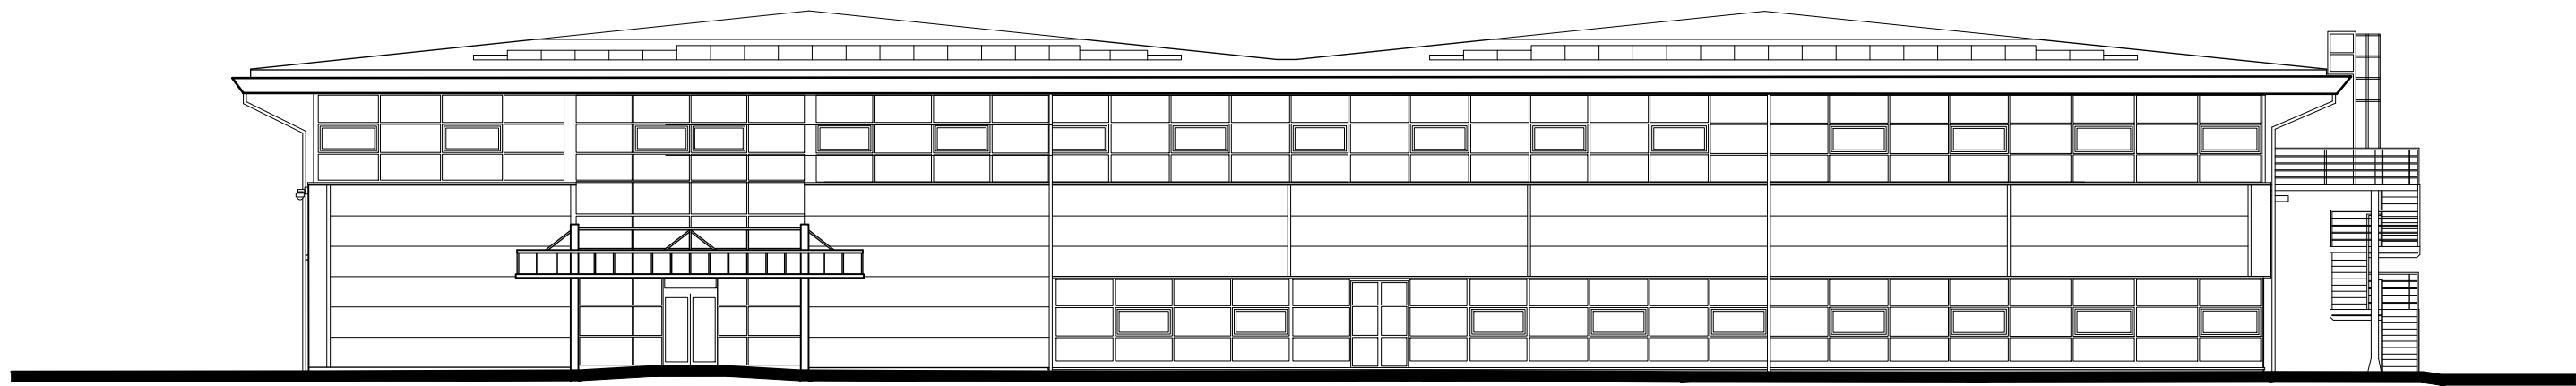


South Elevation

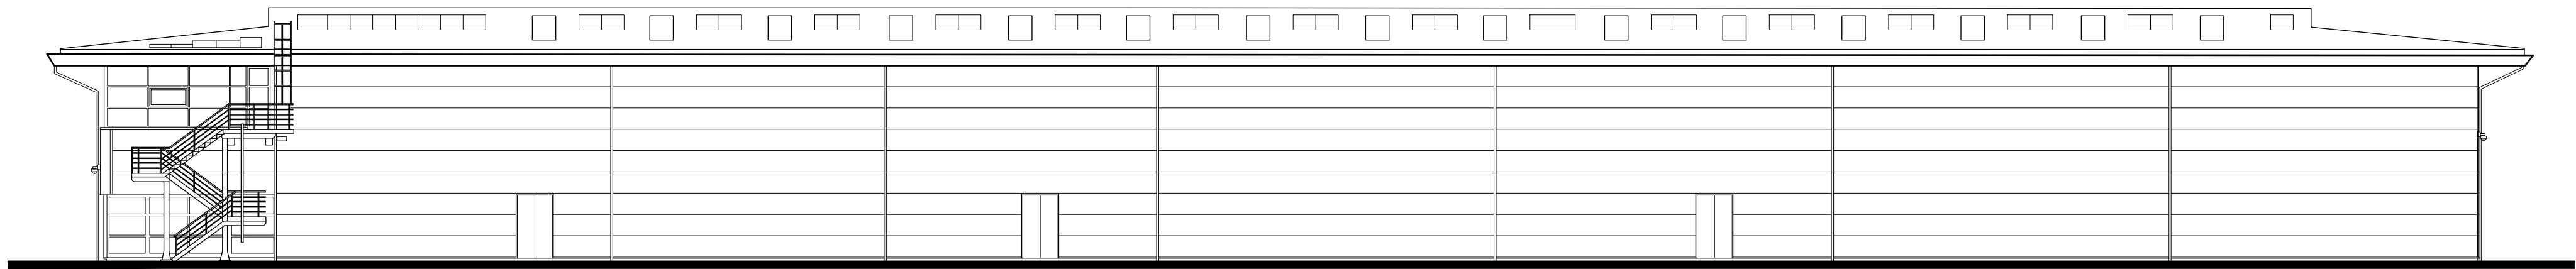

East Elevation

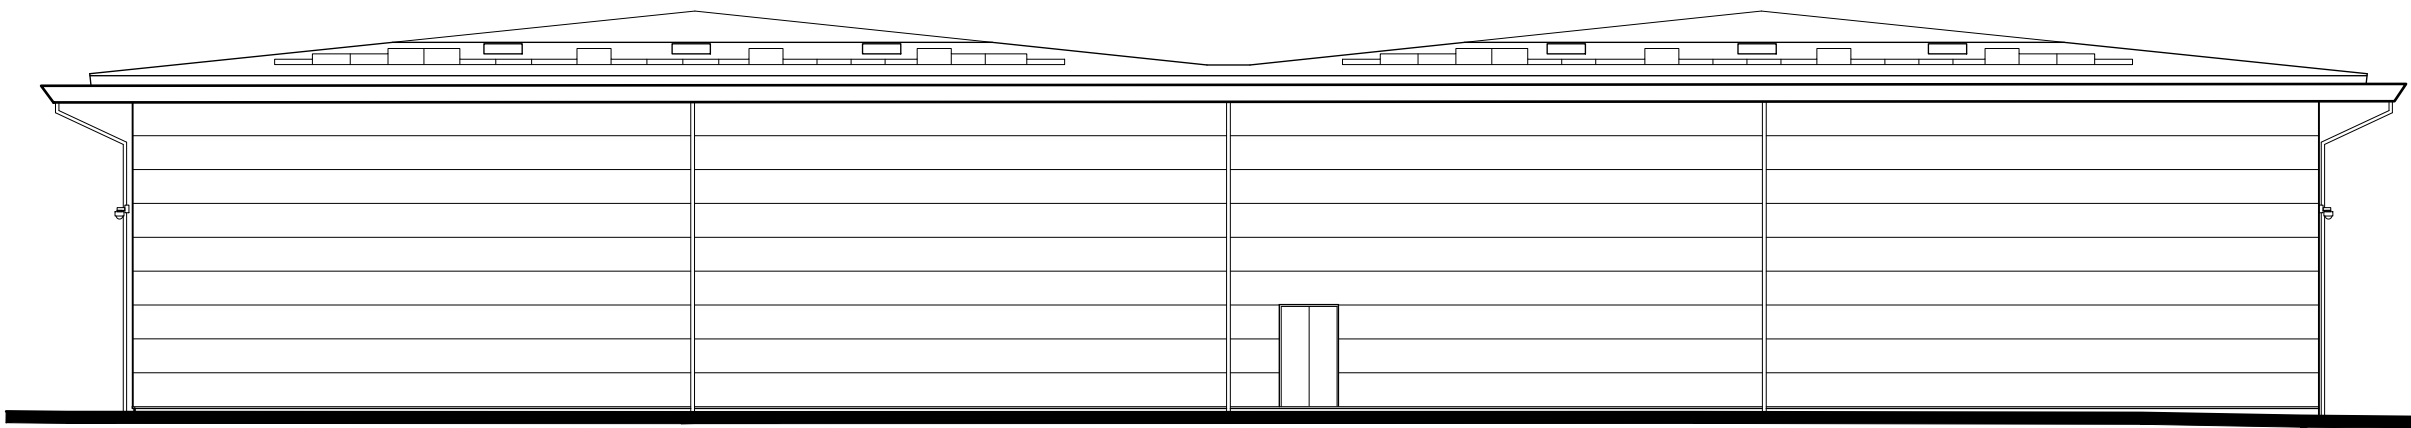

North Elevation

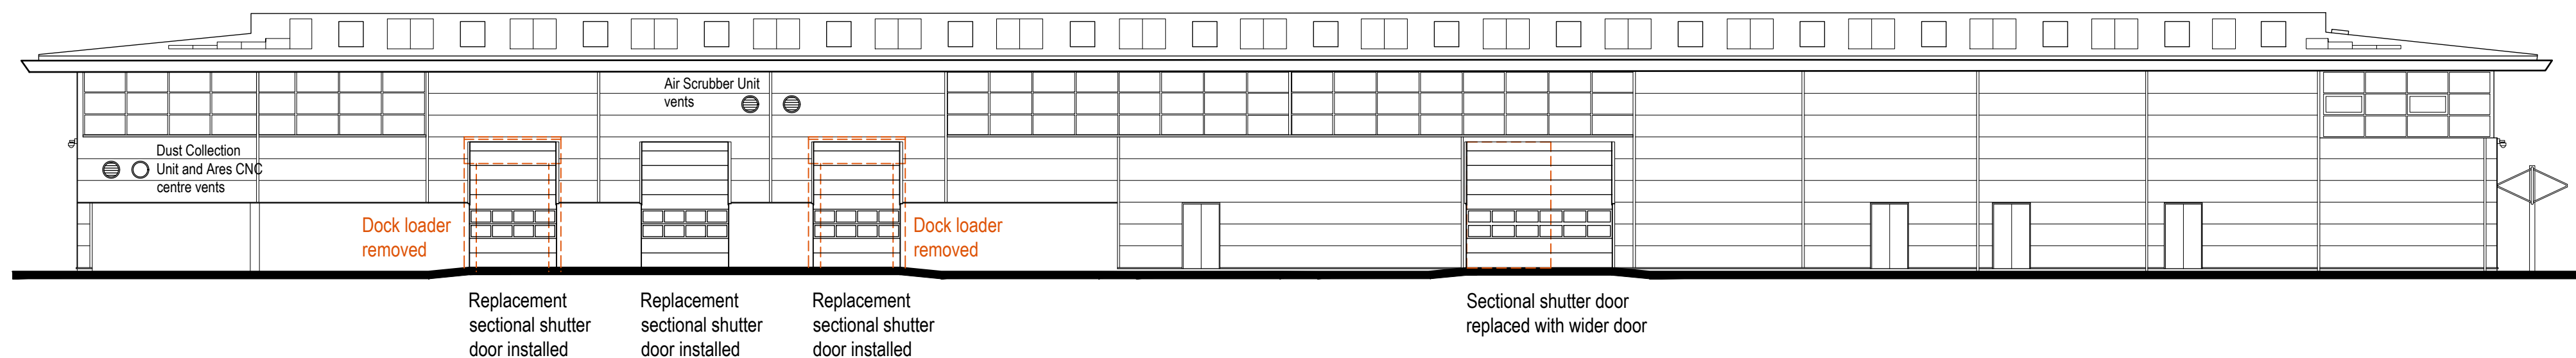

notes:
1. This drawing is the copyright of vision architects limited
2. DO NOT copy, alter or reproduce in any way or pass to a third party without written authority
4. READ in conjunction with other Consultants documentation & drawings regarding this project
5. DISCREPANCIES should be reported in writing to the project architect or engineer immediately
MODEL FILE REFERENCE: 230010-A-P-PL Planning

rev	description	date	by	ch
E	Downlaught vent openings in north facade removed.	2024.01.19	AJC	dp
D	Openings in north facade updated.	2024.01.17	AJC	dp
C	Further post Team Meeting amendments.	2023.10.13	AJC	dp
B	Post Team Meeting amendments.	2023.10.05	AJC	dp
A	Planning Application issue.	2023.09.29	AJC	dp

scale:	1:200 @ A1	client:	F&C Commercial Property Holdings Limited
date:	2023.09	project:	Unit 1 Strategic Park, Hedge End. SO30 4DA.
drawn:	AJC	drawing:	Proposed Elevations
checked:	dp	status:	RIBA STAGE 03 - Planning