

General Notes

Floor plan is based on measured building survey and revit model from Encompass Surveys Ltd (ref M3-B-2834) dated 19 July 2023.


Levels and Grid related OSGB15 derived from Emcompass Surveys.

All internal areas are design areas based on survey information subject to construction tolerance review.

Project Base Coordinates based on the following:
444788877.467mE
116851280.531mN
0m AOD

Refer to current asbestos register for full information.

Refer to current designers risk assessment.

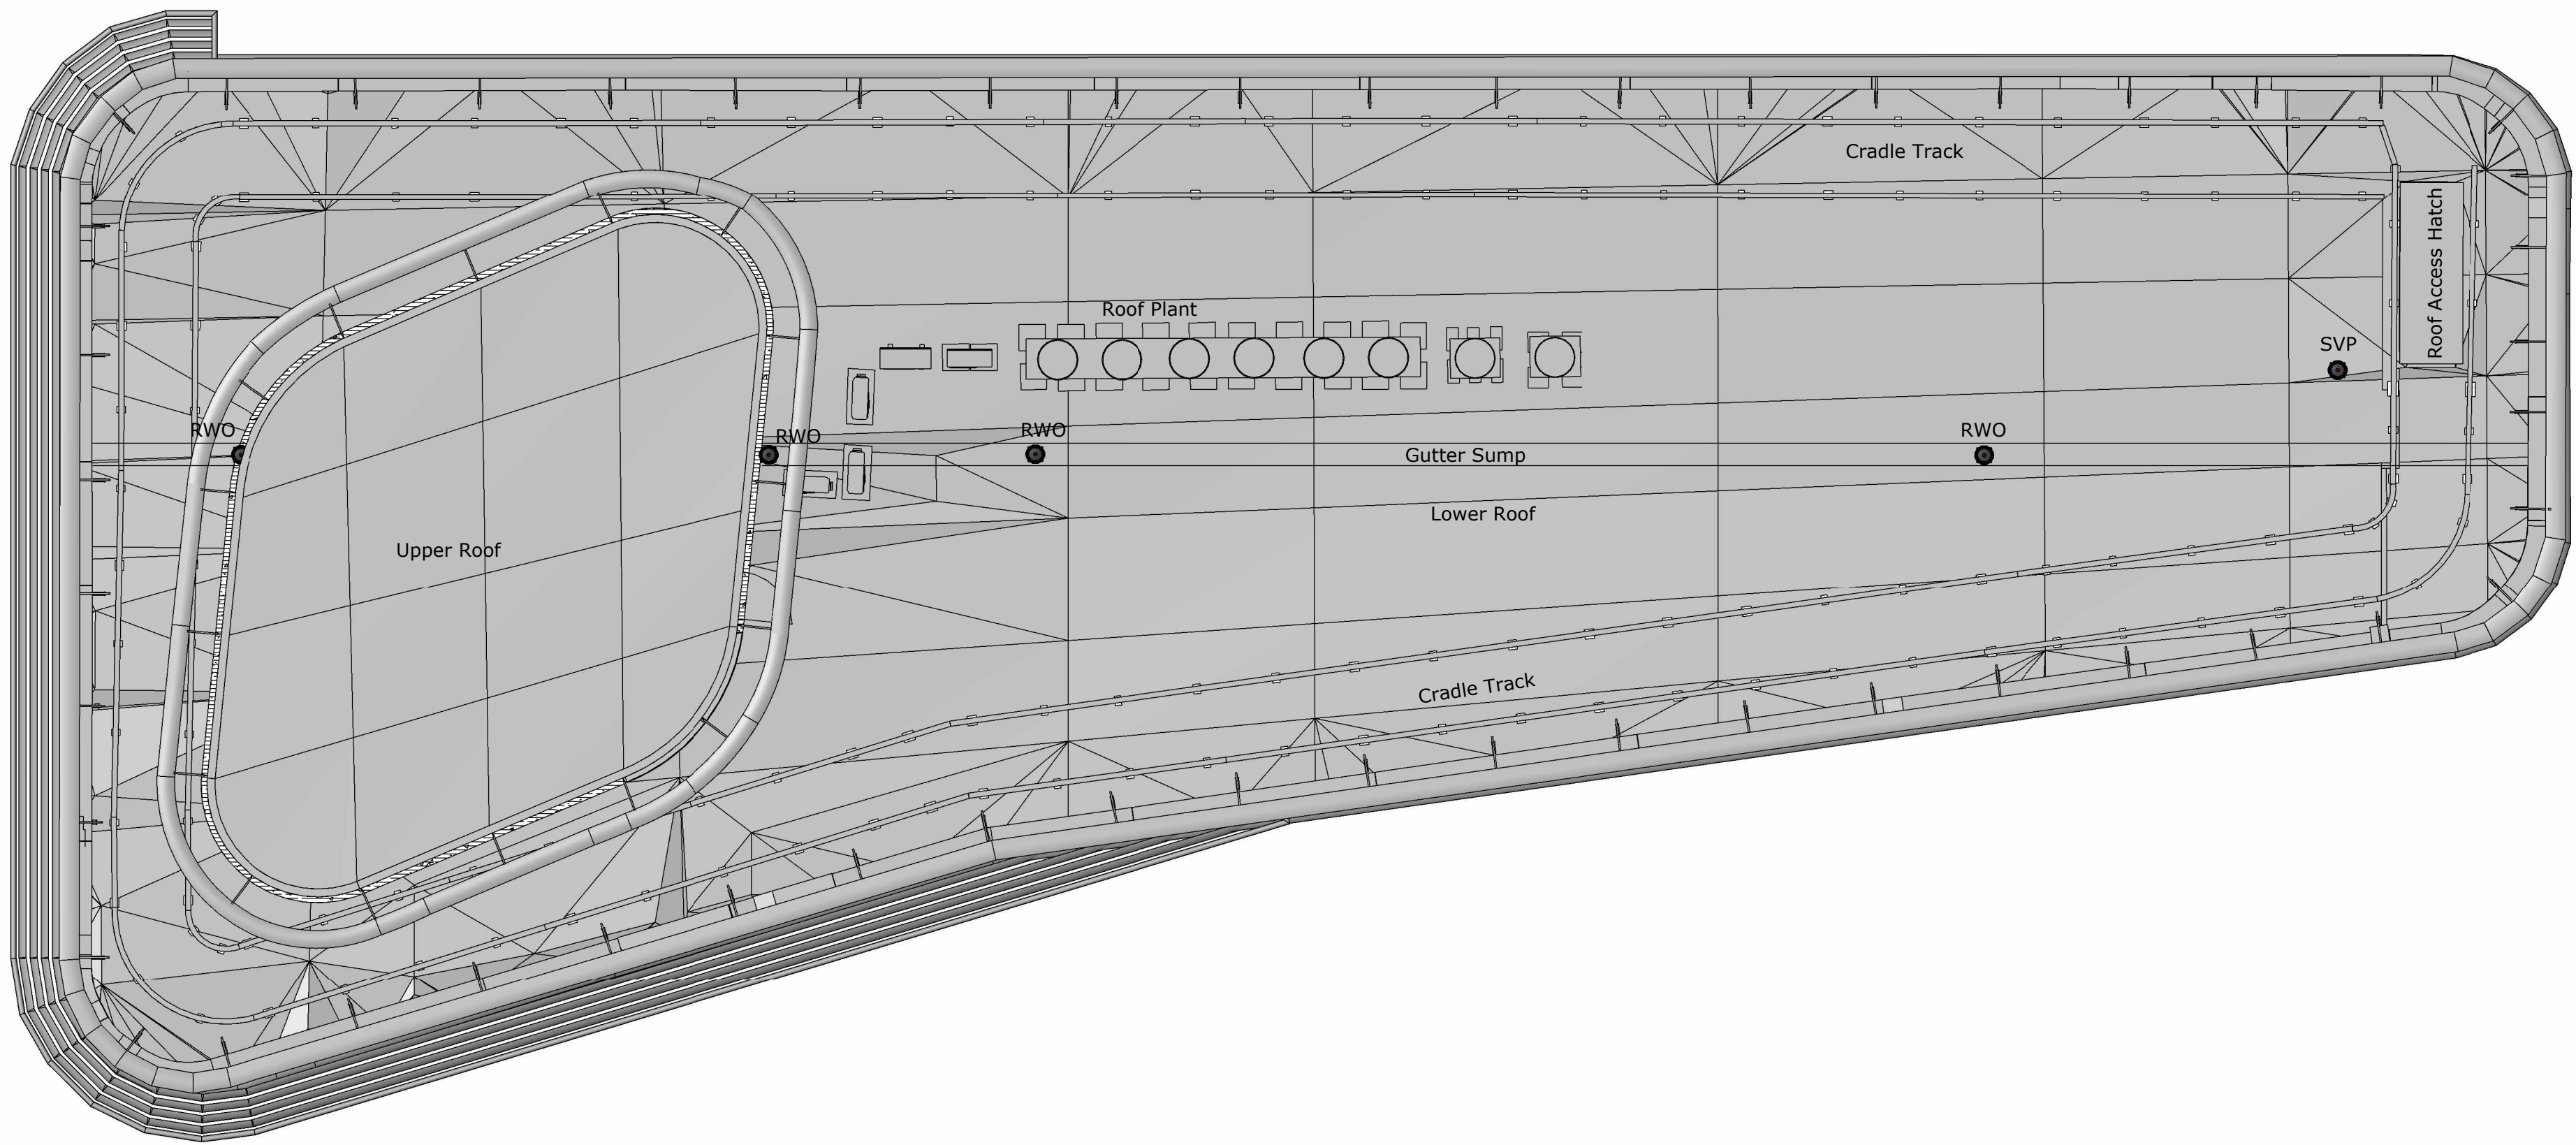

1 Existing Roof Plan
1 : 100

P01 09/01/24 Planning Submission EO AH

WESLEYAN
we are all about you

Existing Roof Plan

MTW - BSL - ZZ - RF - DR - A - 1016 - PL - P01 AUGUST 2023
23042: Connexus Scale 1 : 100 @ A1
12 Mitchell Way Southampton SO18 2XU Drawn EO
Client: Wesleyan Assurance Society Ltd Checked AH

Suite E, Ferry House
Canute Road
Southampton
Hampshire
SO14 3FJ

023 8063 1432
boyleandsummers.co.uk



PLANNING

