

General Notes

Floor plan is based on measured building survey and revit model from Encompass Surveys Ltd (ref M3-B-2834) dated 19 July 2023.


Levels and Grid related OSGB15 derived from Emcompass Surveys.

All internal areas are design areas based on survey information subject to construction tolerance review.

Project Base Coordinates based on the following:
44478877.467mE
116851280.531mN
0m AOD

Refer to current asbestos register for full information.

Refer to current designers risk assessment.

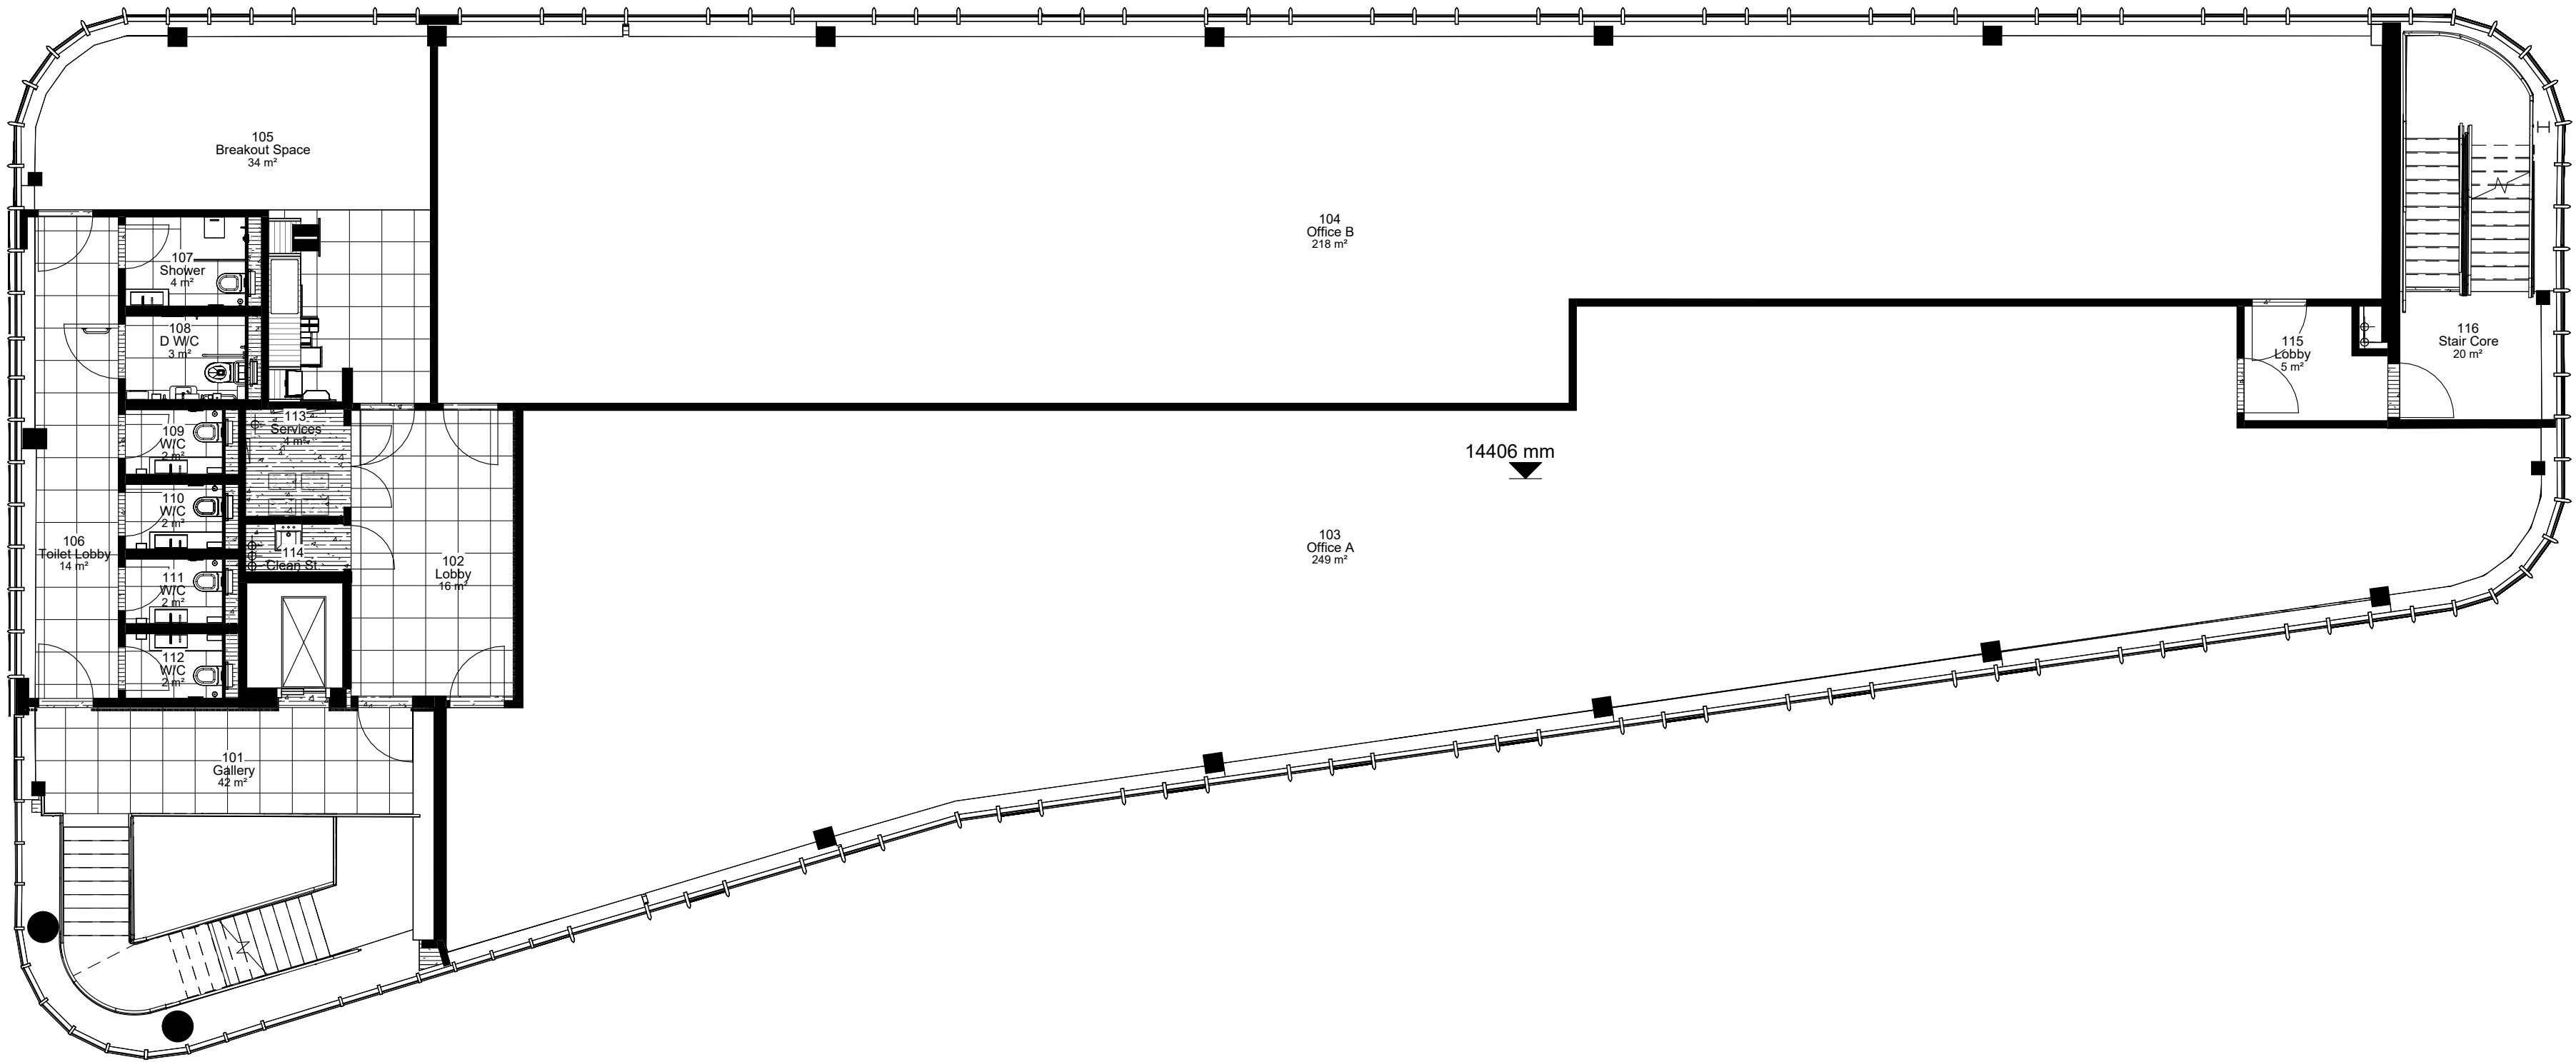

1 Level 01 - Proposed First Floor
1 : 100

P04	09/01/24	Planning Submission	EO	AH
P03	13/12/23	Roof pod / terrace design developed	EO	AH
P02	28/09/23	Toilet layout revised and service riser added	EO	AH
P01	04/09/23	Amendments to core	EO	AH

WESLEYAN
we are all about you

Proposed First Floor GA Plan

MTW - BSL - ZZ - 01 - DR - A - 3002 - PL - P04
23042: Connexus
12 Mitchell Way Southampton SO18 2XU
Client: Wesleyan Assurance Society Ltd

AUGUST 2023
Scale 1 : 100 @ A1
Drawn EO
Checked AH

Suite E, Ferry House
Canute Road
Southampton
Hampshire
SO14 3FJ

023 8063 1432
boyleandsummers.co.uk



PLANNING

