

General Notes

Floor plan is based on measured building survey and revit model from Encompass Surveys Ltd (ref M3-B-2834) dated 19 July 2023.

Levels and Grid related OSGB15 derived from Emcompass Surveys.

All internal areas are design areas based on survey information subject to construction tolerance review.

Project Base Coordinates based on the following:  
444788877.467mE  
116851280.531mN  
0m AOD

Refer to current asbestos register for full information.

Refer to current designers risk assessment.

External Materials


- 1

Existing metal curtain wall system - bull nose mullion
- 2

Existing curtain wall glazed panel - medium blue tint
- 3

Existing curtain wall solid panel - light blue finish
- 4

Existing Brise Soleil - light grey finish

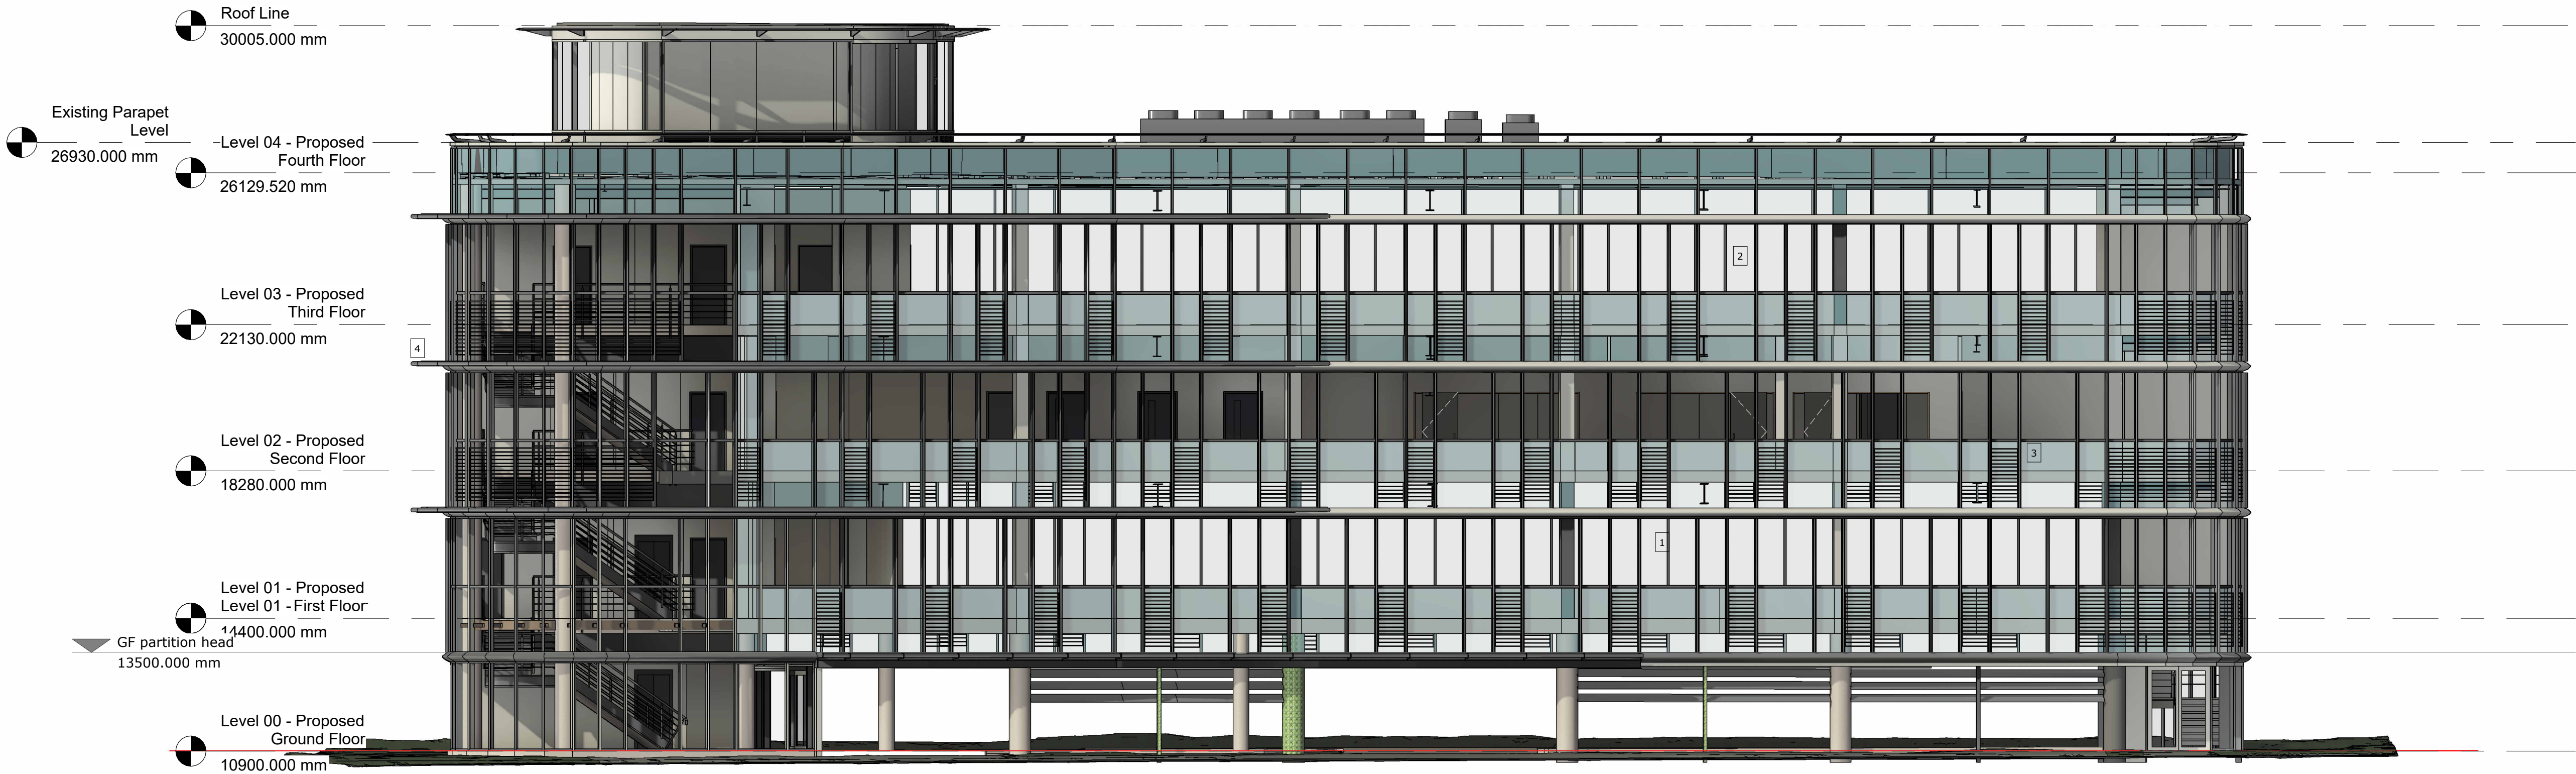

1 Existing East Elevation  
1 : 100

P01 | 09/01/24 | Planning Submission | EO | AH

WESLEYAN  
*we are all about you*

Existing East Elevation

MTW - BSL - ZZ - XX - DR - A - 1017 - PL - P01 AUGUST 2023  
23042: Connexus Scale 1 : 100 @ A1  
12 Mitchell Way Southampton SO18 2XU Drawn EO  
Client: Wesleyan Assurance Society Ltd Checked AH

Suite E, Ferry House  
Canute Road  
Southampton  
Hampshire  
SO14 3FJ

023 8063 1432  
boyleandsummers.co.uk

Boyle &  
Summers

PLANNING

