

General Notes

Floor plan is based on measured building survey and revit model from Encompass Surveys Ltd (ref M3-B-2834) dated 19 July 2023.

Levels and Grid related OSGB15 derived from Encompass Surveys.

All internal areas are design areas based on survey information subject to construction tolerance review.


Project Base Coordinates based on the following:  
444788877.467mE  
116851280.531mN  
0m AOD

Refer to current asbestos register for full information.

Refer to current designers risk assessment.

Existing walls removed in construction phase shown in RED dashed line.

Refer to Schedule of Works for requirements on demolition, access and sequencing of constructionh.

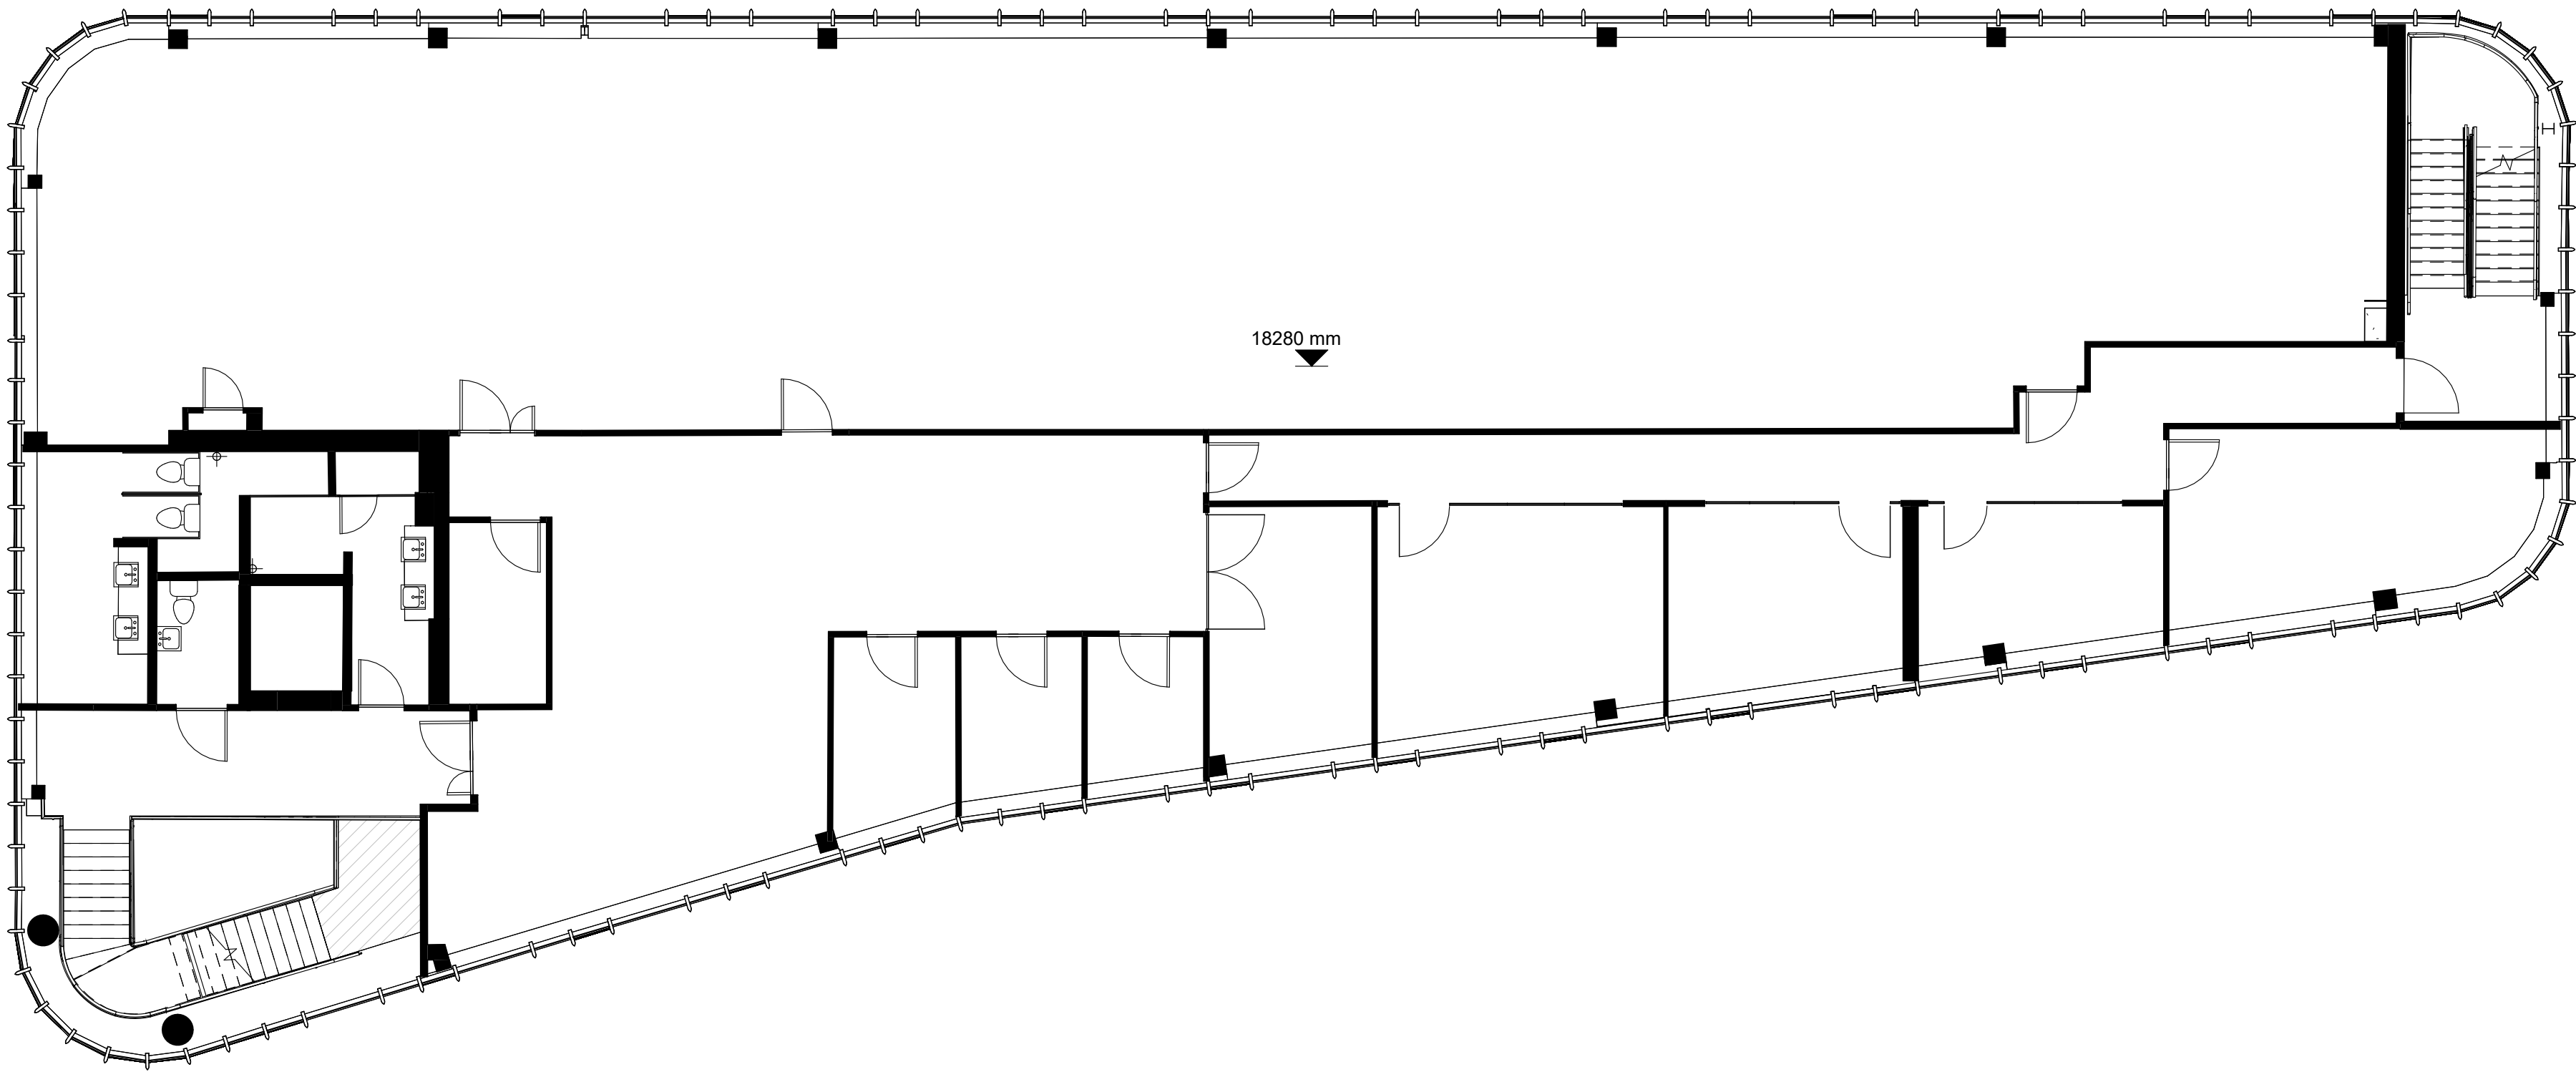

1 Level 02 - Second Floor Plan  
1 : 100

P01 09/01/24 Planning Submission EO AH

WESLEYAN  
*we are all about you*

Existing Second Floor Plan

MTW - BSL - ZZ - 02 - DR - A - 1013 - PL - P01 AUGUST 2023  
23042: Connexus Scale 1 : 100 @ A1  
12 Mitchell Way Southampton SO18 2XU Drawn SJ  
Client: Wesleyan Assurance Society Ltd Checked AH

Suite E, Ferry House  
Canute Road  
Southampton  
Hampshire  
SO14 3FJ

023 8063 1432  
boyleandsummers.co.uk



PLANNING

