





Front Elevation (unchanged after proposal) 1:100 @ A3

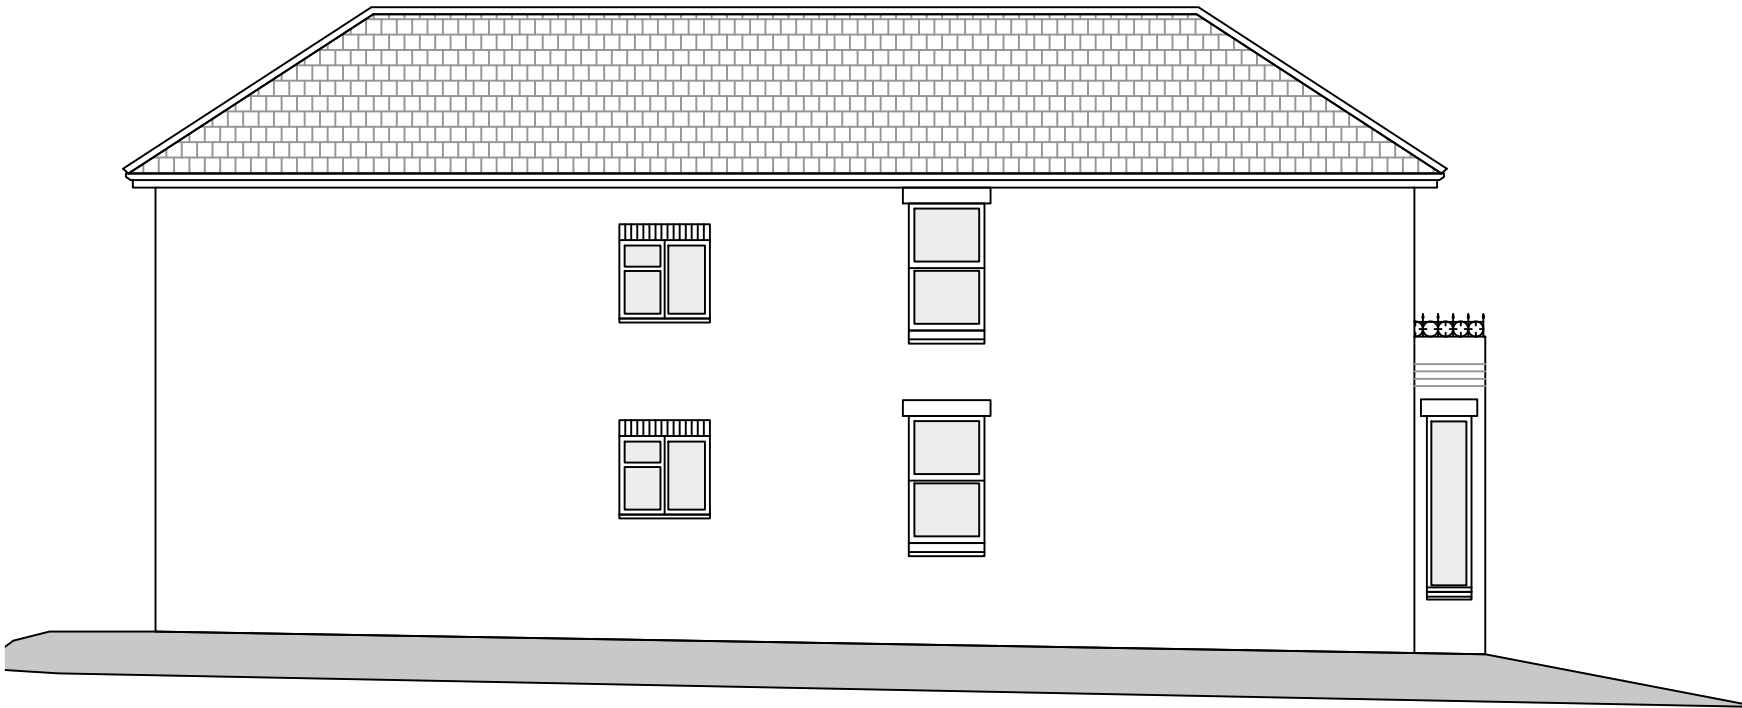

Side Elevation (unchanged after proposal) 1:100 @ A3



Side Elevation (unchanged after proposal) 1:100 @ A3

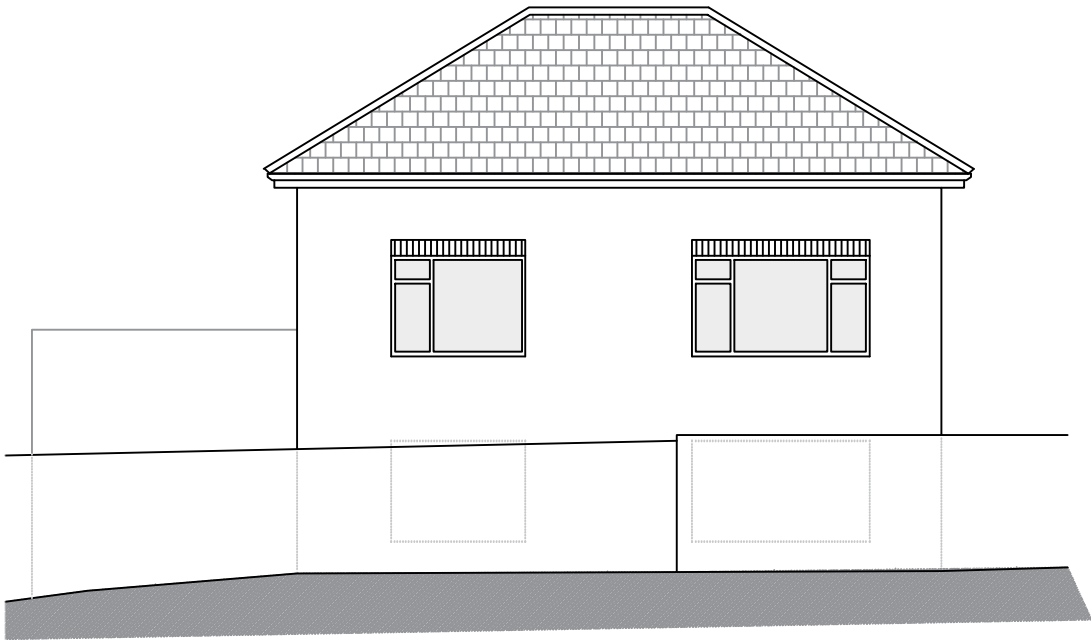

Rear Elevation 1:100 @ A3



APPLETREE
ARCHITECTURE

OFFICE ADDRESS:
Apple Tree Architectural Design Consultants
25 Crows Nest Lane
Botley
Southampton
Hants

CLIENT & SITE ADDRESS:
Pearsons Estate Agents
62 High Street
West End,
Southampton,
SO30 3DT

DISCLAIMER:
These drawings are the property of Apple Tree Architecture Ltd. and should not be copied or amended without permission. Do not scale from this drawing, check all measurements on-site prior to fabrication

SHEET:
3

REVISION:
1

PROJECT NUMBER: 393
DATE: January 2024
SCALE: 1:100 @ A3