



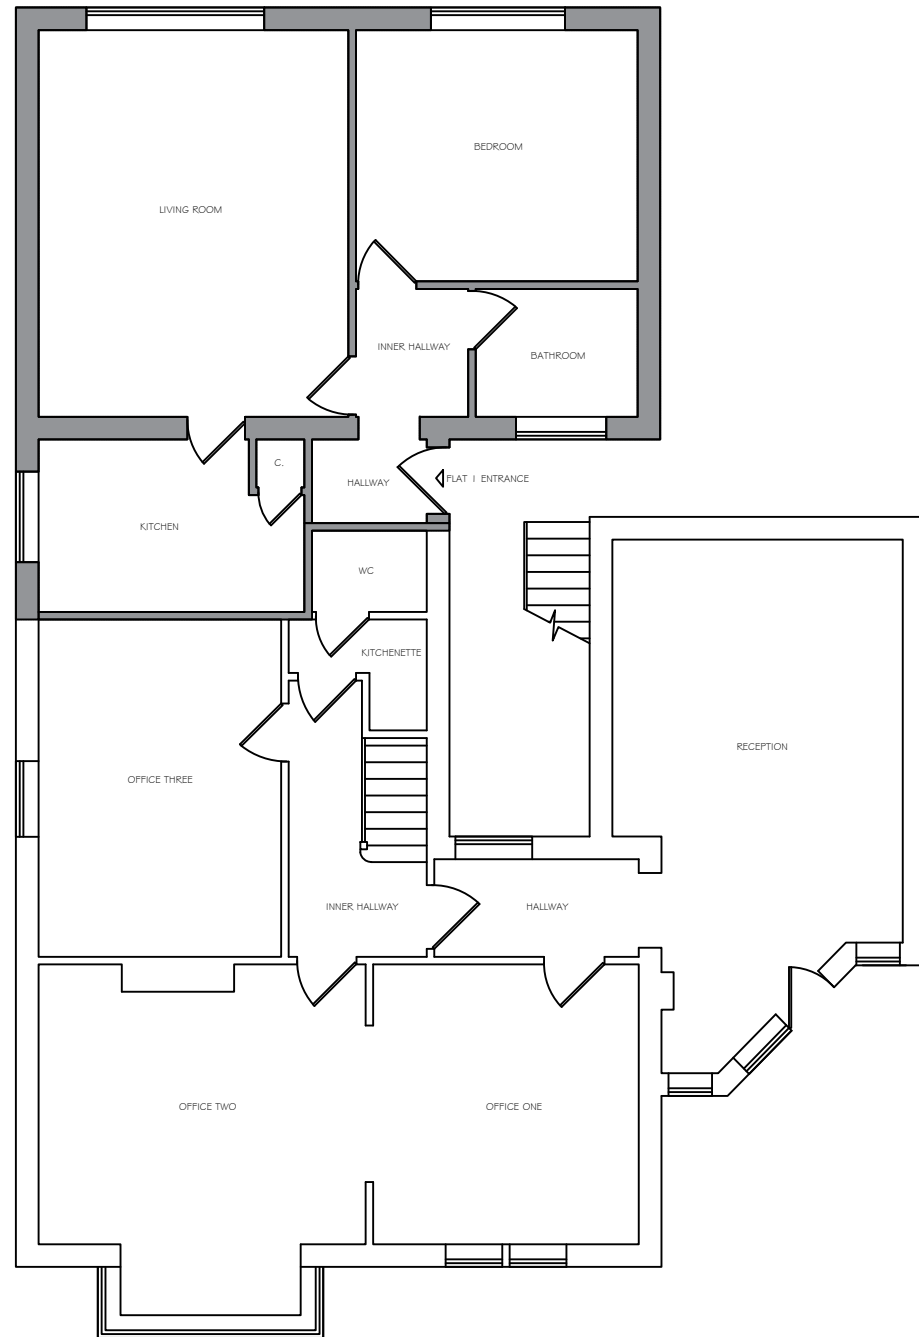

Existing Ground Floor Plan 1:100 @ A3

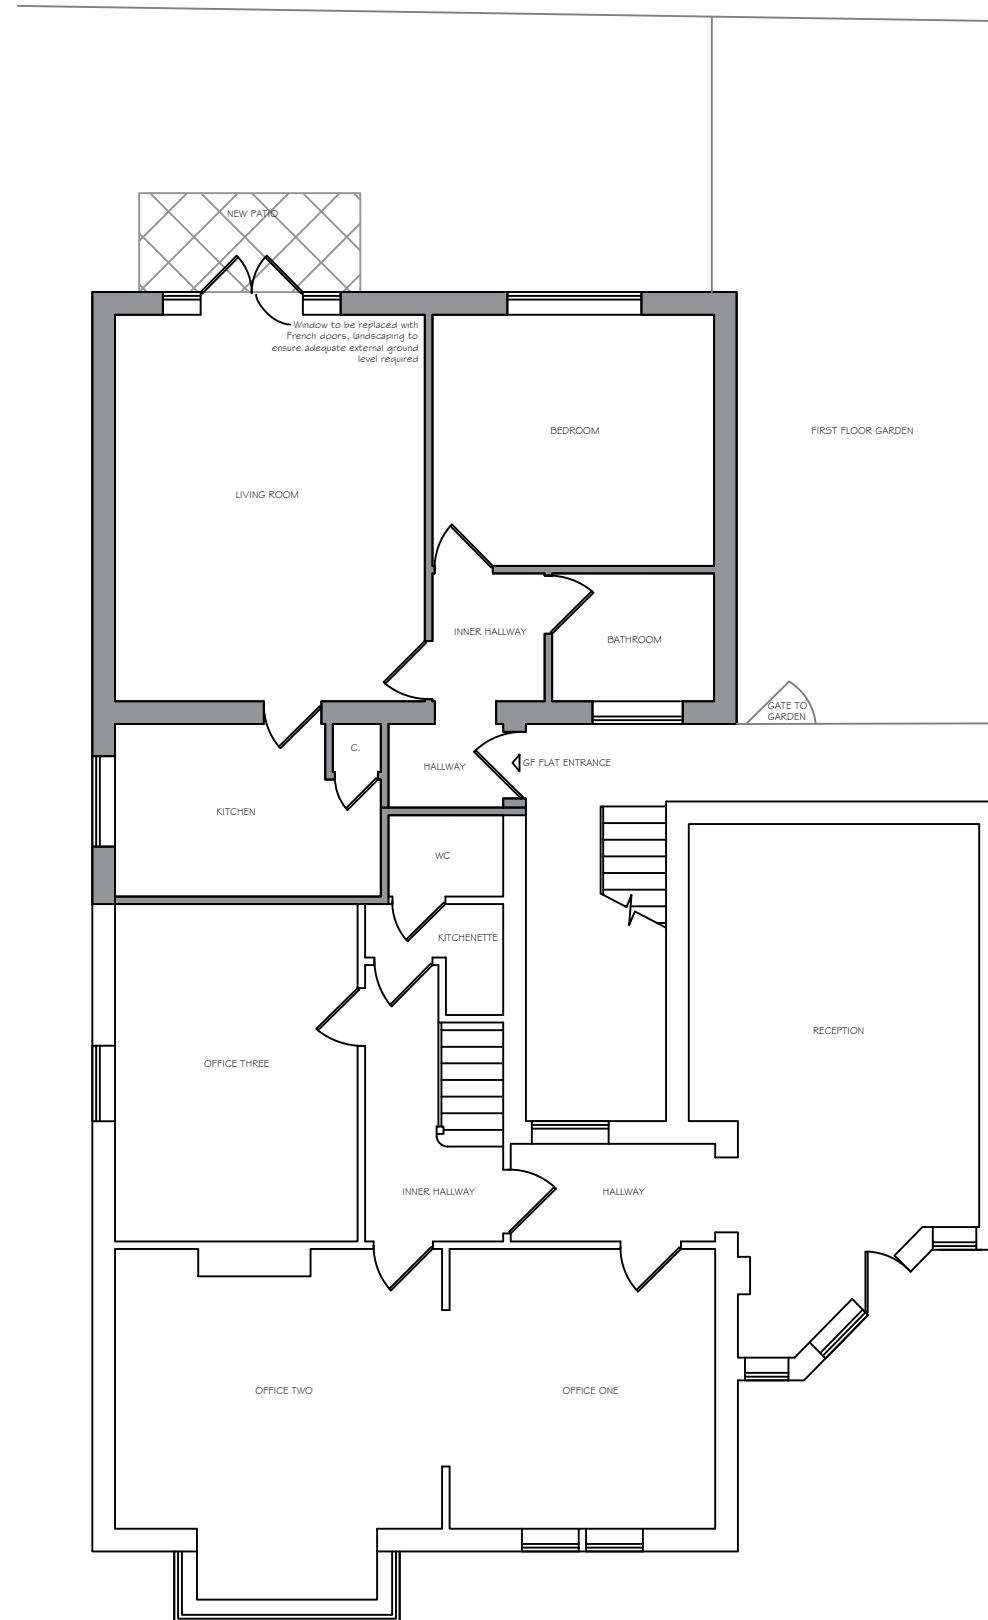

Proposed Ground Floor Plan 1:100 @ A3



APPLETREE
ARCHITECTURE

OFFICE ADDRESS:

Apple Tree Architectural Design Consultants
25 Crows Nest Lane
Botley
Southampton
Hants

CLIENT & SITE ADDRESS:

Pearsons Estate Agents
62 High Street
West End,
Southampton,
SO30 3DT

DISCLAIMER:

These drawings are the property of Apple Tree Architecture Ltd. and should not be copied or amended without permission. Do not scale from this drawing, check all measurements on-site prior to fabrication

SHEET:

1

REVISION:

1

PROJECT NUMBER: 393

DATE: January 2024

SCALE: 1:100 @ A3