





North-West (Front) Elevation - As Existing





North-East (Side) Elevation - As Existing

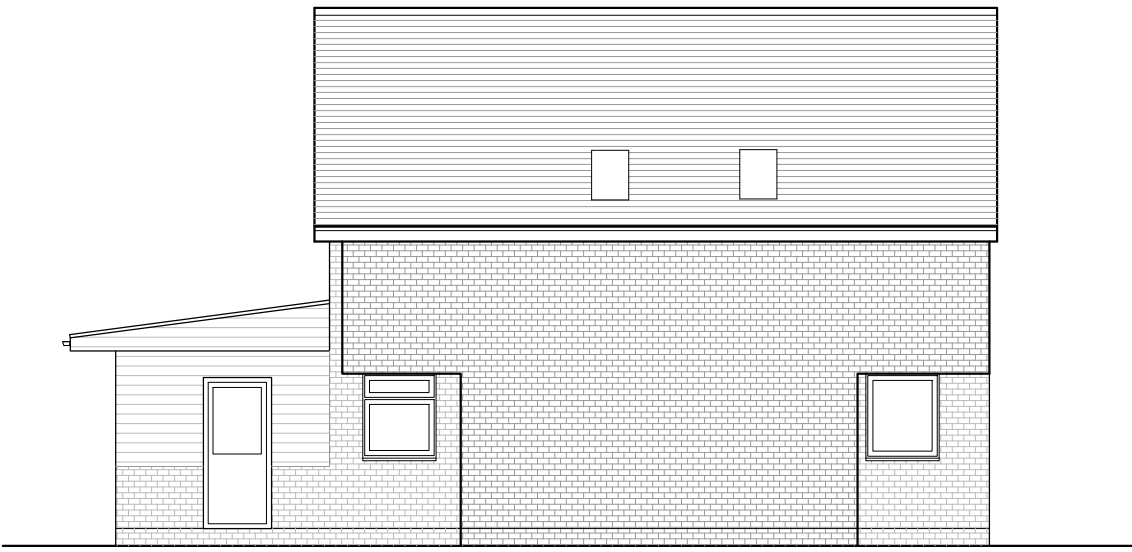


South-East (Rear) Elevation - As Existing

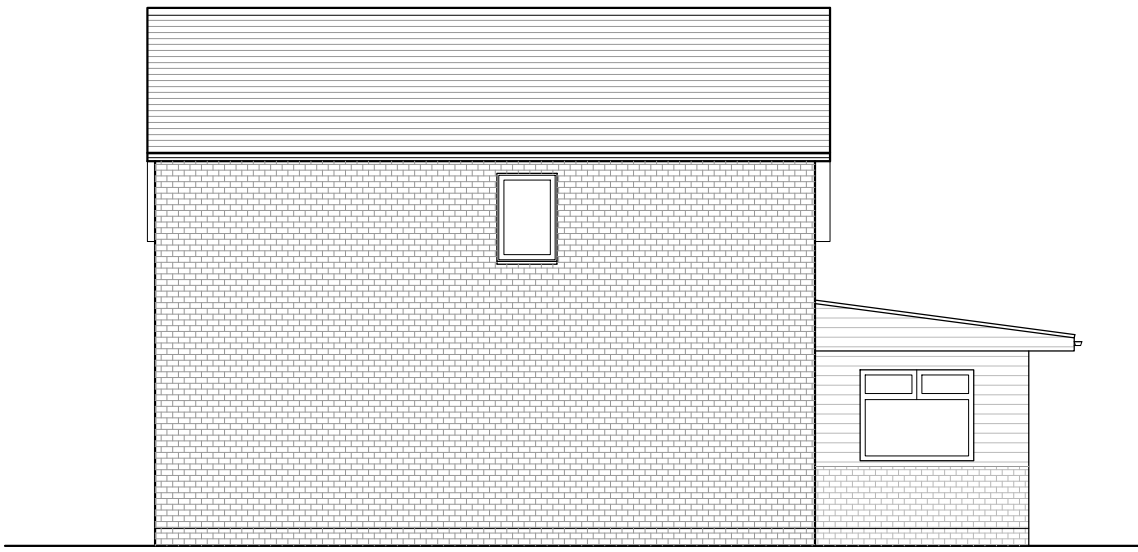


South-West (Side) Elevation - As Existing

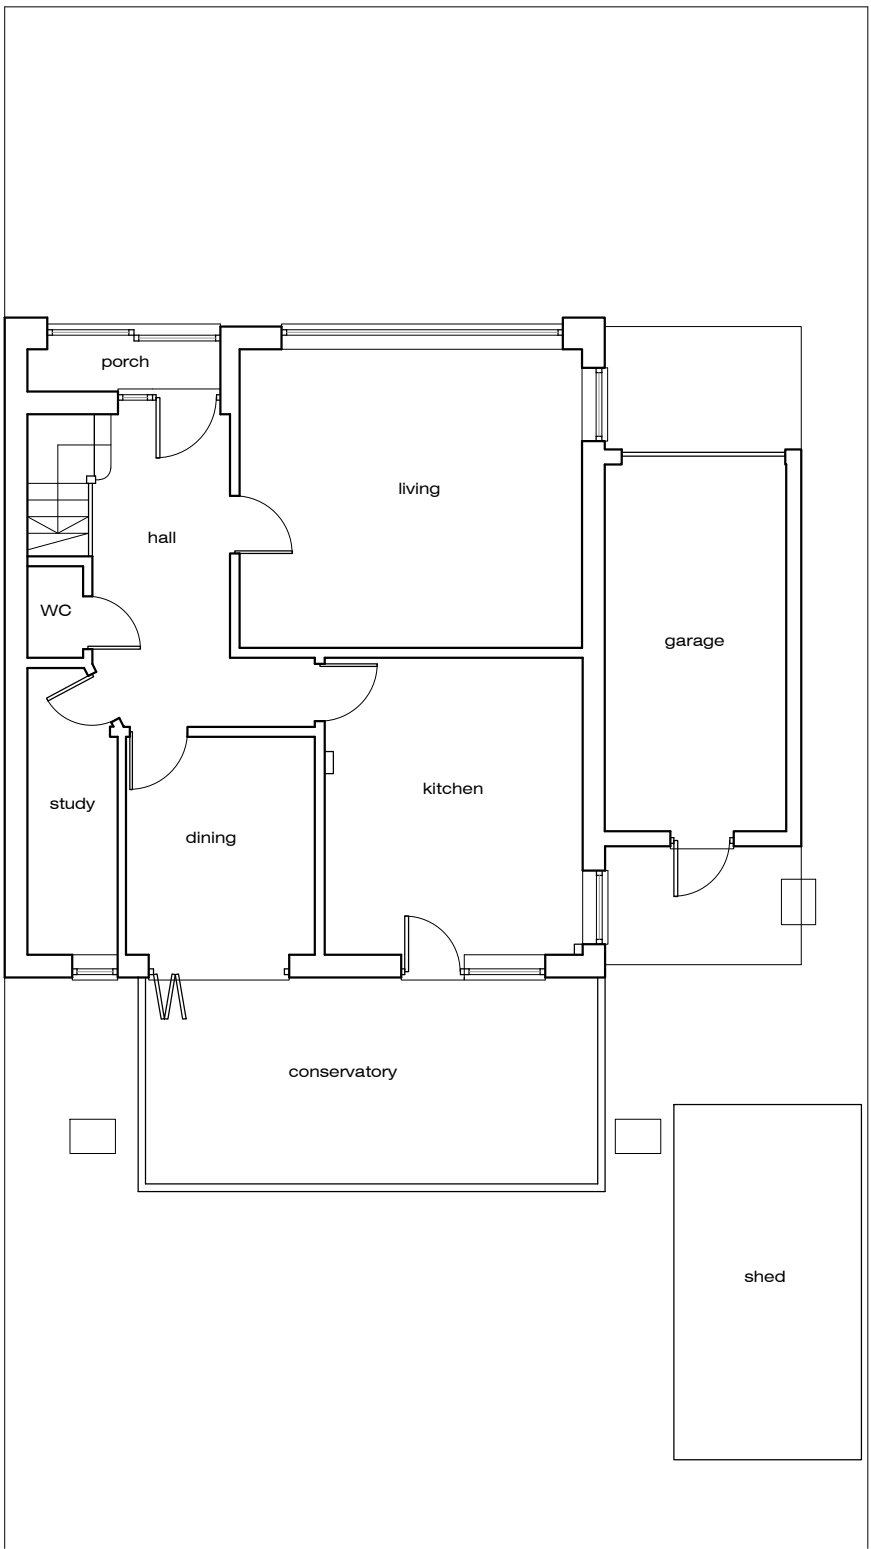 

Ground Floor Plan - As Existing

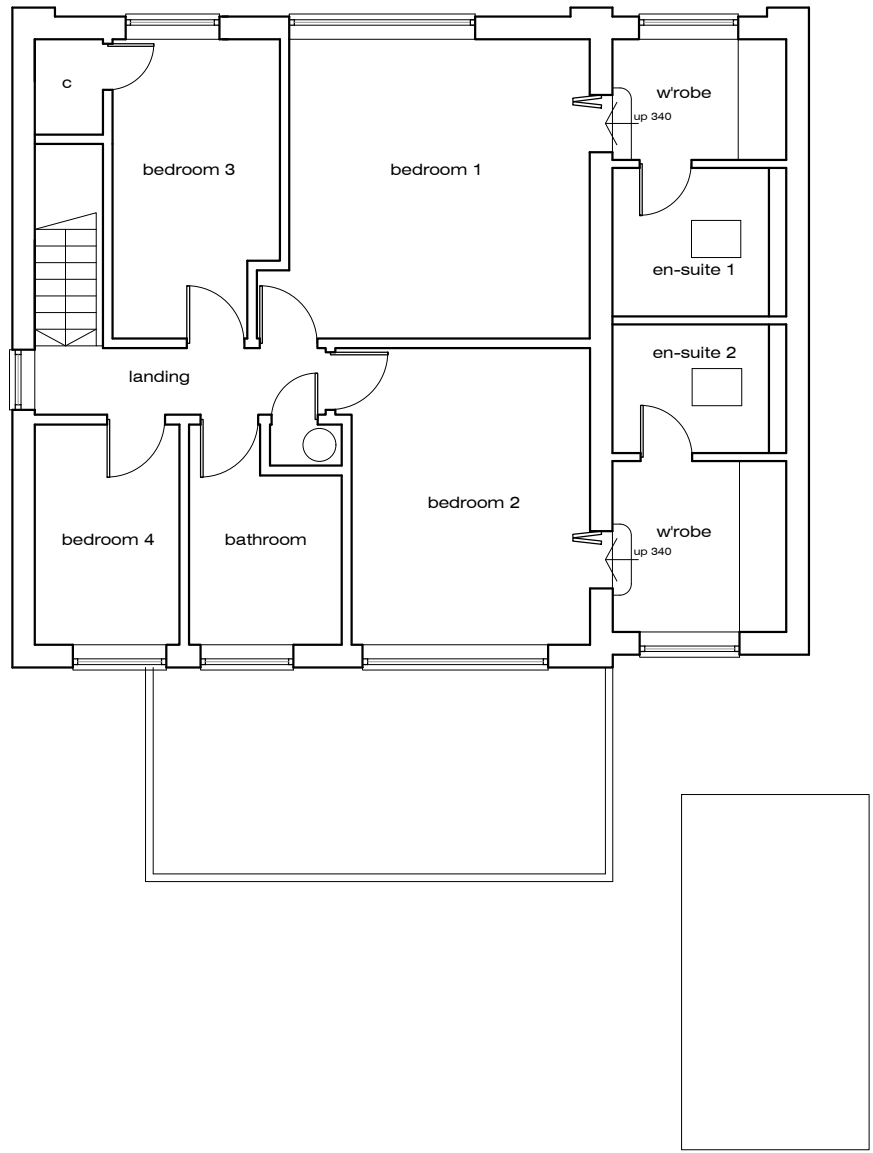

First Floor Plan - As Existing

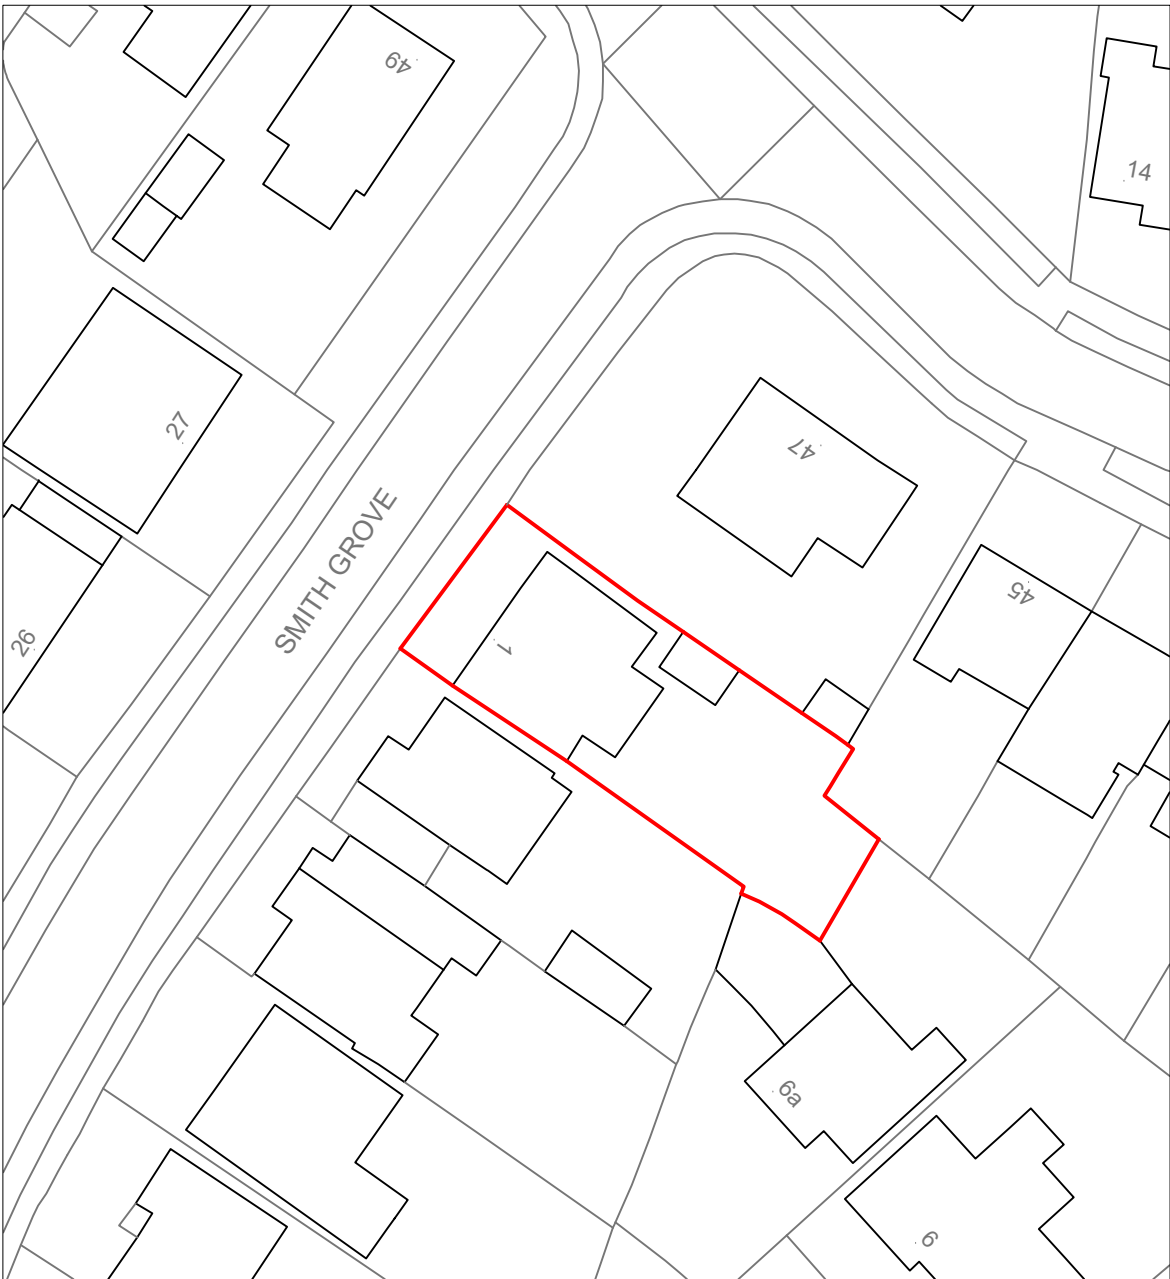

Block Plan - As Existing 1:500

A	Issued for Planning Application	NJ	22-01-24
-	Issued for Pre-Application	NJ	18-10-23
Rev.		By	Date

Coast Architecture Ltd
The Hawthorns, 105 Dibles Road,
Warsash, Southampton, SO31 9JL
07920 260758

Project
1 Smith Grove, Hedge End,
Southampton, SO30 0JH

Client
Mr and Mrs G Thomas

Title			
Plans & Elevations - As Existing			
Date	Oct 23	Drawn By	NJ
Job No.	Drawing No.	Scale	Revision
C23-029	001	1:100 /500@A1	A