




North-West (Front) Elevation - As Proposed





North-East (Side) Elevation - As Proposed




South-East (Rear) Elevation - As Proposed

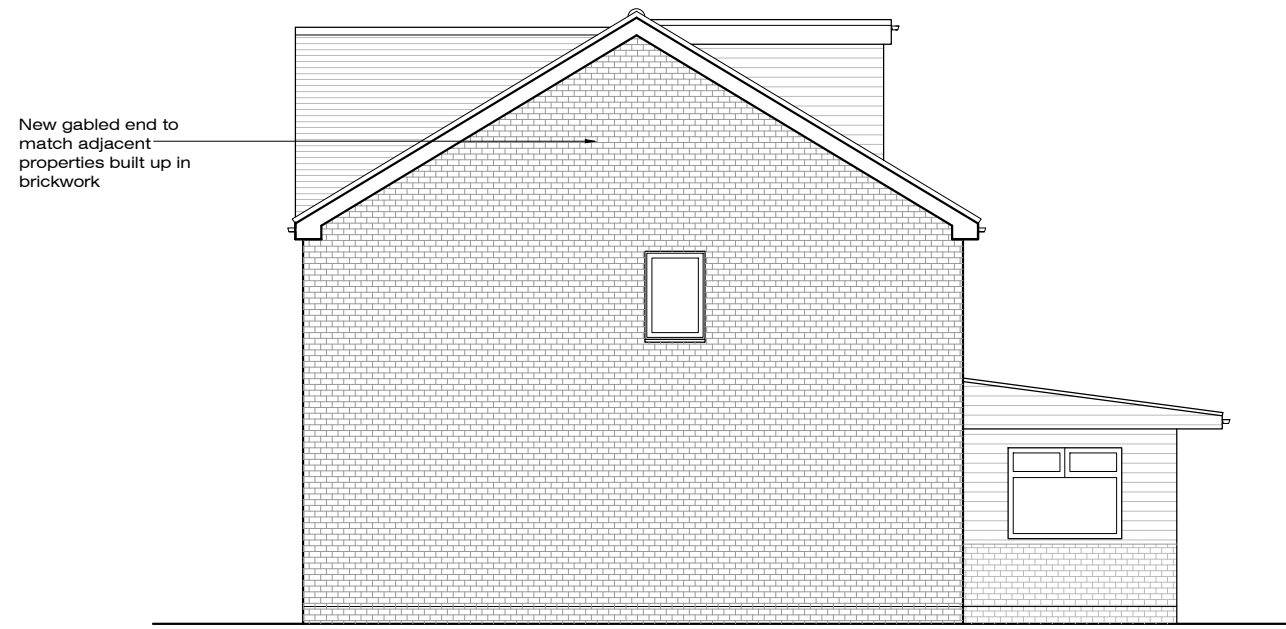


South-West (Side) Elevation - As Proposed

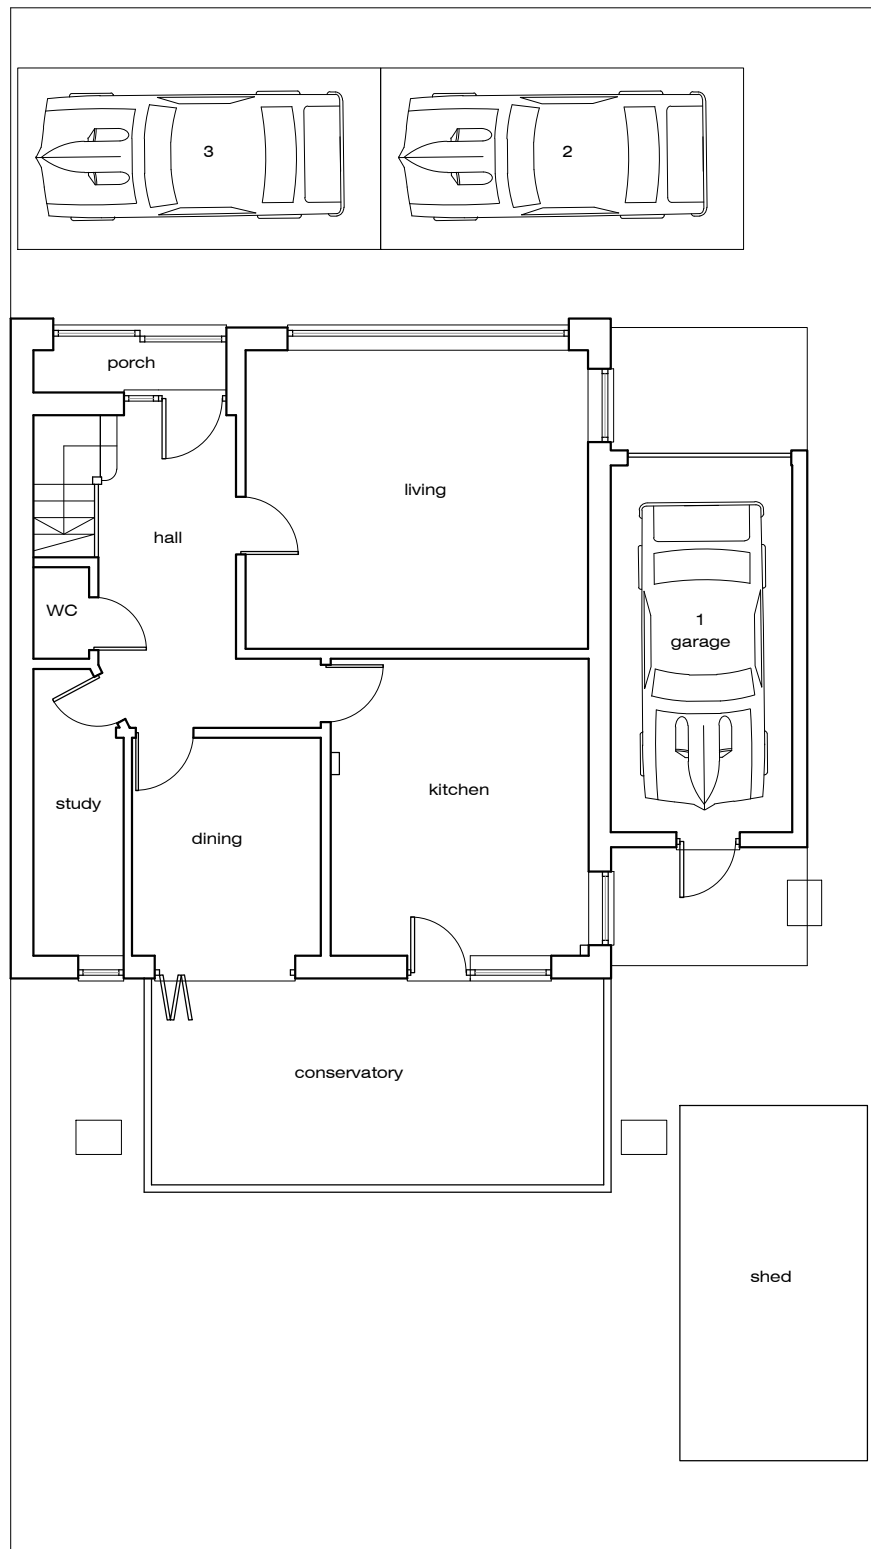 


Ground Floor Plan - As Proposed

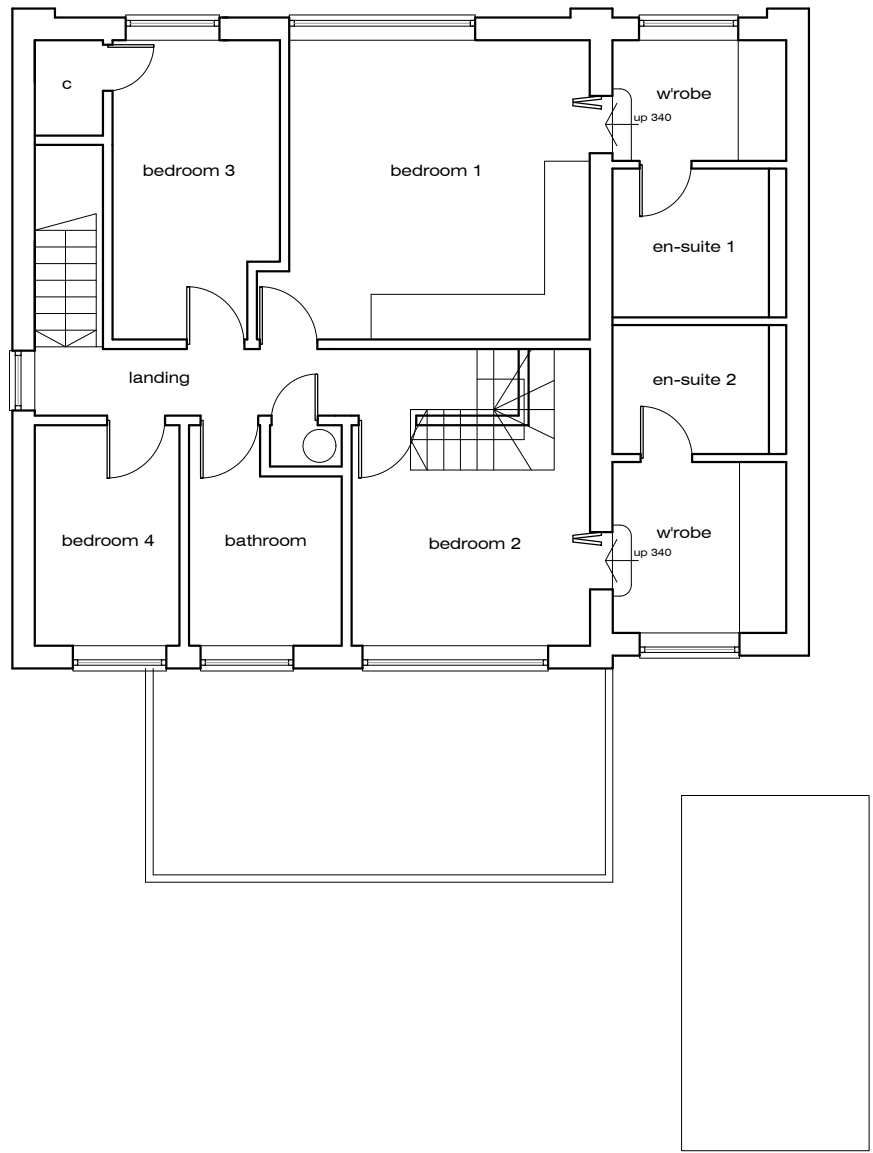

First Floor Plan - As Proposed

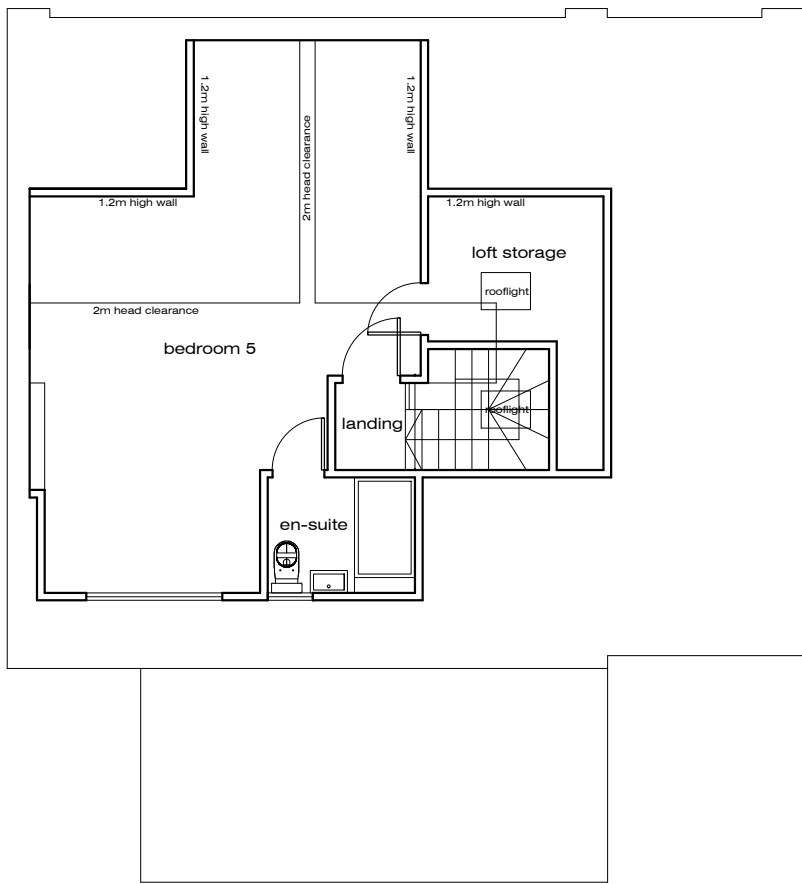


Second Floor Plan - As Proposed

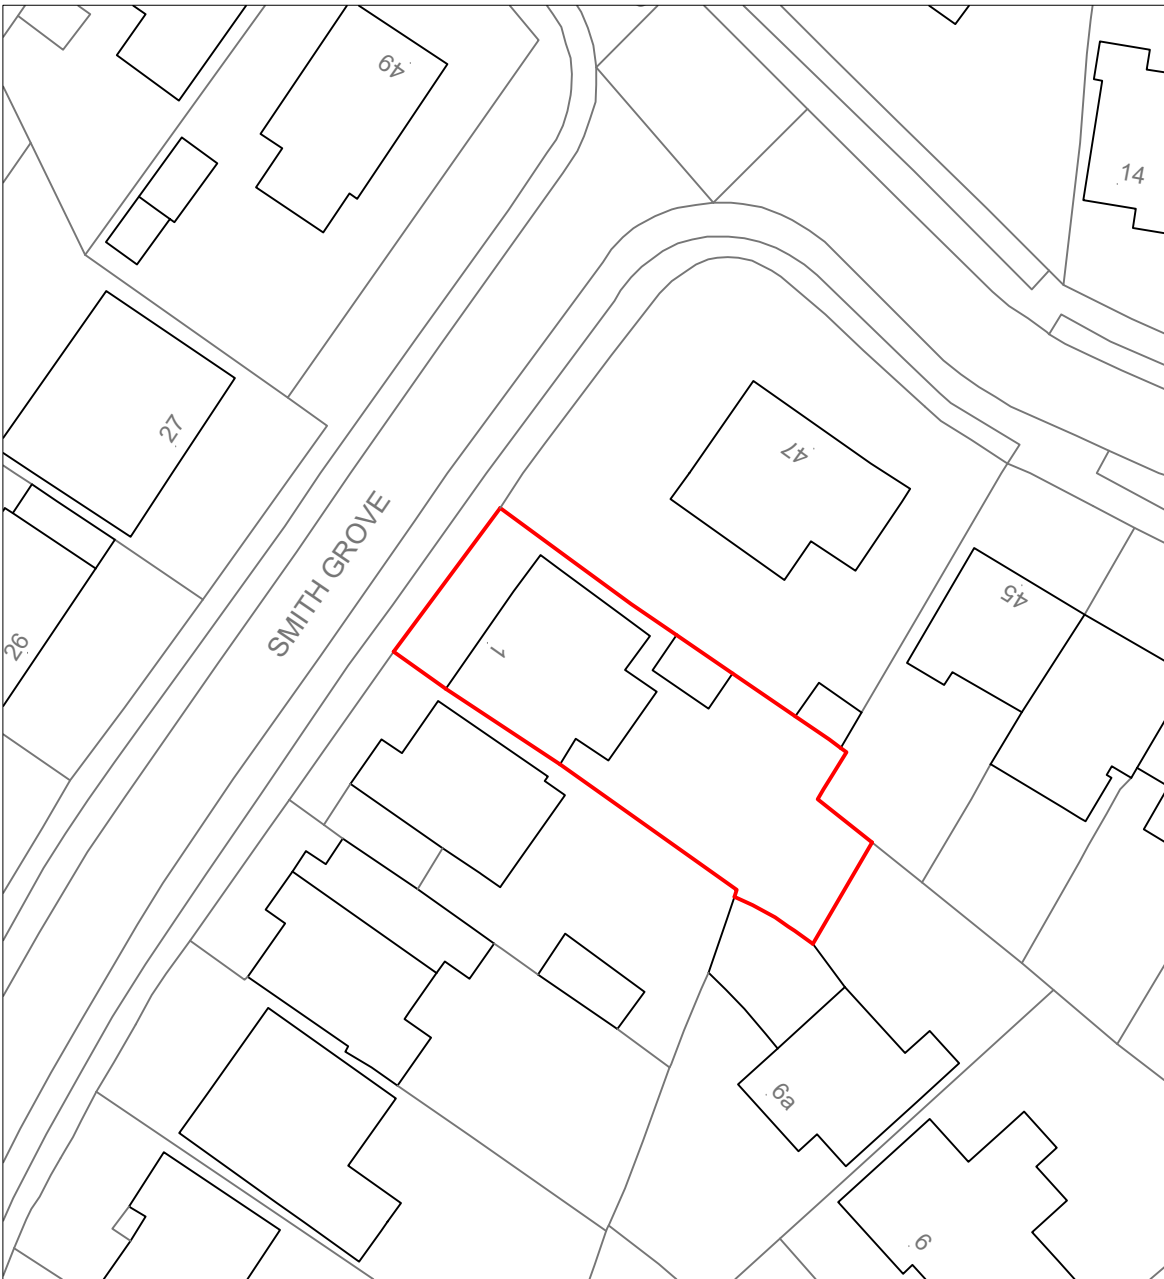

Block Plan - As Proposed 1:500



North-West (Front) Elevation - As Proposed

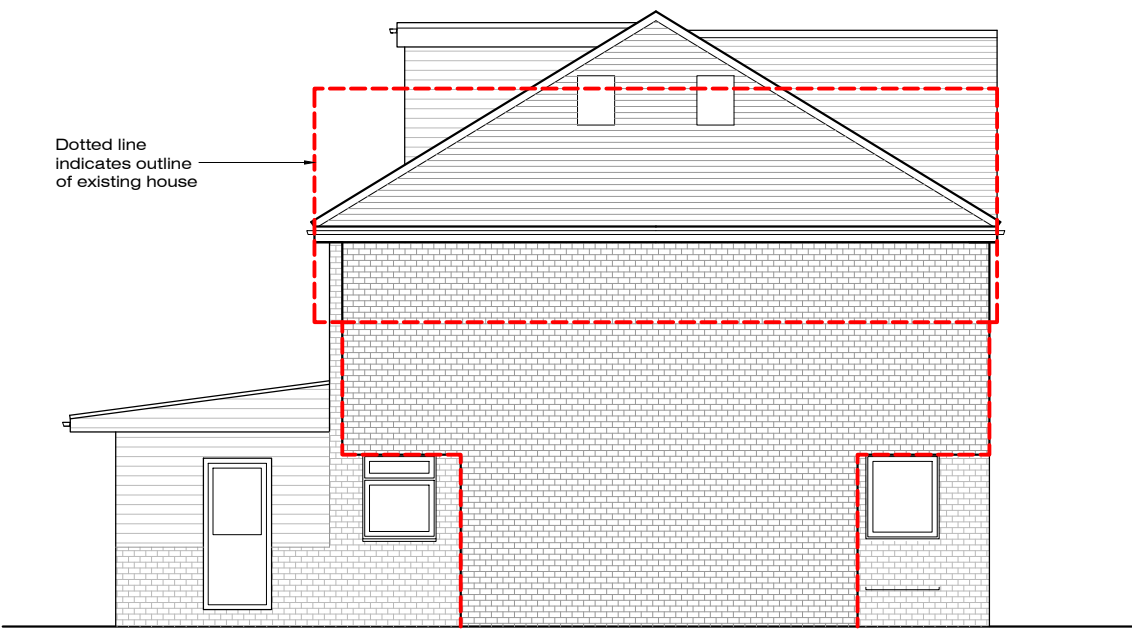

North-East (Side) Elevation - As Proposed

|      |                                 |    |          |
|------|---------------------------------|----|----------|
| A    | Issued for Planning Application | NJ | 22-01-24 |
| -    | Issued for Pre-Application      | NJ | 18-10-23 |
| Rev. |                                 | By | Date     |

Coast Architecture Ltd  
The Hawthorns, 105 Dibles Road,  
Warsash, Southampton, SO31 9JL  
07920 260758

Project  
1 Smith Grove, Hedge End,  
Southampton, SO30 0JH

Client  
Mr and Mrs G Thomas

| Title                            |         |             |     |
|----------------------------------|---------|-------------|-----|
| Plans & Elevations - As Proposed |         |             |     |
| Date                             | Oct 23  | Drawn By    | NJ  |
| Job No.                          | C23-029 | Drawing No. | 101 |
| Scale                            | 1:100   | Revision    | A   |
|                                  | /500@A1 |             |     |