
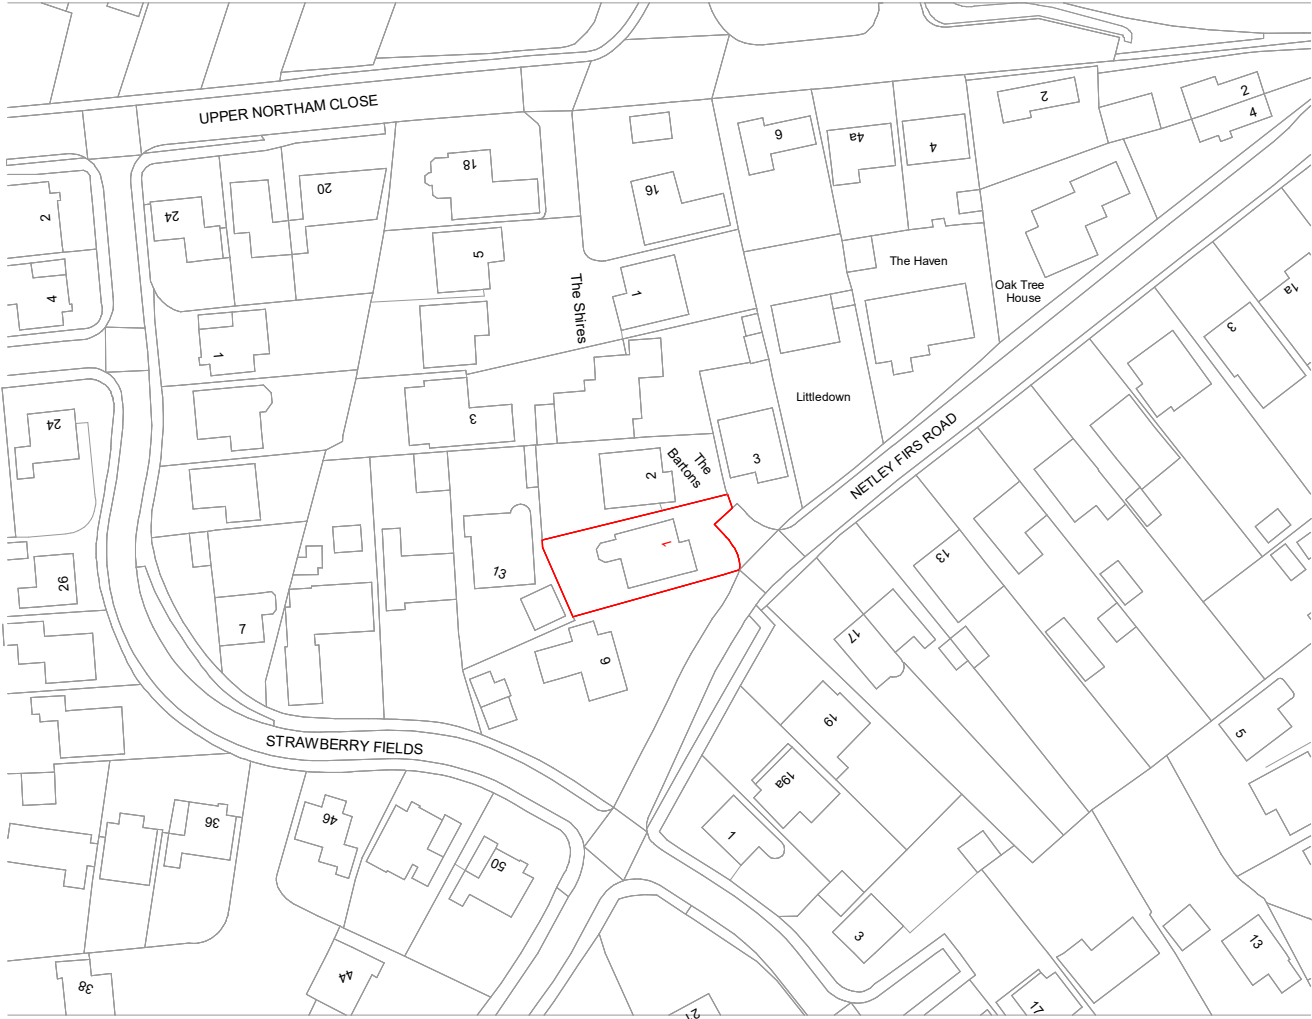
 


Location Plan


1:1250

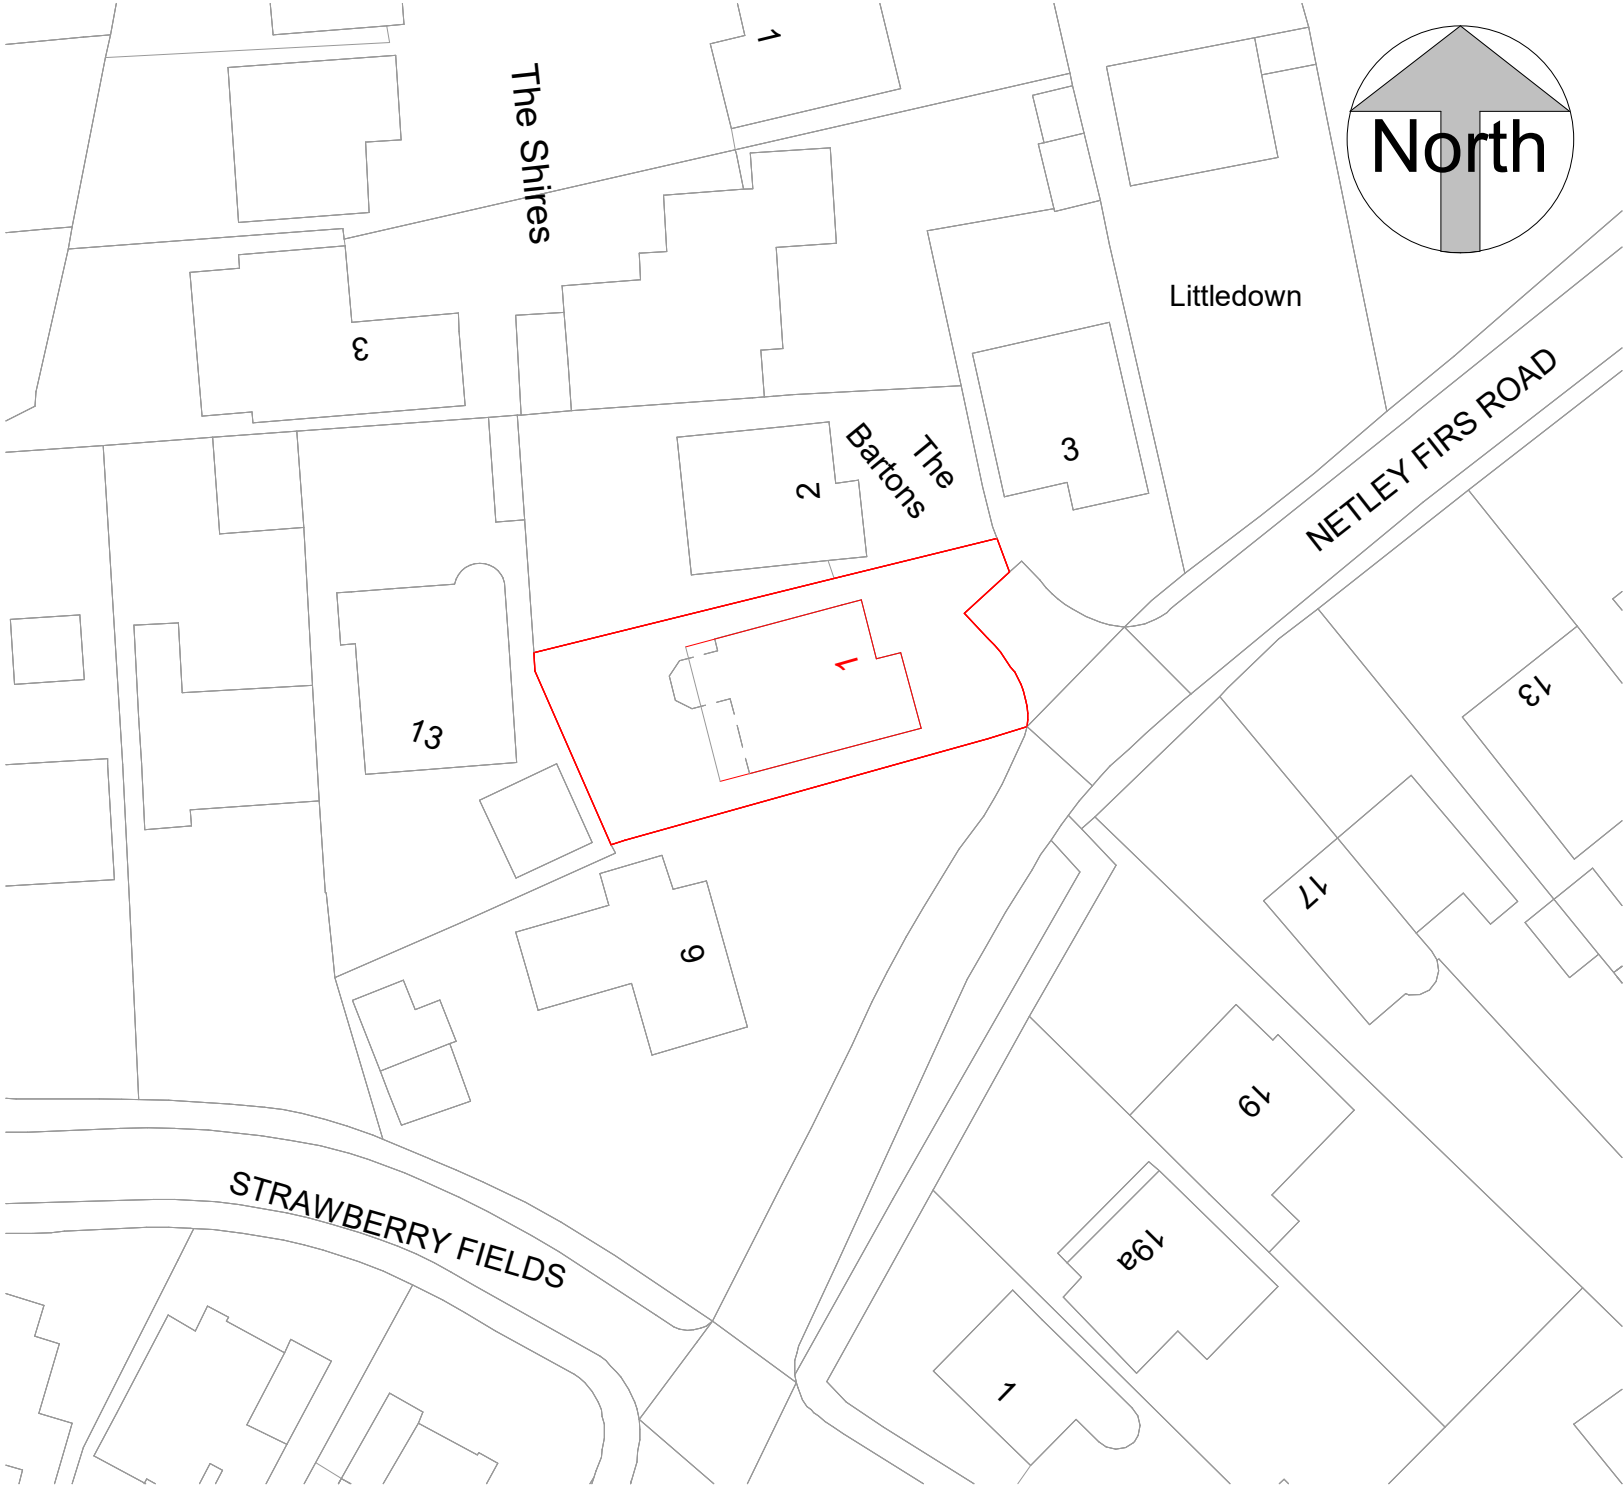

Block Plan

1:500

ReQuestAPlan
Map number: TQRQM23212113733136
Title: 1 The Bartons SO30 4AZ
Map Produced for: Parkers Design
© Crown copyright and database rights 2023 OS 100042766

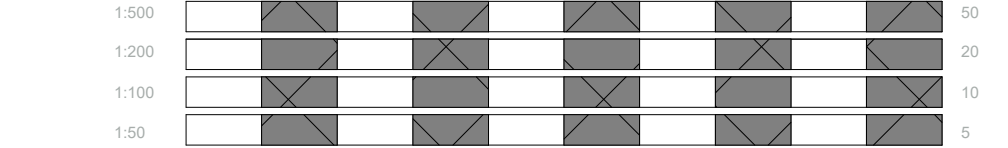

All measurement to be checked on site prior to any commenment

Parkers Design Limited - The Studio @ 90, PO9 2PR

www.pexd.co.uk - info@parkersdesign.com - 07776 008822

PROJECT	1 The Bartons Netley Firs Road SO30 4AZ		CLIENT Amos				
			Date	Issue Date	Scale (@ A3)	As indicated	
SHEET	Site Plan		Drawn by	SW	DRAWING NUMBER		REV
			Checked by	SR	P 0		