


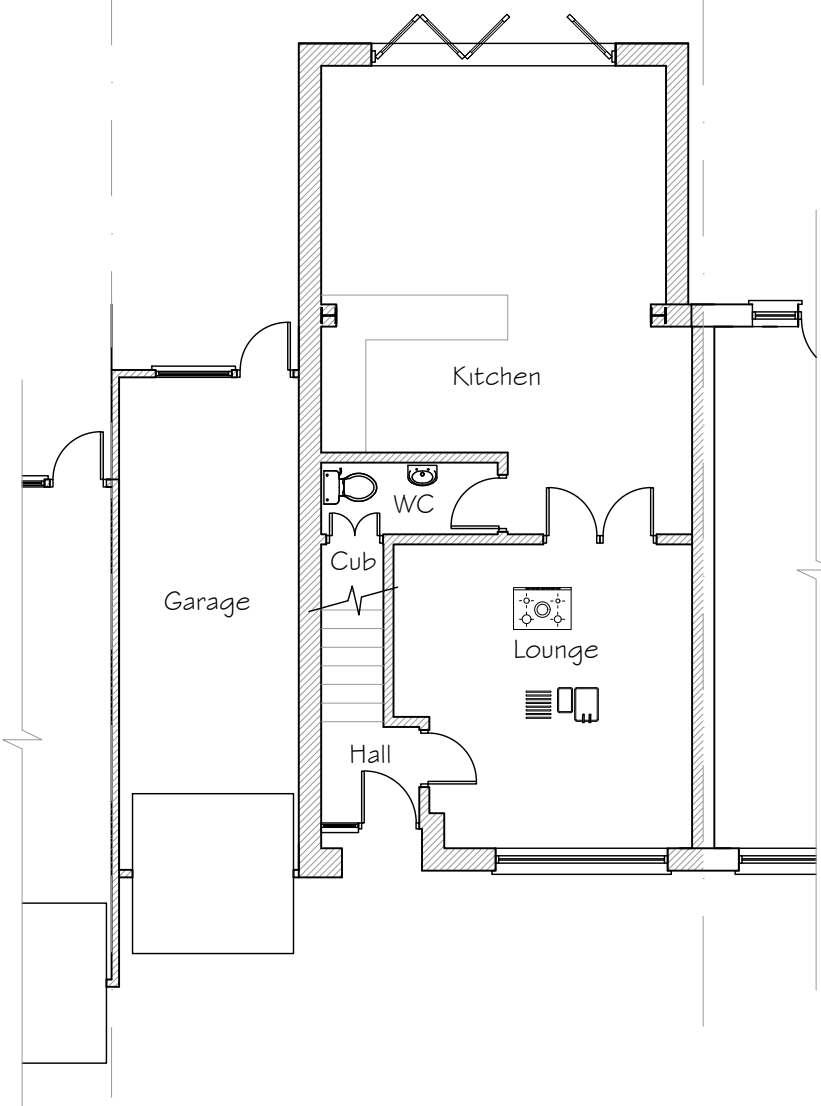


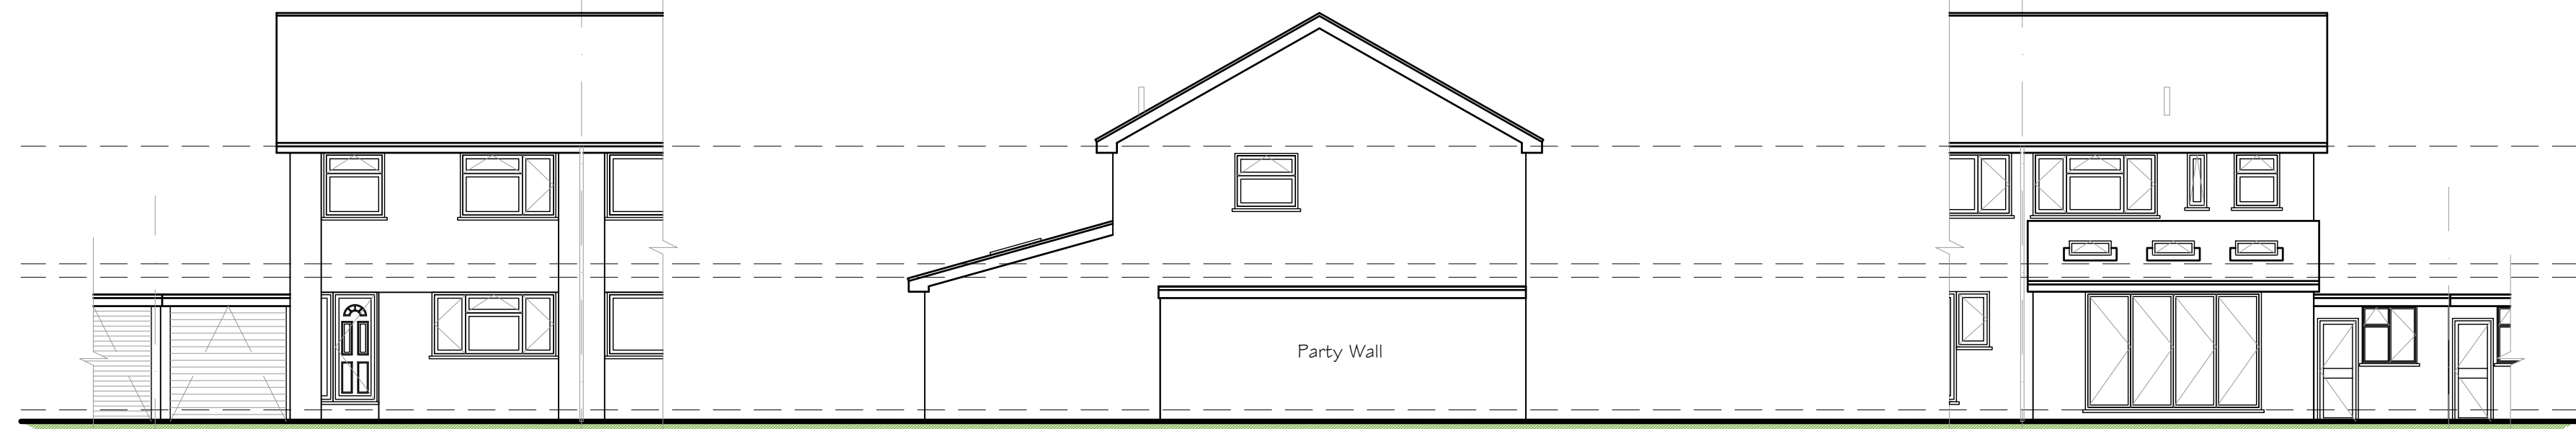

Existing Ground Floor Plan

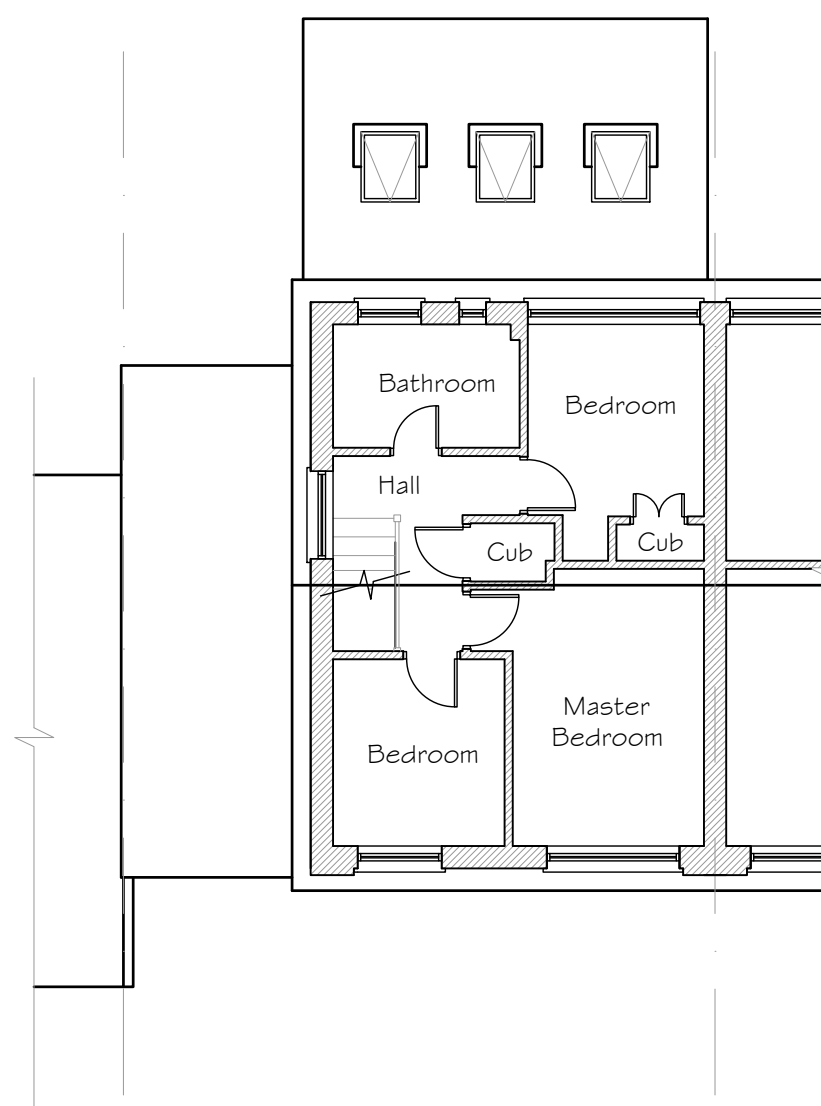

Existing First Floor Plan

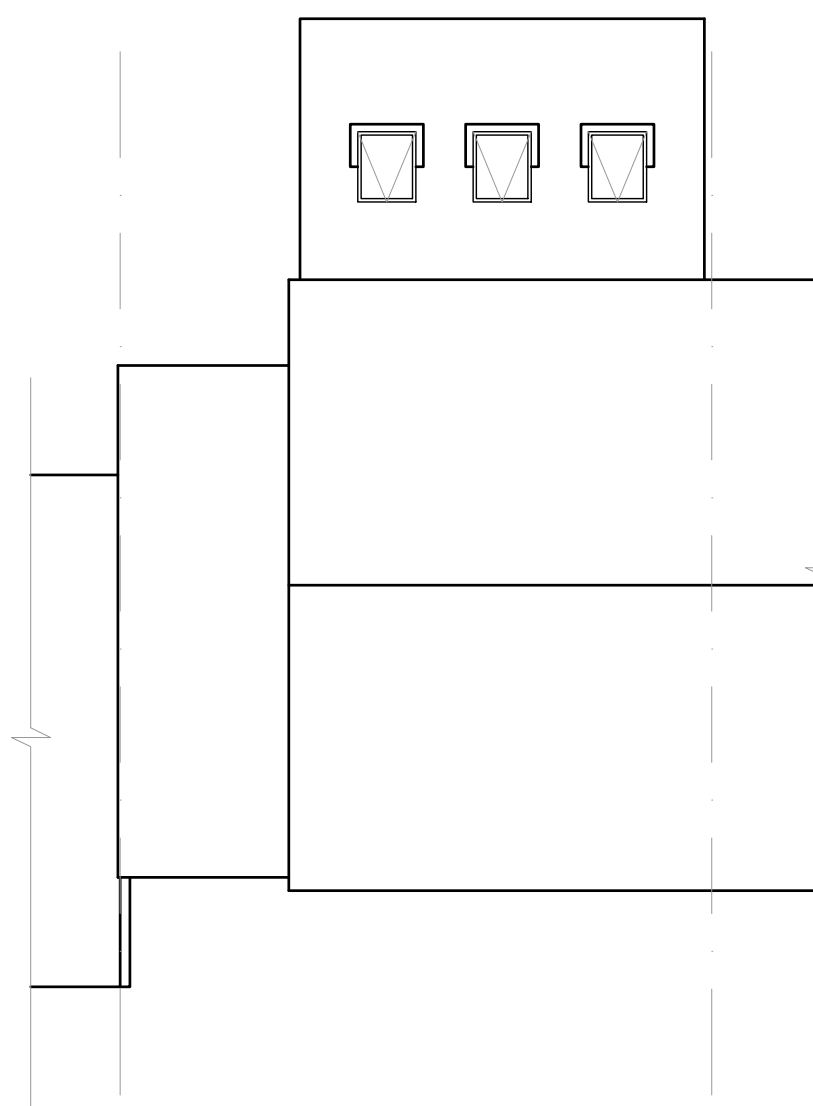


Existing Roof Plan




Location Plan 1:1250

© Crown Copyright (2024). All rights reserved.
Licence Number 100046928.

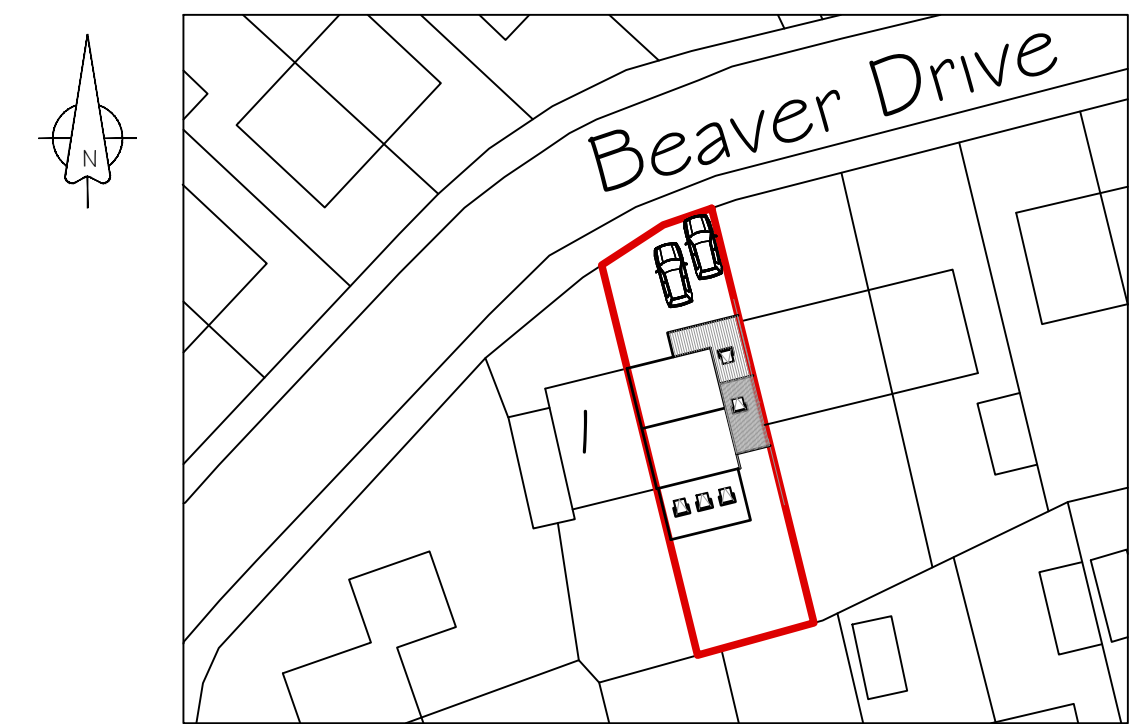

Block Plan 1:500

Existing Elevations and Plans 1:100

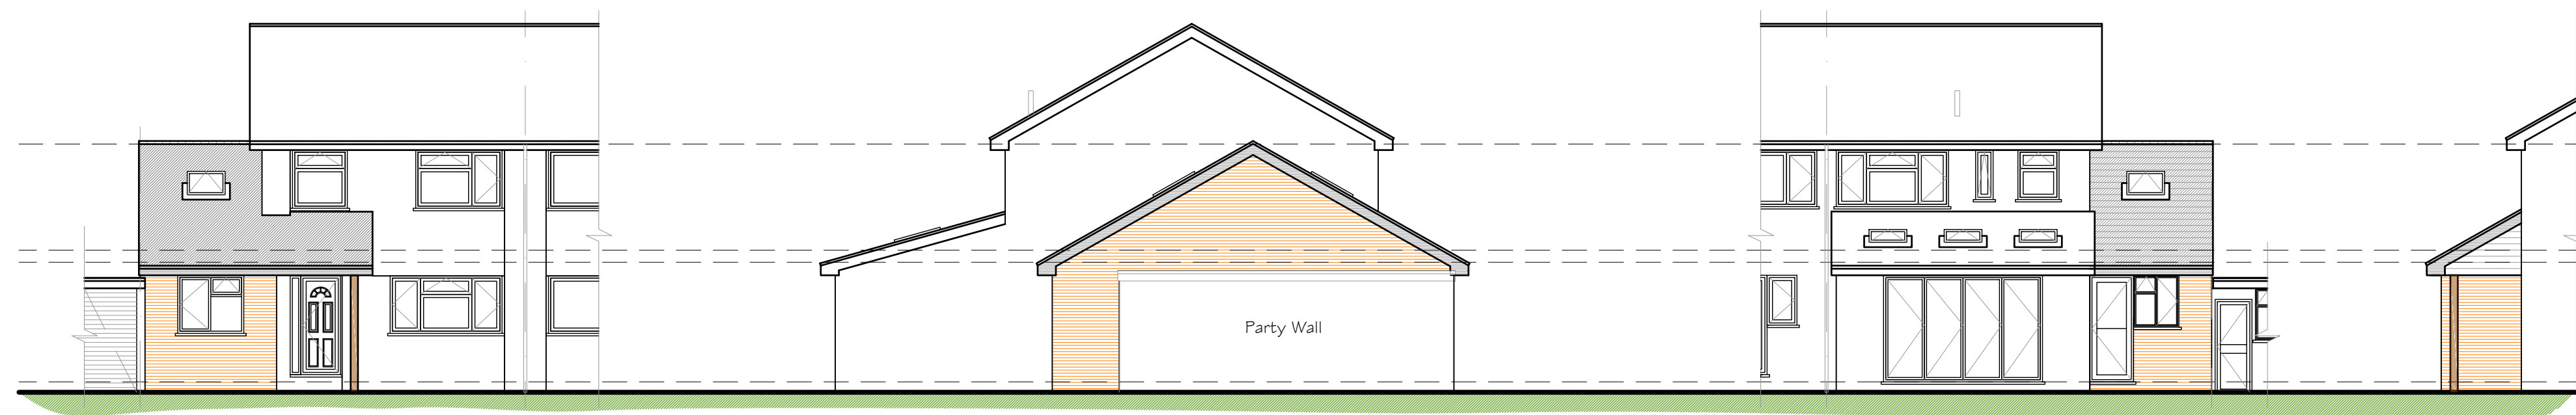


Proposed Front Elevation


Proposed Side Elevation

Proposed Rear Elevation


Proposed Side Elevation

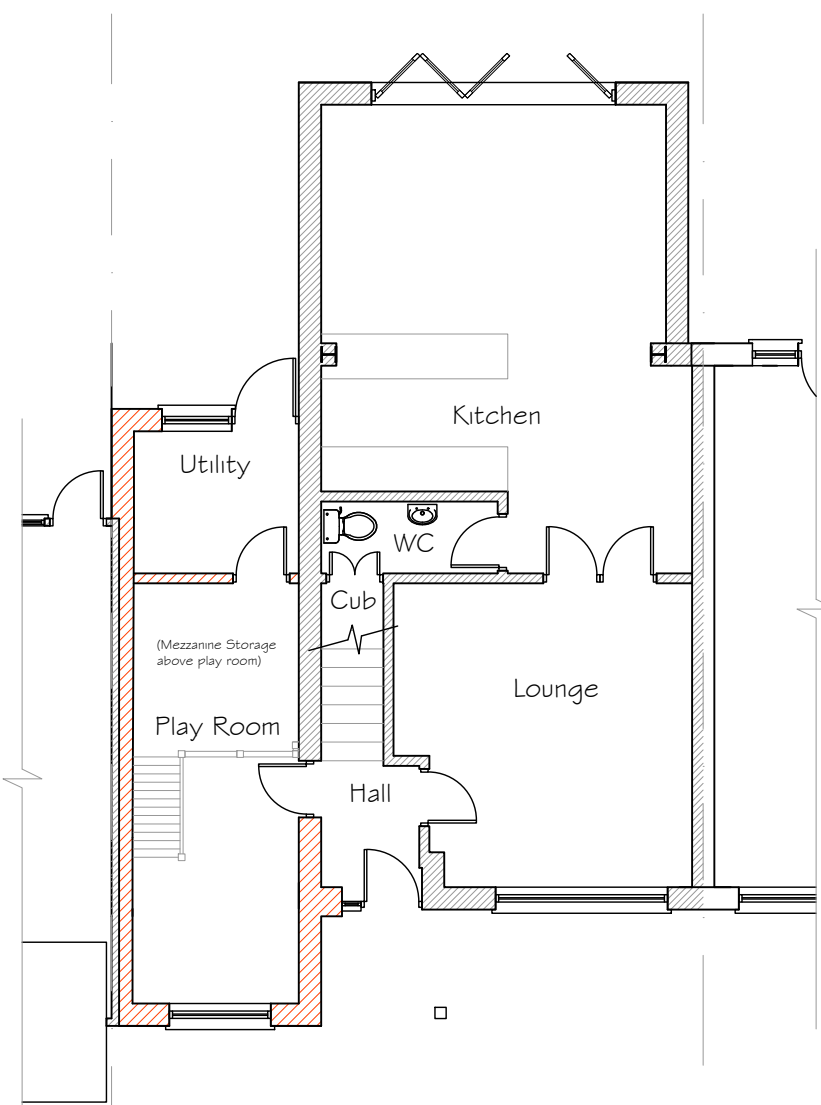


Proposed Ground Floor Plan

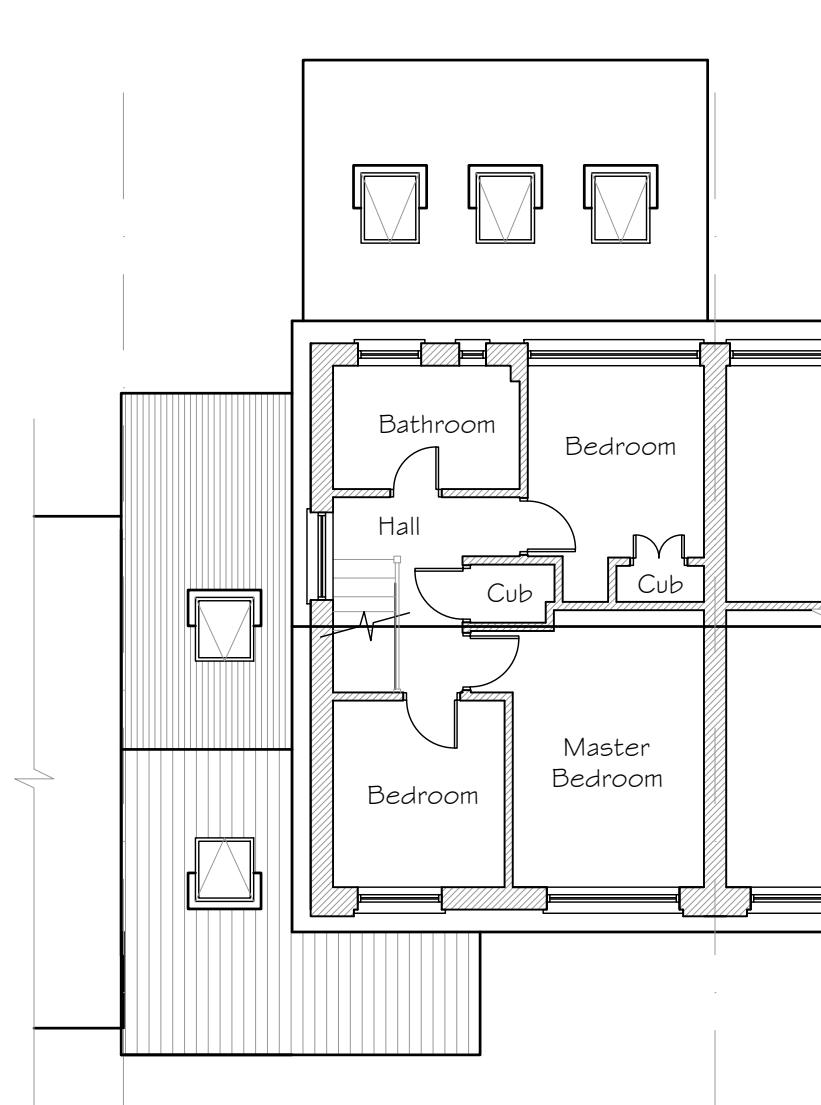

Proposed First Floor Plan

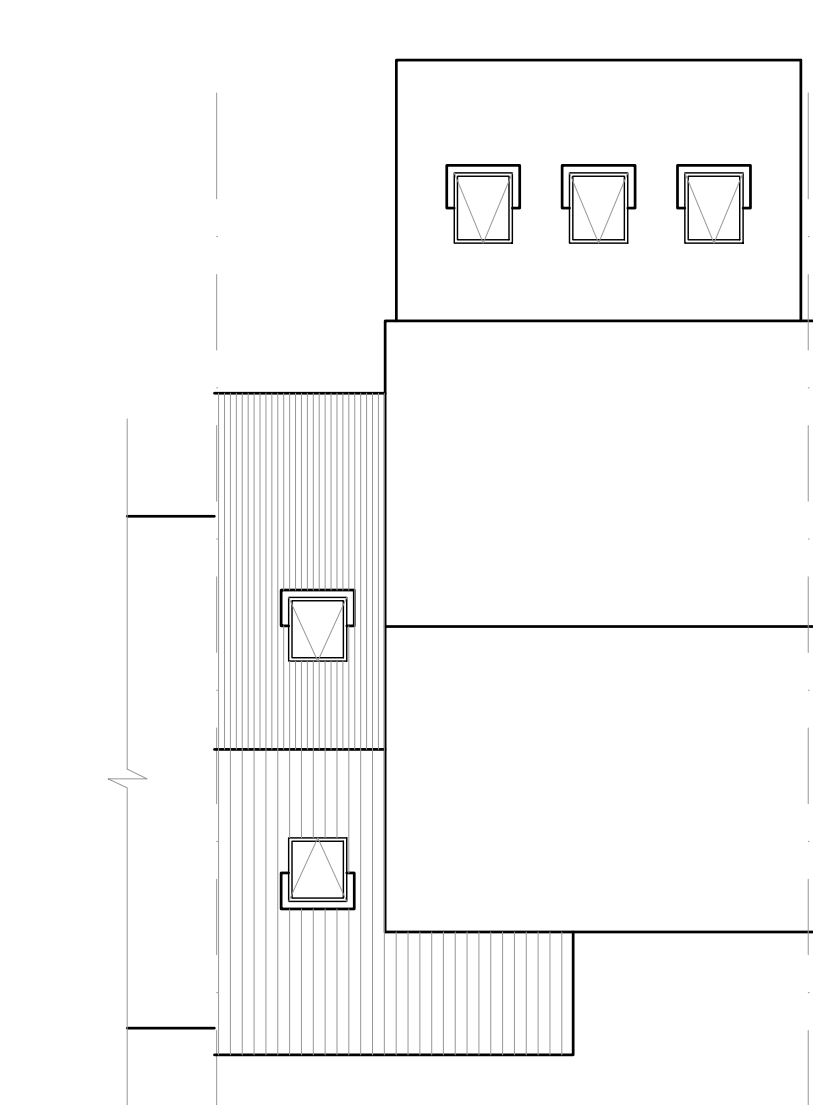

Proposed Roof Plan

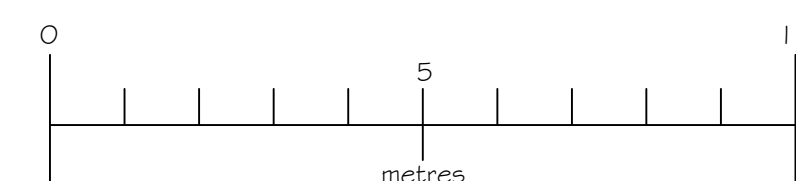

Proposed Elevations and Plans 1:100

Drawing Notes:

The copyright of this drawing belongs solely with BPS Design Consultants Ltd, it should not be copied or reproduced without their written consent.

Written dimensions to take precedent over scaling the drawing however all dimensions to be checked and verified on site prior to commencing works. The Contractor shall take all responsibility for setting out. Any discrepancies should be clarified prior to proceeding with work.

All workmanship and materials shall comply with BS 8000 Parts 1-15.

BPS Design Consultants Ltd
Architectural Services and Structural Engineering

Seafields, Dodwell Lane, Bursledon, Southampton, SO31 1DJ

Tel: 023 8040 4017

robert@bpsdesign.co.uk
Mobile: 07915 604 293

colin@bpsdesign.co.uk
Mobile: 07886 855 897

www.bpsdesign.co.uk

Project: 3 Beaver Drive
Fair Oak
Southampton
SO50 8NA

Client: Mr L Bowers

Dwg Title: Proposed Garage Conversion

Dwg No: PL/05 Revision: -

Date: Jan 2024 By: rjn Scale: As Shown

The Copyright of this drawing belongs solely to BPS Design Consultants Ltd. It should not be copied or reproduced without consent from BPS Design Consultants Ltd. Original drawing at A1 size.