


Hamble Paddle Proposed Site Plan



1:100 @ A1

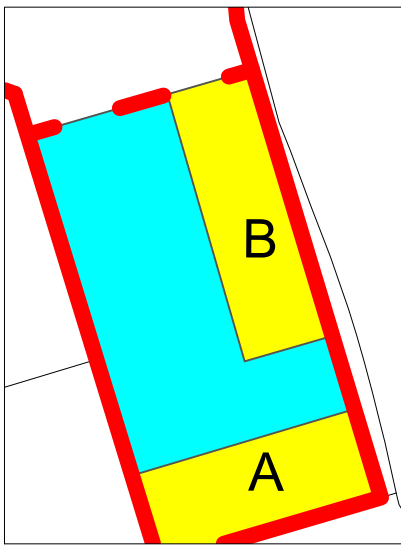

Not to Scale

Total demised area
(excluding access route)

71.34 sqm

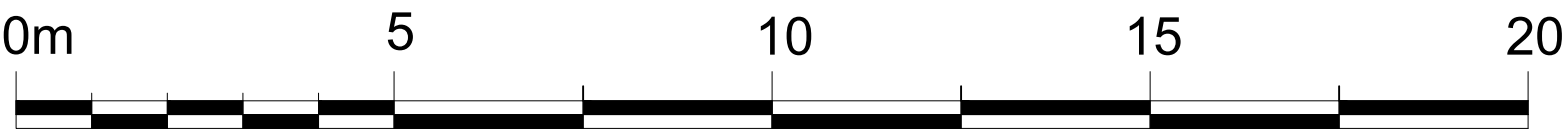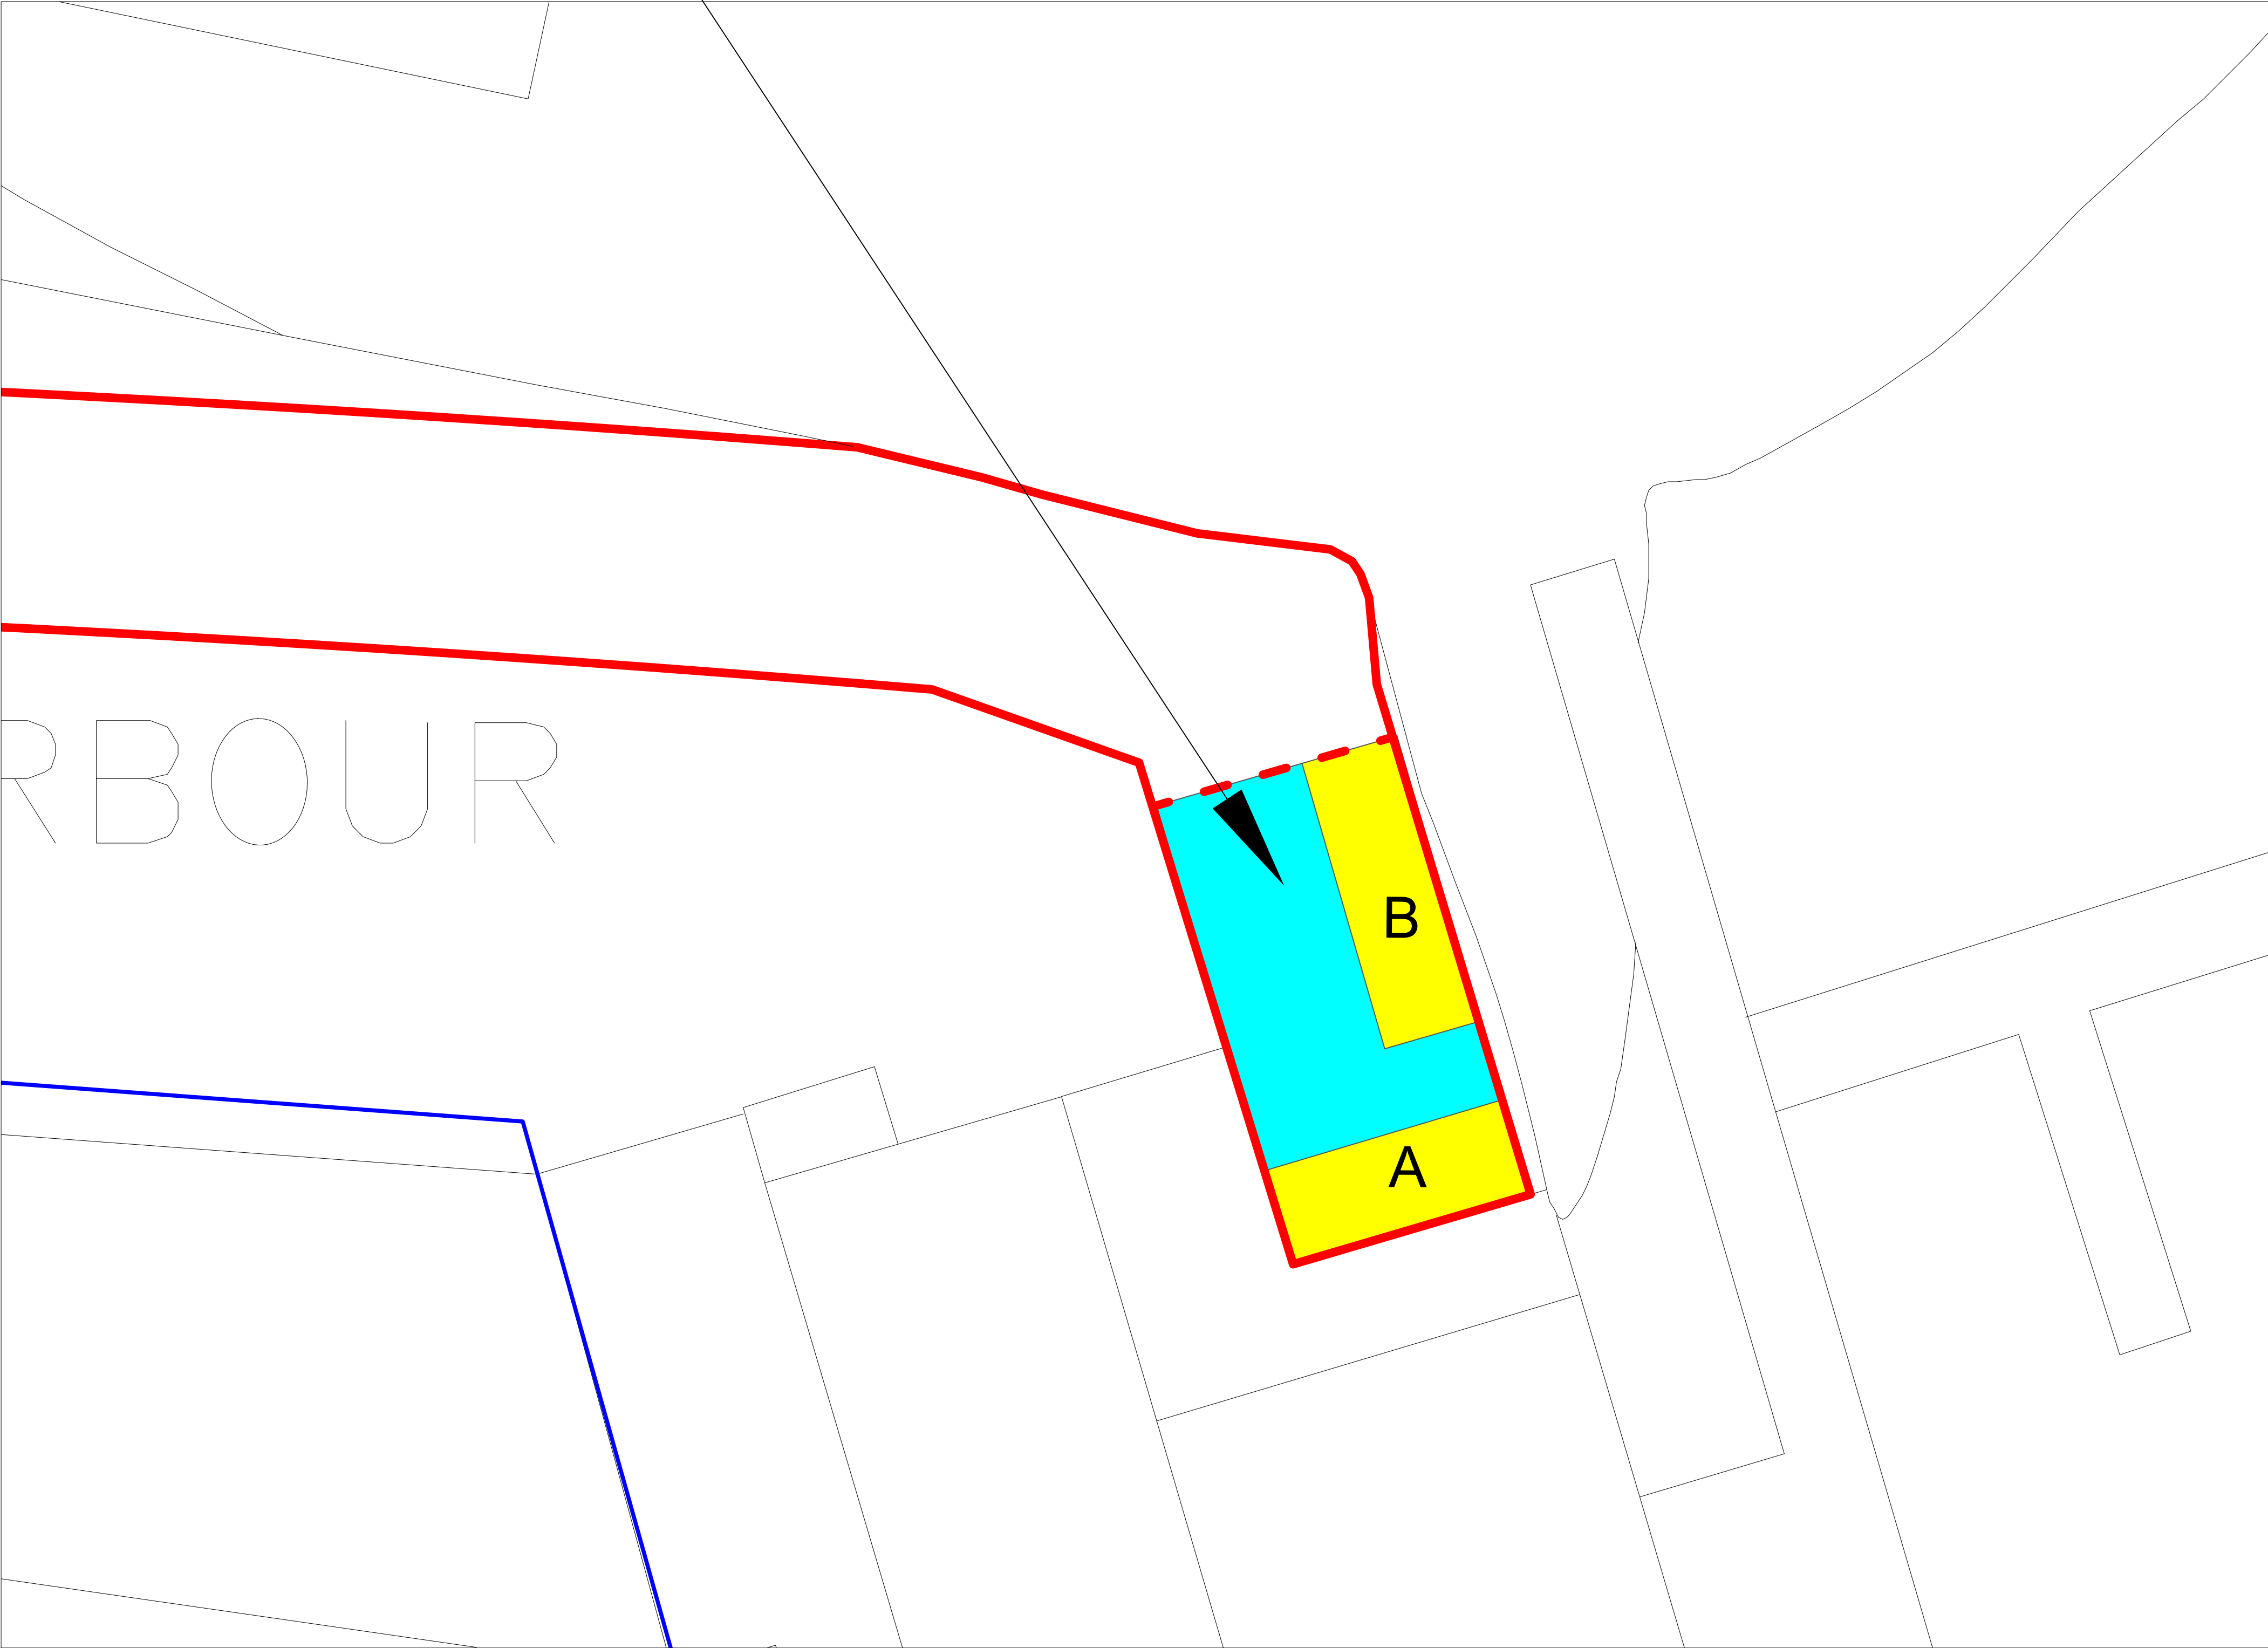


Scale bar
1:100@A1



NOTES

1. No dimensions are to be scaled from this drawing except for planning purposes.
2. All dimensions are in millimeters unless stated otherwise.
3. All dimensions must be checked onsite by the Contractor prior to the commencement of any fabrication or building works.
4. This drawing is copyright protected and remains the property of Savills (UK) Limited. It may not be copied or disclosed to any third party for any purpose except as authorised in writing by Savills (UK) Limited.
5. Any error or omission is to be reported to Savills (UK) Limited. If in doubt ask. This drawing is to be read in conjunction with all the relevant Architects and/or specialist drawings or documents and any discrepancy or variation is to be notified to Savills (UK) Limited before any works commence.
6. Site Location Plans are prepared from the Ordnance Survey Map with the sanction of the Controller of H.M. Stationery Office. Crown Copyright Reserved.

Key

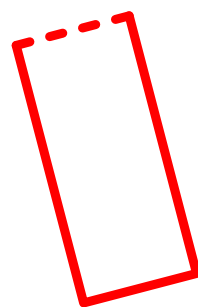


Demised area



New containers



Existing concrete slab

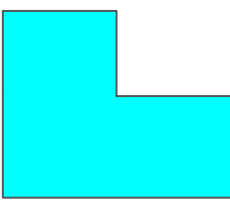

New timber decking area

REVISION	DATE	VARIATION
A	24/01/24	Demise boundary updated in accordance with client requirements



Savills (UK) Ltd
Mountbatten House
1 Grosvenor Square
Southampton
SO15 2BZ
Tel: +44 (0)23 8071 3900
www.savills.com



CLIENT NAME		
MR TOM SELF		
PROJECT NAME		
HAMBLE PADDLE		
ADDRESS		PROJECT NUMBER
SATCHELL LANE,		659027
HAMBLE-LE-RICE		DRAWING NUMBER
SO31 4HQ		003
		DATE
		21 DEC 2023
		REVISION
DRAWING TITLE		
PROPOSED SITE PLAN		
DRAWING STATUS		
PLANNING		
DWG REFERENCE		
E:\Bldg_Consultancy\Clients\01 General Clients\MercuryMarina\DWG		
SCALE	DRAWN BY	CHECKED BY
1:100 @ A1	AS	DB