



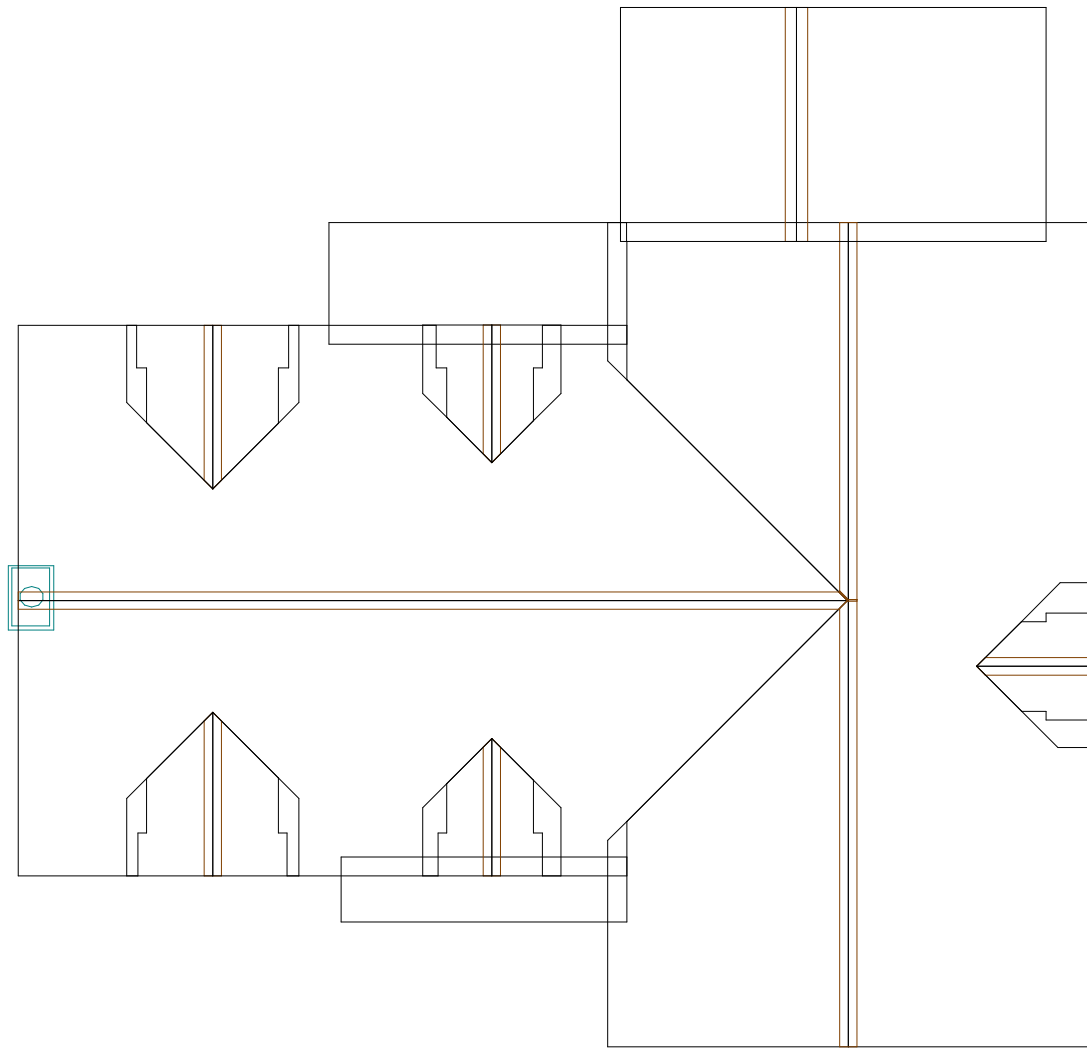


EXISTING ROOF PLAN

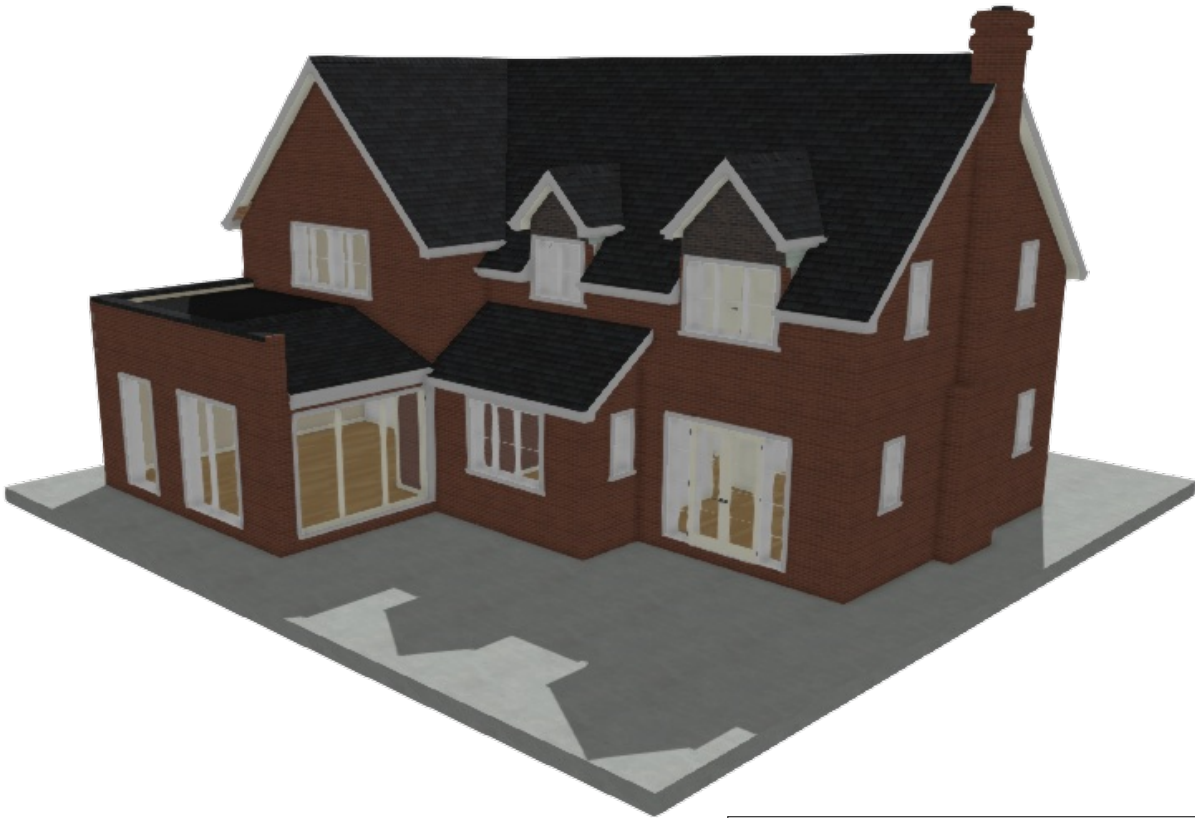

3D RENDERS NOT TO SCALE

NOTES:
1) ALL DRAWINGS SUPPLIED BY DWG PLANS ARE TO BE USED FOR PLANNING PERMISSION PURPOSES ONLY AND NOT TO BE USED FOR BUILDING REGULATION PURPOSES.
2) THE CONTRACTOR, SUB-CONTRACTOR OR SUPPLIER IS TO CHECK ALL RELEVANT DIMENSIONS, LEVELS, EXISTING STRUCTURE AND MATERIALS PRIOR TO COMMENCING THE WORKS.
© THIS DRAWING IS COPYRIGHT AND MAY NOT BE COPIED, TRACED, ALTERED OR REPRODUCED WITHOUT WRITTEN PERMISSION FROM DWG PLANS.

 

DWG PLANS		
35 Cranmer Drive, Nursling, Southampton, SO16 0TD		
Mobile: 07851229345, Email: info@dwgplans.co.uk		
TITLE		
Existing roof plan and renders 4 Solent Meadows Hamble-le-Rice		
SIZE A3	DWG NO DWG PLANS 02973	REV A
CLIENT: Mr & Mrs Goodhead		
SCALE: 1:100 @ A3		SHEET 1 of 1

	NAME	DATE
DRAWN	PRB	24/01/2024
UNLESS OTHERWISE SPECIFIED DIMENSIONS ARE IN MILLIMETERS		