



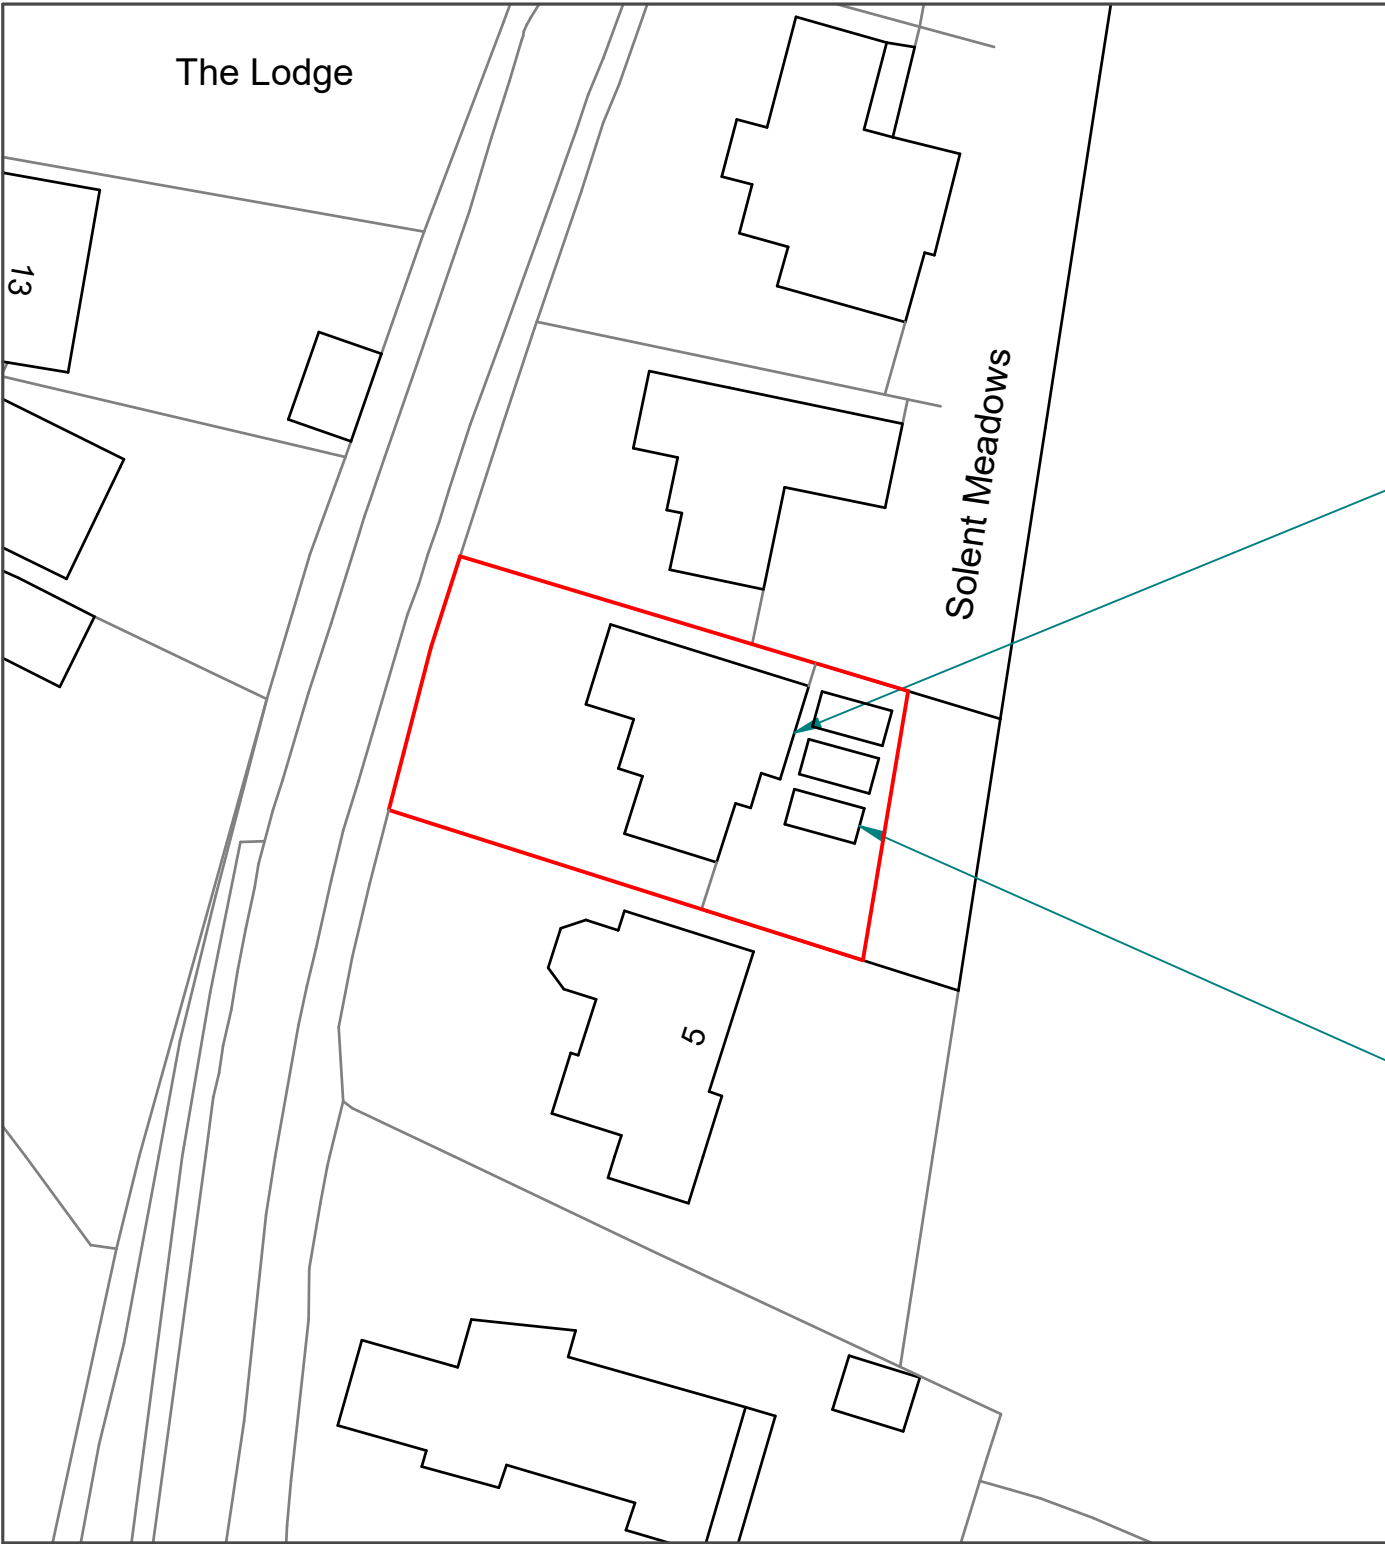

garage conversion and balcony extension

parking for 3 cars
on existing drive

SCALE 1:500 @A3

 

© Crown copyright 2024 Ordnance Survey 100053143

	NAME	DATE
DRAWN	PRB	25/01/2024

UNLESS OTHERWISE SPECIFIED
DIMENSIONS ARE IN MILLIMETERS

DWG PLANS 85 Cranmer Drive, Nursling, Southampton, SO16 0TD Mobile: 07851229345, Email: info@dwgplans.co.uk		
TITLE Site Plan 4 Solent Meadows, Hamble-le-Rice		
SIZE A3	DWG NO DWG PLANS 02979	REV A
CLIENT: Mr and Mrs Goodhead		
SCALE: 1:500 @ A3		SHEET 1 of 1