




Ground Floor Plan

O= Obscure glazed window.

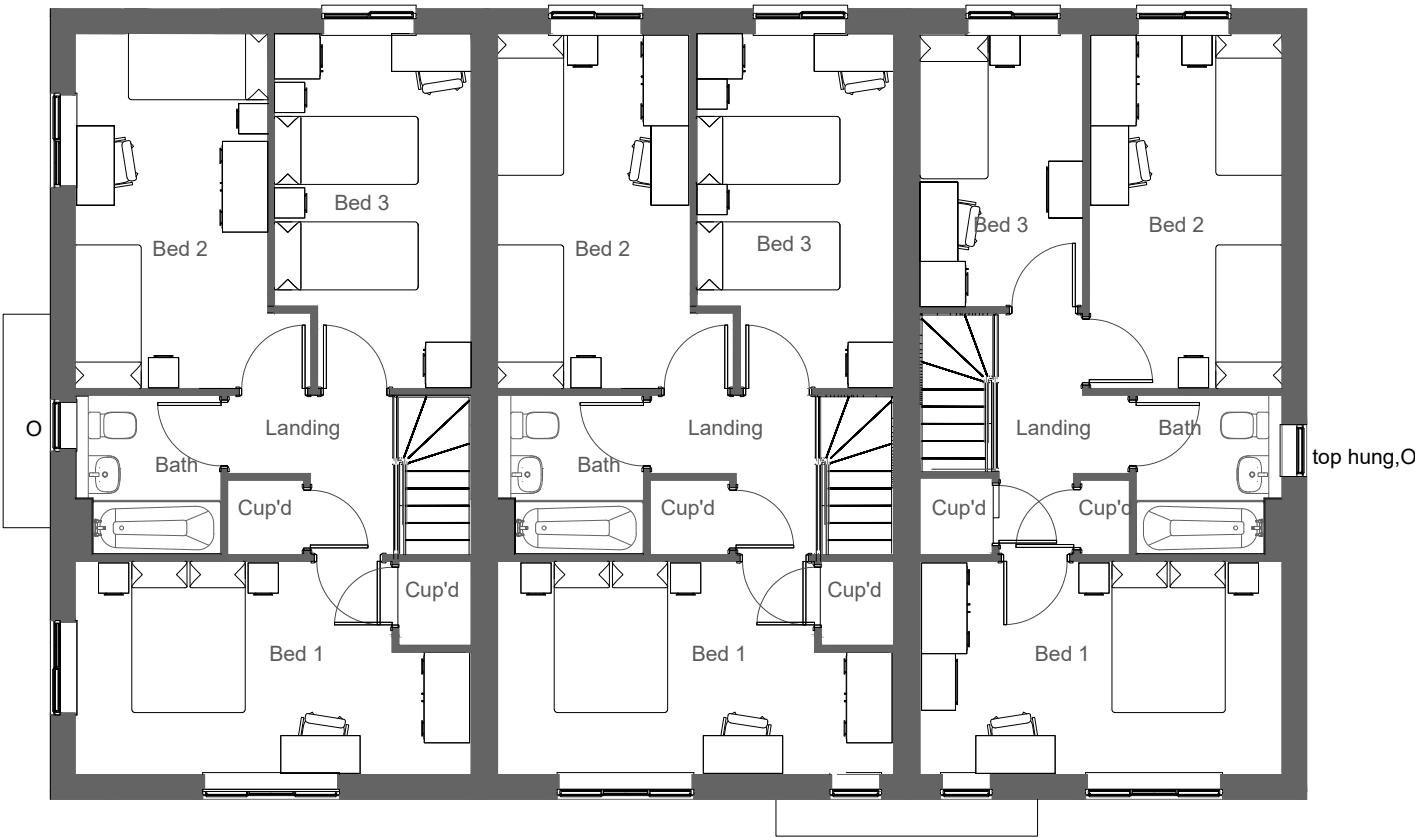

First Floor Plan

O= Obscure glazed window.

Housetype	BMST	Variation	Option	Housetype	TST	Variation	Option	Housetype	Tillman	Variation	Option
Bedrooms	3	Persons	6	Bedrooms	3	Persons	6	Bedrooms	3	Persons	5
Sq.ft finish	1105	Sq.m finish	102.64	Sq.ft finish	1105	Sq.m finish	102.64	Sq.ft finish	1010	Sq.m finish	93.82
Sq.ft structural	1121	Sq.m structural	104.15	Sq.ft structural	1121	Sq.m structural	104.15	Sq.ft structural	1026	Sq.m structural	95.28

scale 1:100



Romsey

Portishead

T:01794 367703

T:01275 407000

F:01794 367276

F:01794 367276

Rev

Description

Date

Au

Ch

A

Issued for Planning

23.01.23

ZC

B

Plots 473 & 474 increased in size to serve as 3B6P. Both house types widened by 450mm

20.09.23

RA

C

Plot 474 changed to BMST house type.

08.01.24

RJW

Project

Boorley Gardens RM3

Drawing

Plots 472-474 (BMST-TST-Tillman)

Floor Plans

Client

Bellways (Wessex)

Job no.

BELL220612

Date

21.12.22

Dwg no.

P.472-474.p

Rev.

C

Author

PZ

Checker

-

Scale

1:100 at A3

Status

PLANNING

Office

Romsey

Client ref.

www.thrivearchitects.co.uk

This drawing is the copyright of Thrive Architects Ltd ©. All rights reserved. Ordnance Survey Data © Crown Copyright. All rights reserved. Licence No. 100007359. Permission is granted to scale from this drawing for the purposes of **Local Authority Planning Approval only**. For all other purposes DO NOT scale from this drawing. Contractors, sub-contractors and suppliers are to check all relevant dimensions and levels of the site and building before commencing any shop drawings or building work. Any discrepancies should be recorded to the Architect. Where applicable this drawing is to be read in conjunction with the Consultants' drawings.

thrive.

architects