




Front Elevation
O= Obscure glazed window.

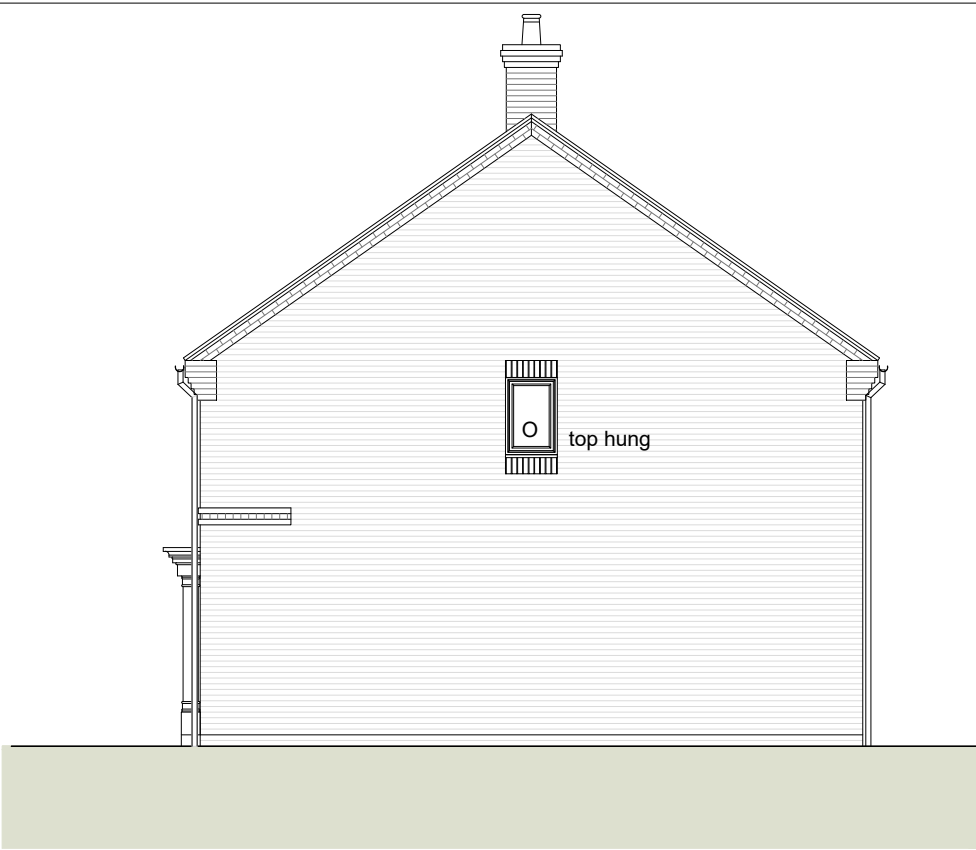

Side Elevation
O= Obscure glazed window.



Rear Elevation



Side Elevation

PLOT No.
As Drawn - Handed - 530

For roof colours and chimney positions,
please refer to 'Site Layout and Street
Elevations'.



Romsey Portishead
T:01794 367703 T:01275 407000
F:01794 367276 F:01794 367276

www.thrivearchitects.co.uk

This drawing is the copyright of Thrive Architects Ltd ©. All rights reserved. Ordnance Survey Data © Crown Copyright. All rights reserved. Licence No. 100007359. Permission is granted to scale from this drawing for the purposes of **Local Authority Planning Approval only**. For all other purposes DO NOT scale from this drawing. Contractors, sub-contractors and suppliers are to check all relevant dimensions and levels of the site and building before commencing any shop drawings or building work. Any discrepancies should be recorded to the Architect. Where applicable this drawing is to be read in conjunction with the Consultants' drawings.

Rev	Description	Date	Au	Ch
A	Issued for Planning	23.01.23	ZC	
B	Bathroom window note added	19.01.24	ZC	

Project	Boorley Gardens RM3			
Drawing	Housetype - Goldsmith X Elevations Option 4 - Full Painted Brick			
Client	Bellways (Wessex)			
Job no.	BELL220612	Date	02.12.22	
Dwg no.	HT.GO-X.e4	Rev.	B	
Author	WWM	Checker	-	Scale 1:100 at A3
Status	PLANNING			Office Romsey
Client ref.				

