




Roof Plan

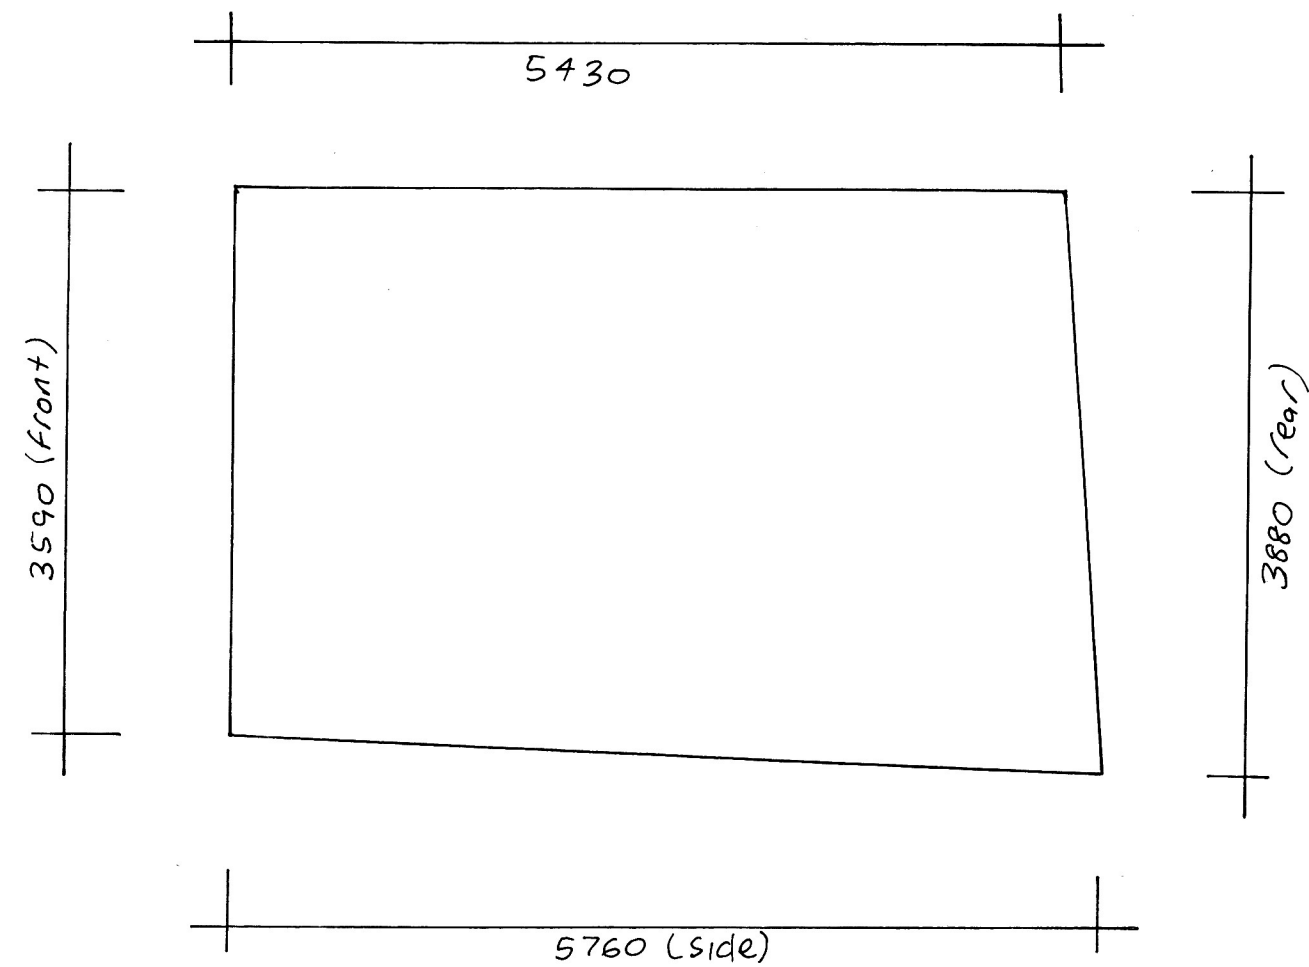


Floor Plan

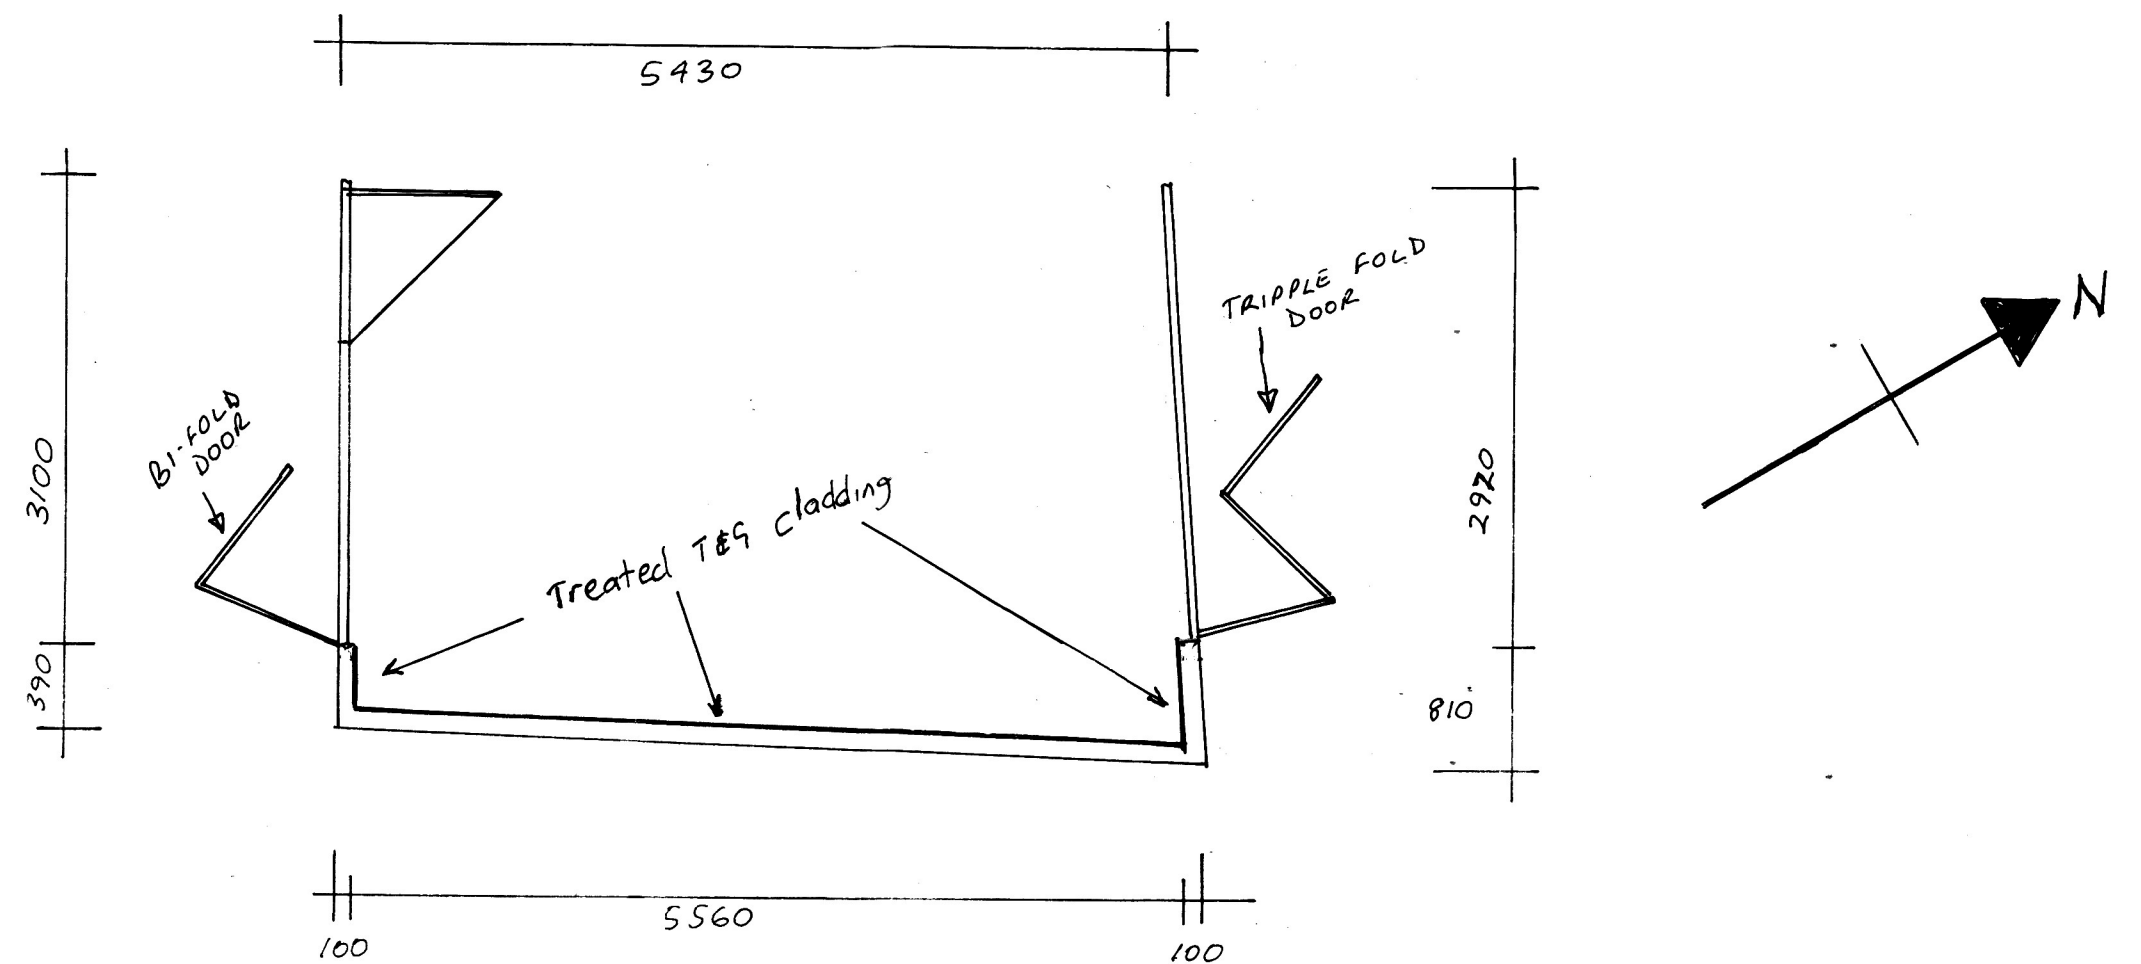


Front Elevation

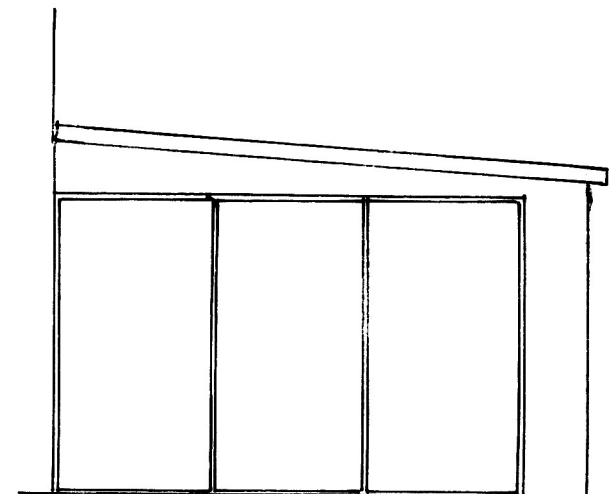

Rear Elevation

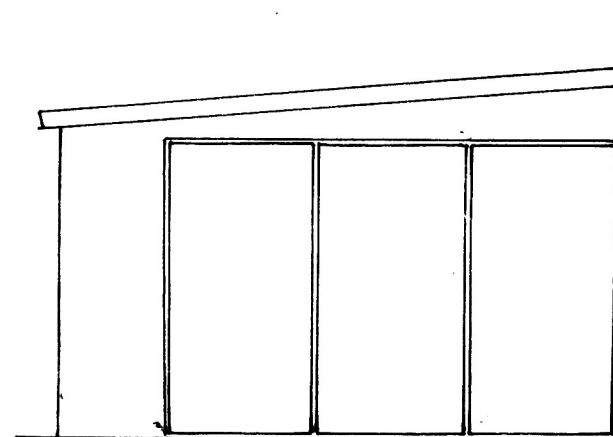


Side Elevation

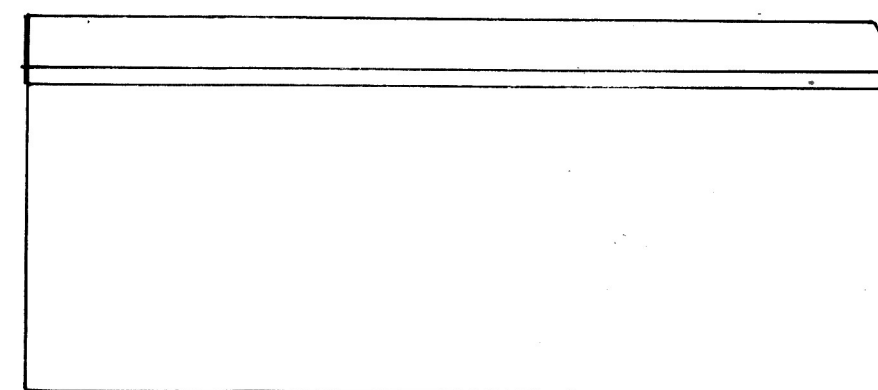

Notes

Mr Bernard Musiyazuriyo
5A Upper Northam Close
Hedge End. SO30 4BB
Hampshire United Kingdom

 

Scale: 1:50

Date: 29 January 2024