
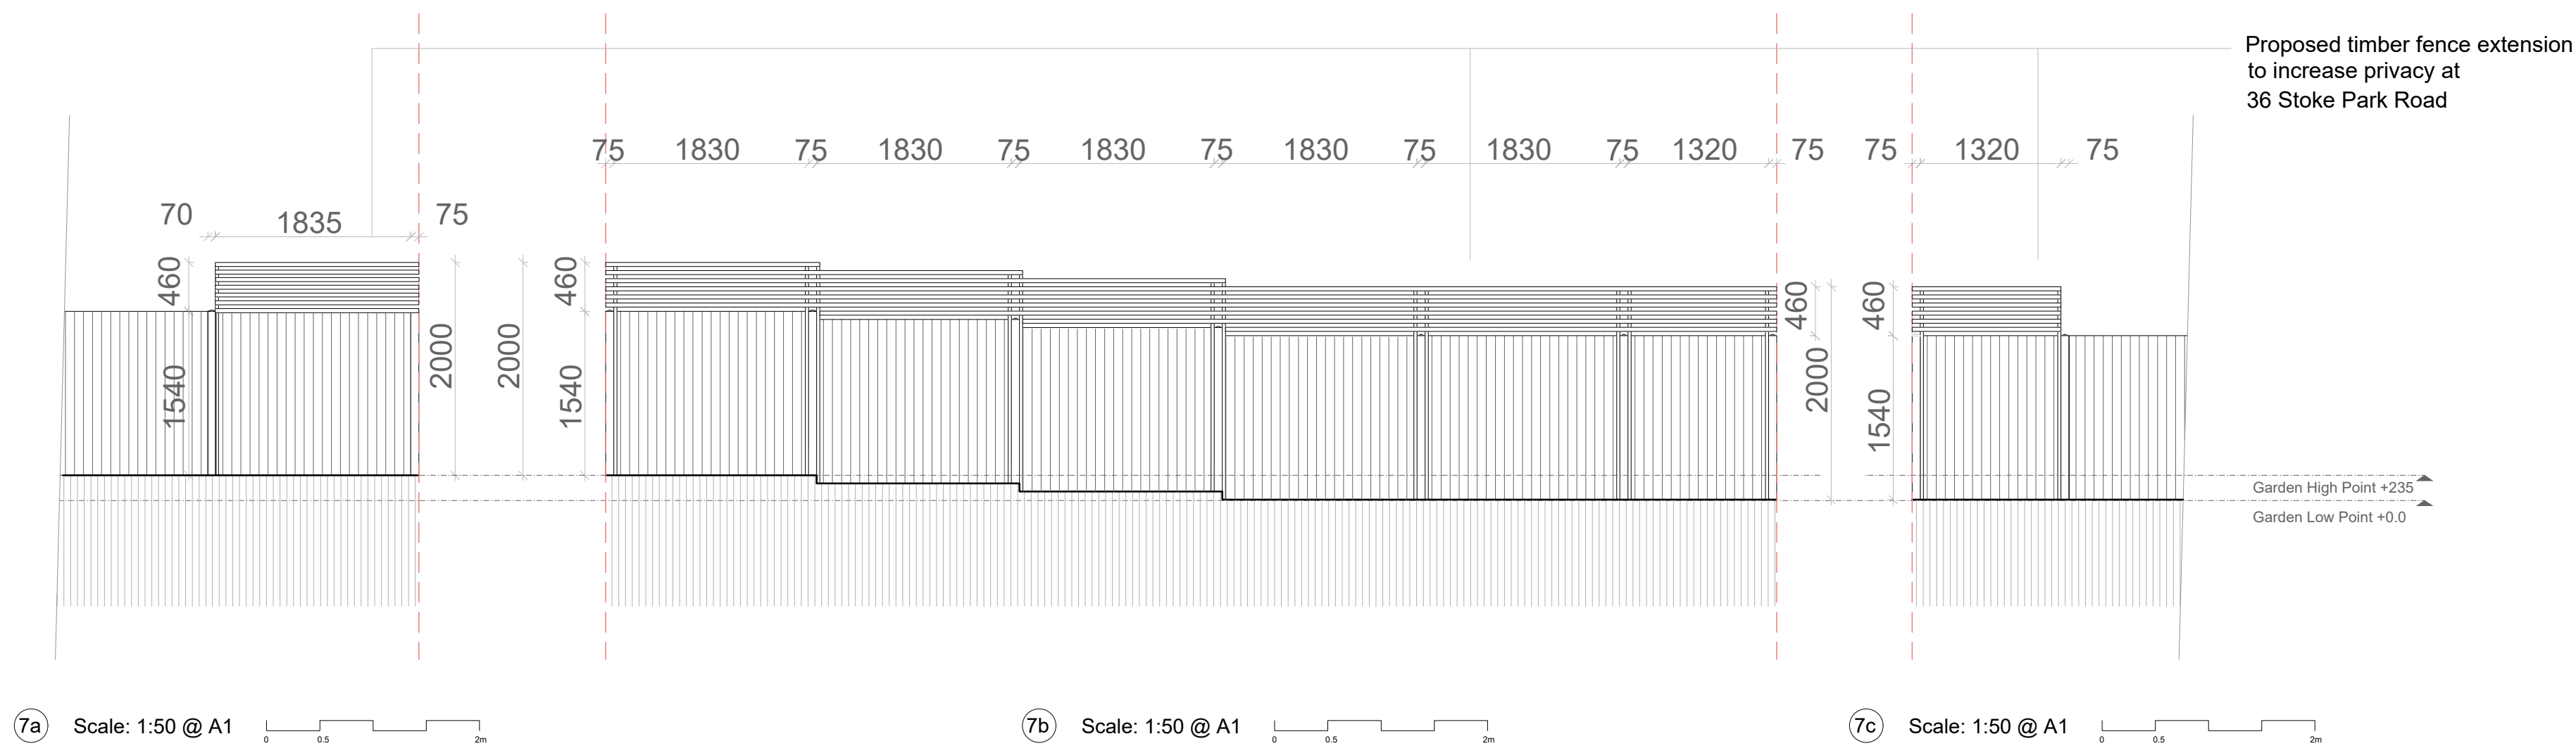


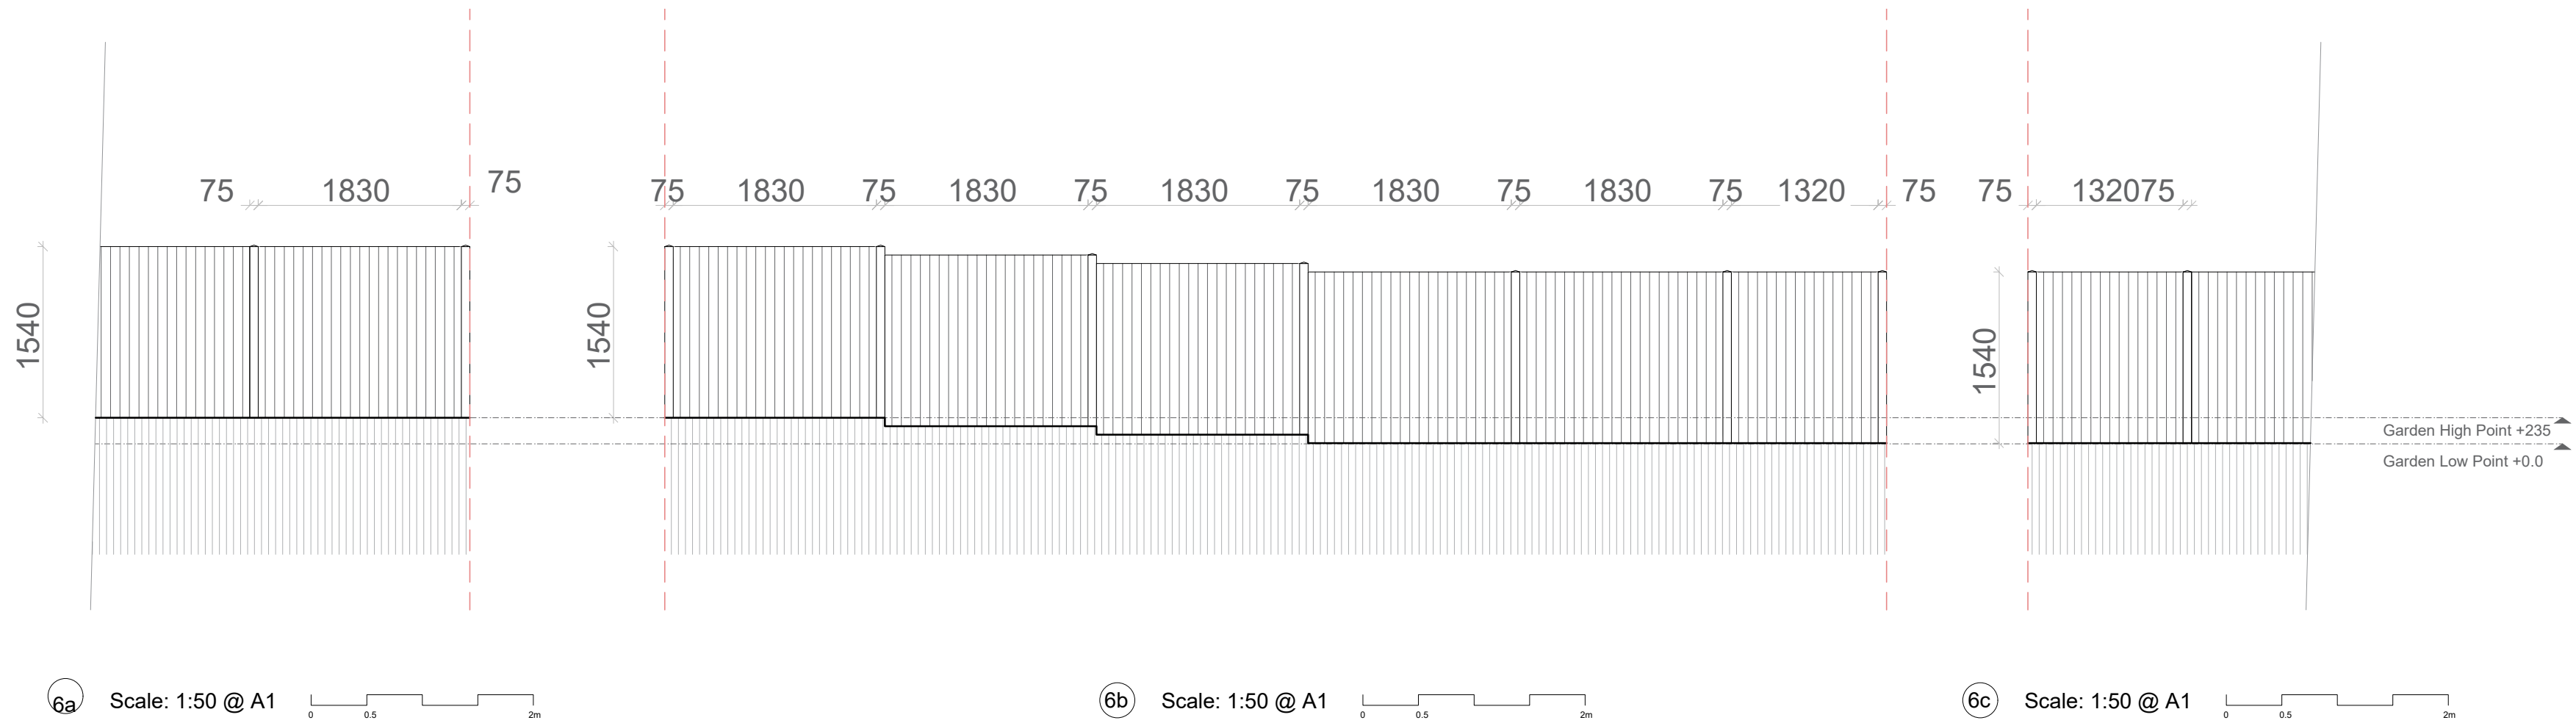

Disclaimer:

Drawing must not be reissued, loaned or copied without the written consent of BeforeBricks. All errors, omissions, discrepancies should be reported to BeforeBricks immediately. All dimensions to be checked before site fabrication by the contractor, his sub-contractor or supplier. Any deviation from the drawing to be reported to BeforeBricks immediately. This drawing is not intended for purposes of construction.

Notes:

Rev B:

Proposed fencing height reduced to no more than 2m

- 4 Existing Block Plan @ 1:100
- 5 Proposed Block Plan @ 1:100
- 6a Existing East Elevation @ 1:50
- 6b Existing South Elevation @ 1:50
- 6c Existing West Elevation @ 1:50
- 7a Proposed East Elevation @ 1:50
- 7b Proposed South Elevation @ 1:50
- 7c Proposed West Elevation @ 1:50



BeforeBricks

0800 072 3695

team@beforebricks.com

<https://www.beforebricks.com/>

3rd Floor, 86-90 Paul St.
London EC2A 4NE

Client: Valerie Newham

Site: 36 Stoke Park Road,
Bishopstoke, Eastleigh, SO50 6BZ

Project description:
Retrospective planning application for
rear garden fence

Title: Existing & Proposed Plans

Drawing Status: PLANNING

Date: 02/02/2024 Drawn by: AI
Scale: Varies Checked by:

Northpoint for drawings No/s 4,5:



Drawing No/s: 4-7