


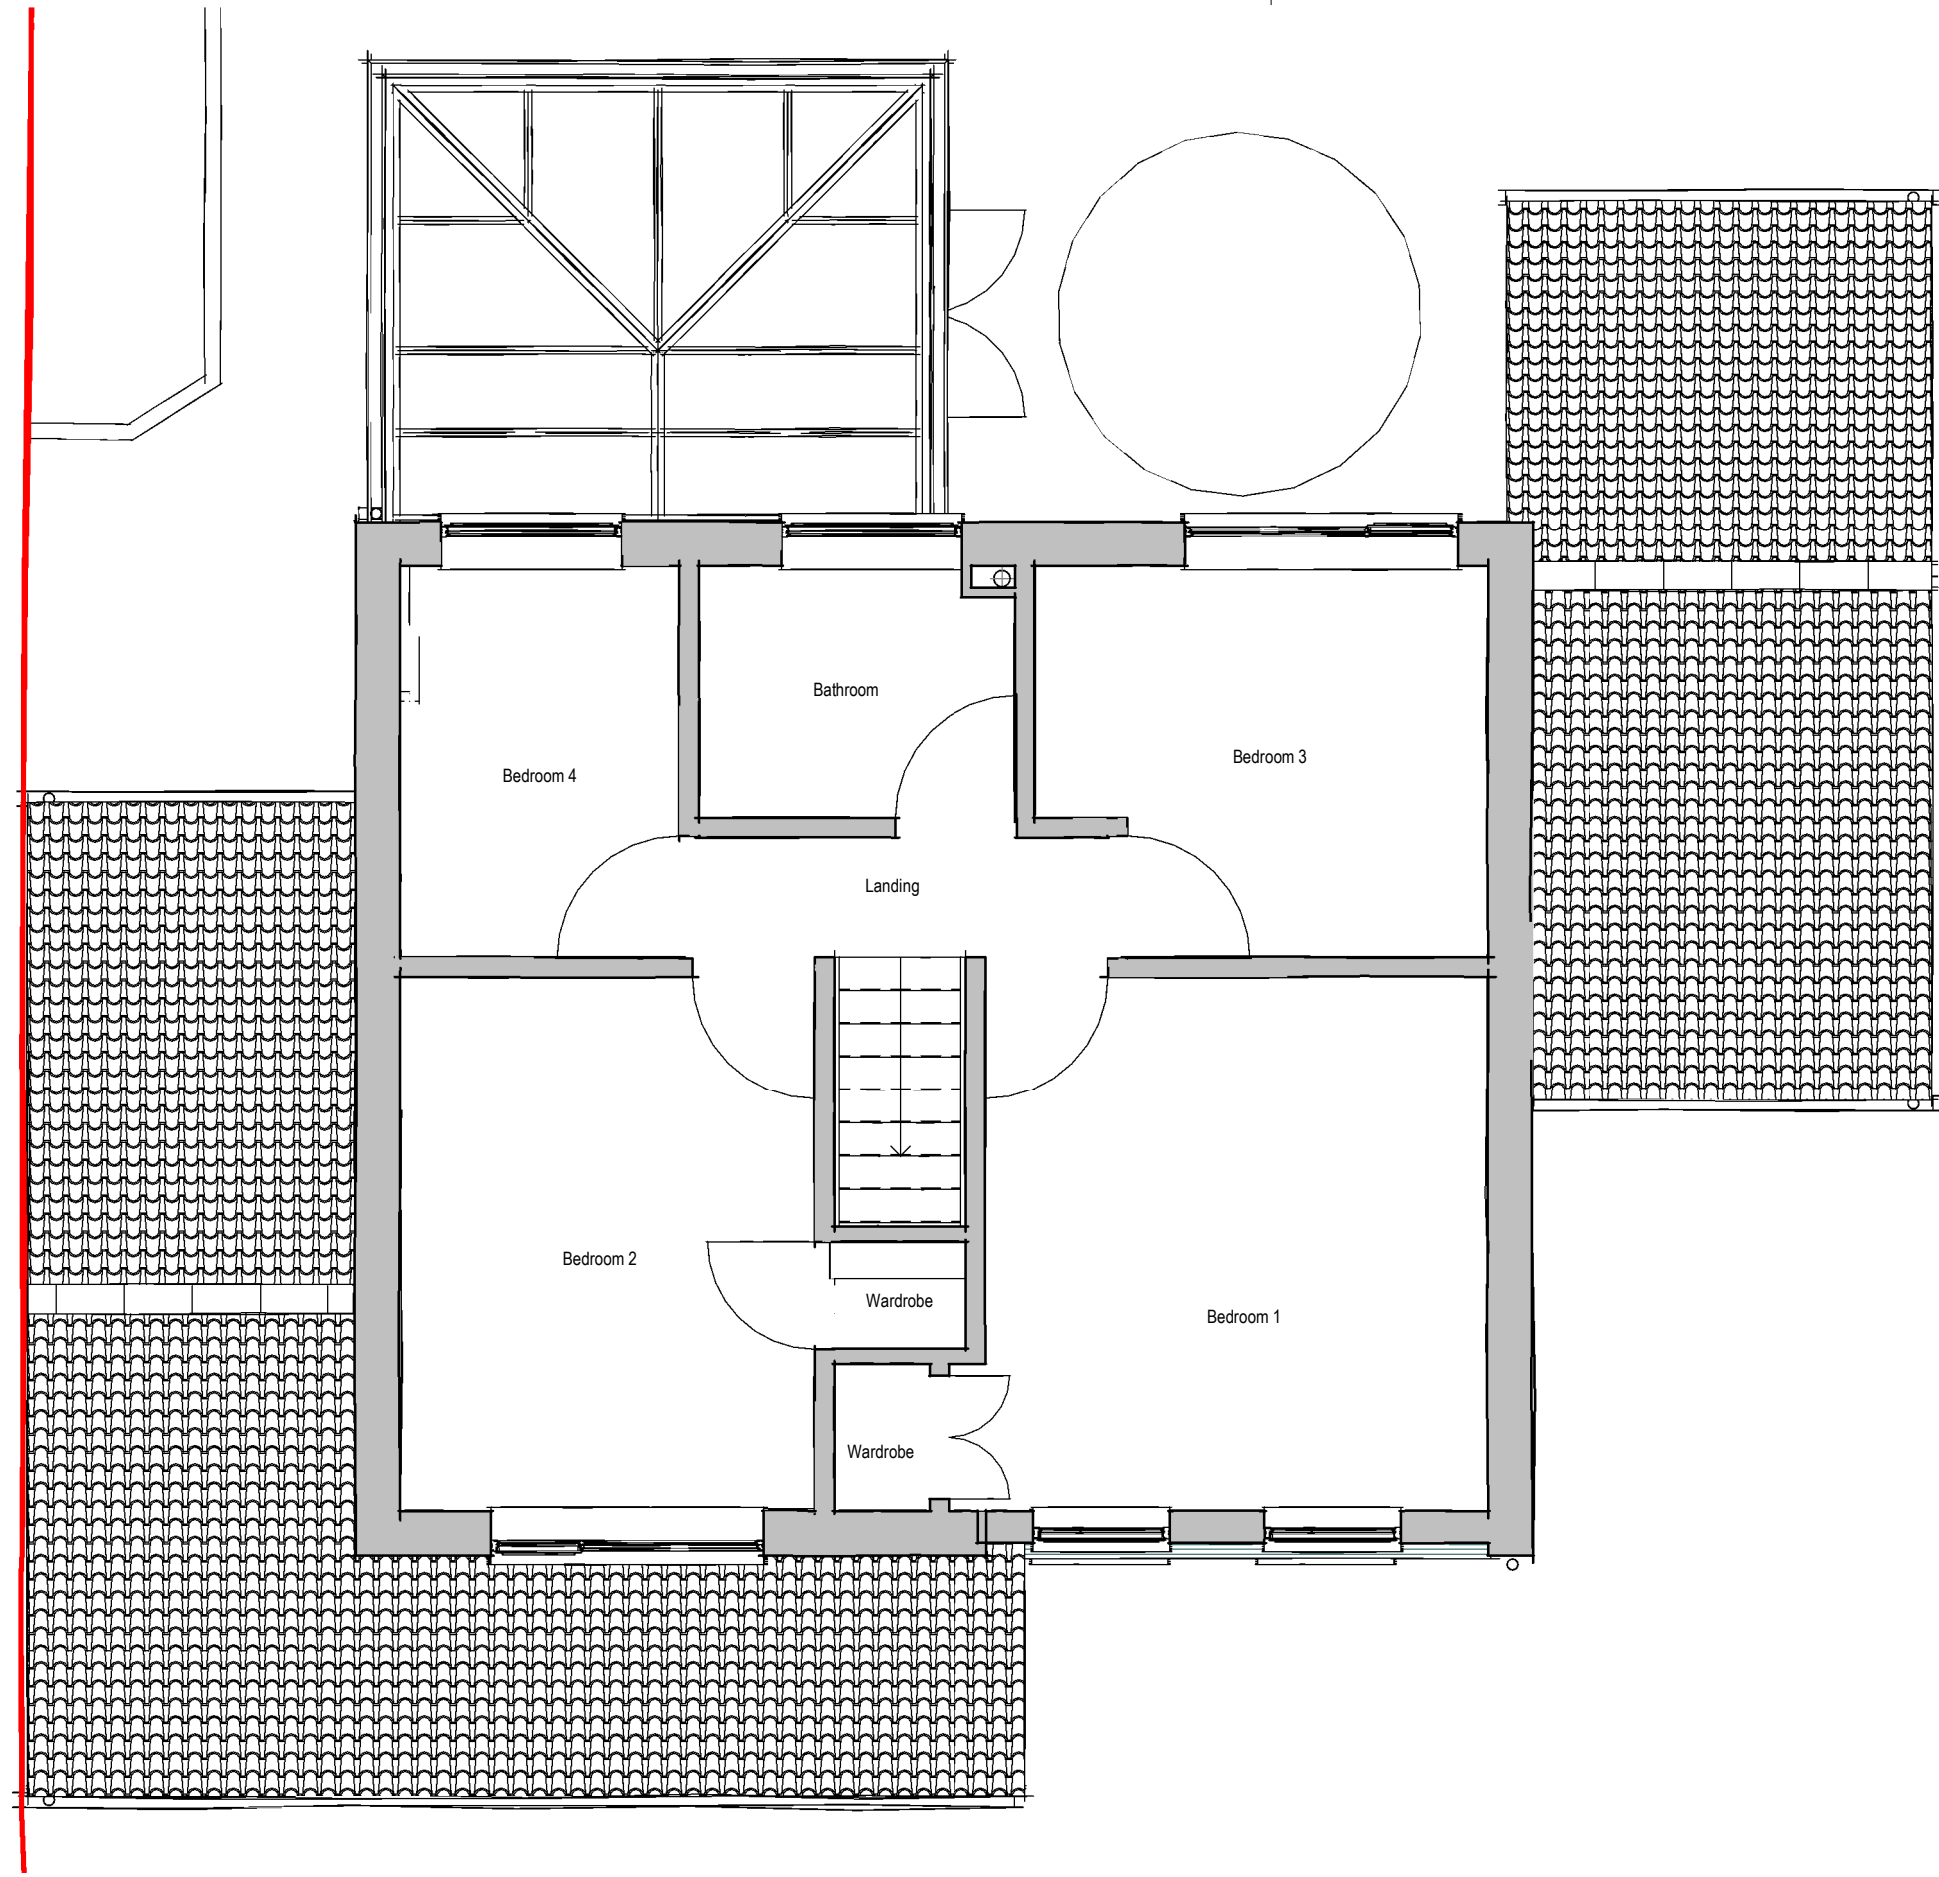

Revision Notes		
date	rev	note
31/01/24	P1	First Issue
05/02/24	P2	Issued for planning

Client Mrs Mitchell	Project No 23-027	
Date 29/01/24	Drawing No 003	Rev P2
Scale at A3 1 : 50	Drawn N Sharp	

7 Garston Road, Frome, Somerset
BA11 1RN
m: 0781 208 5841
e: nick@sharpdesignservices.co.uk
Sharp Design Services Limited Company registration No. 11105879
Registered office: 7 Garston Road, Frome, Somerset. BA11 1RN

4 Ormesby Drive - Single Storey Front Extension
Existing First Floor Plan

