


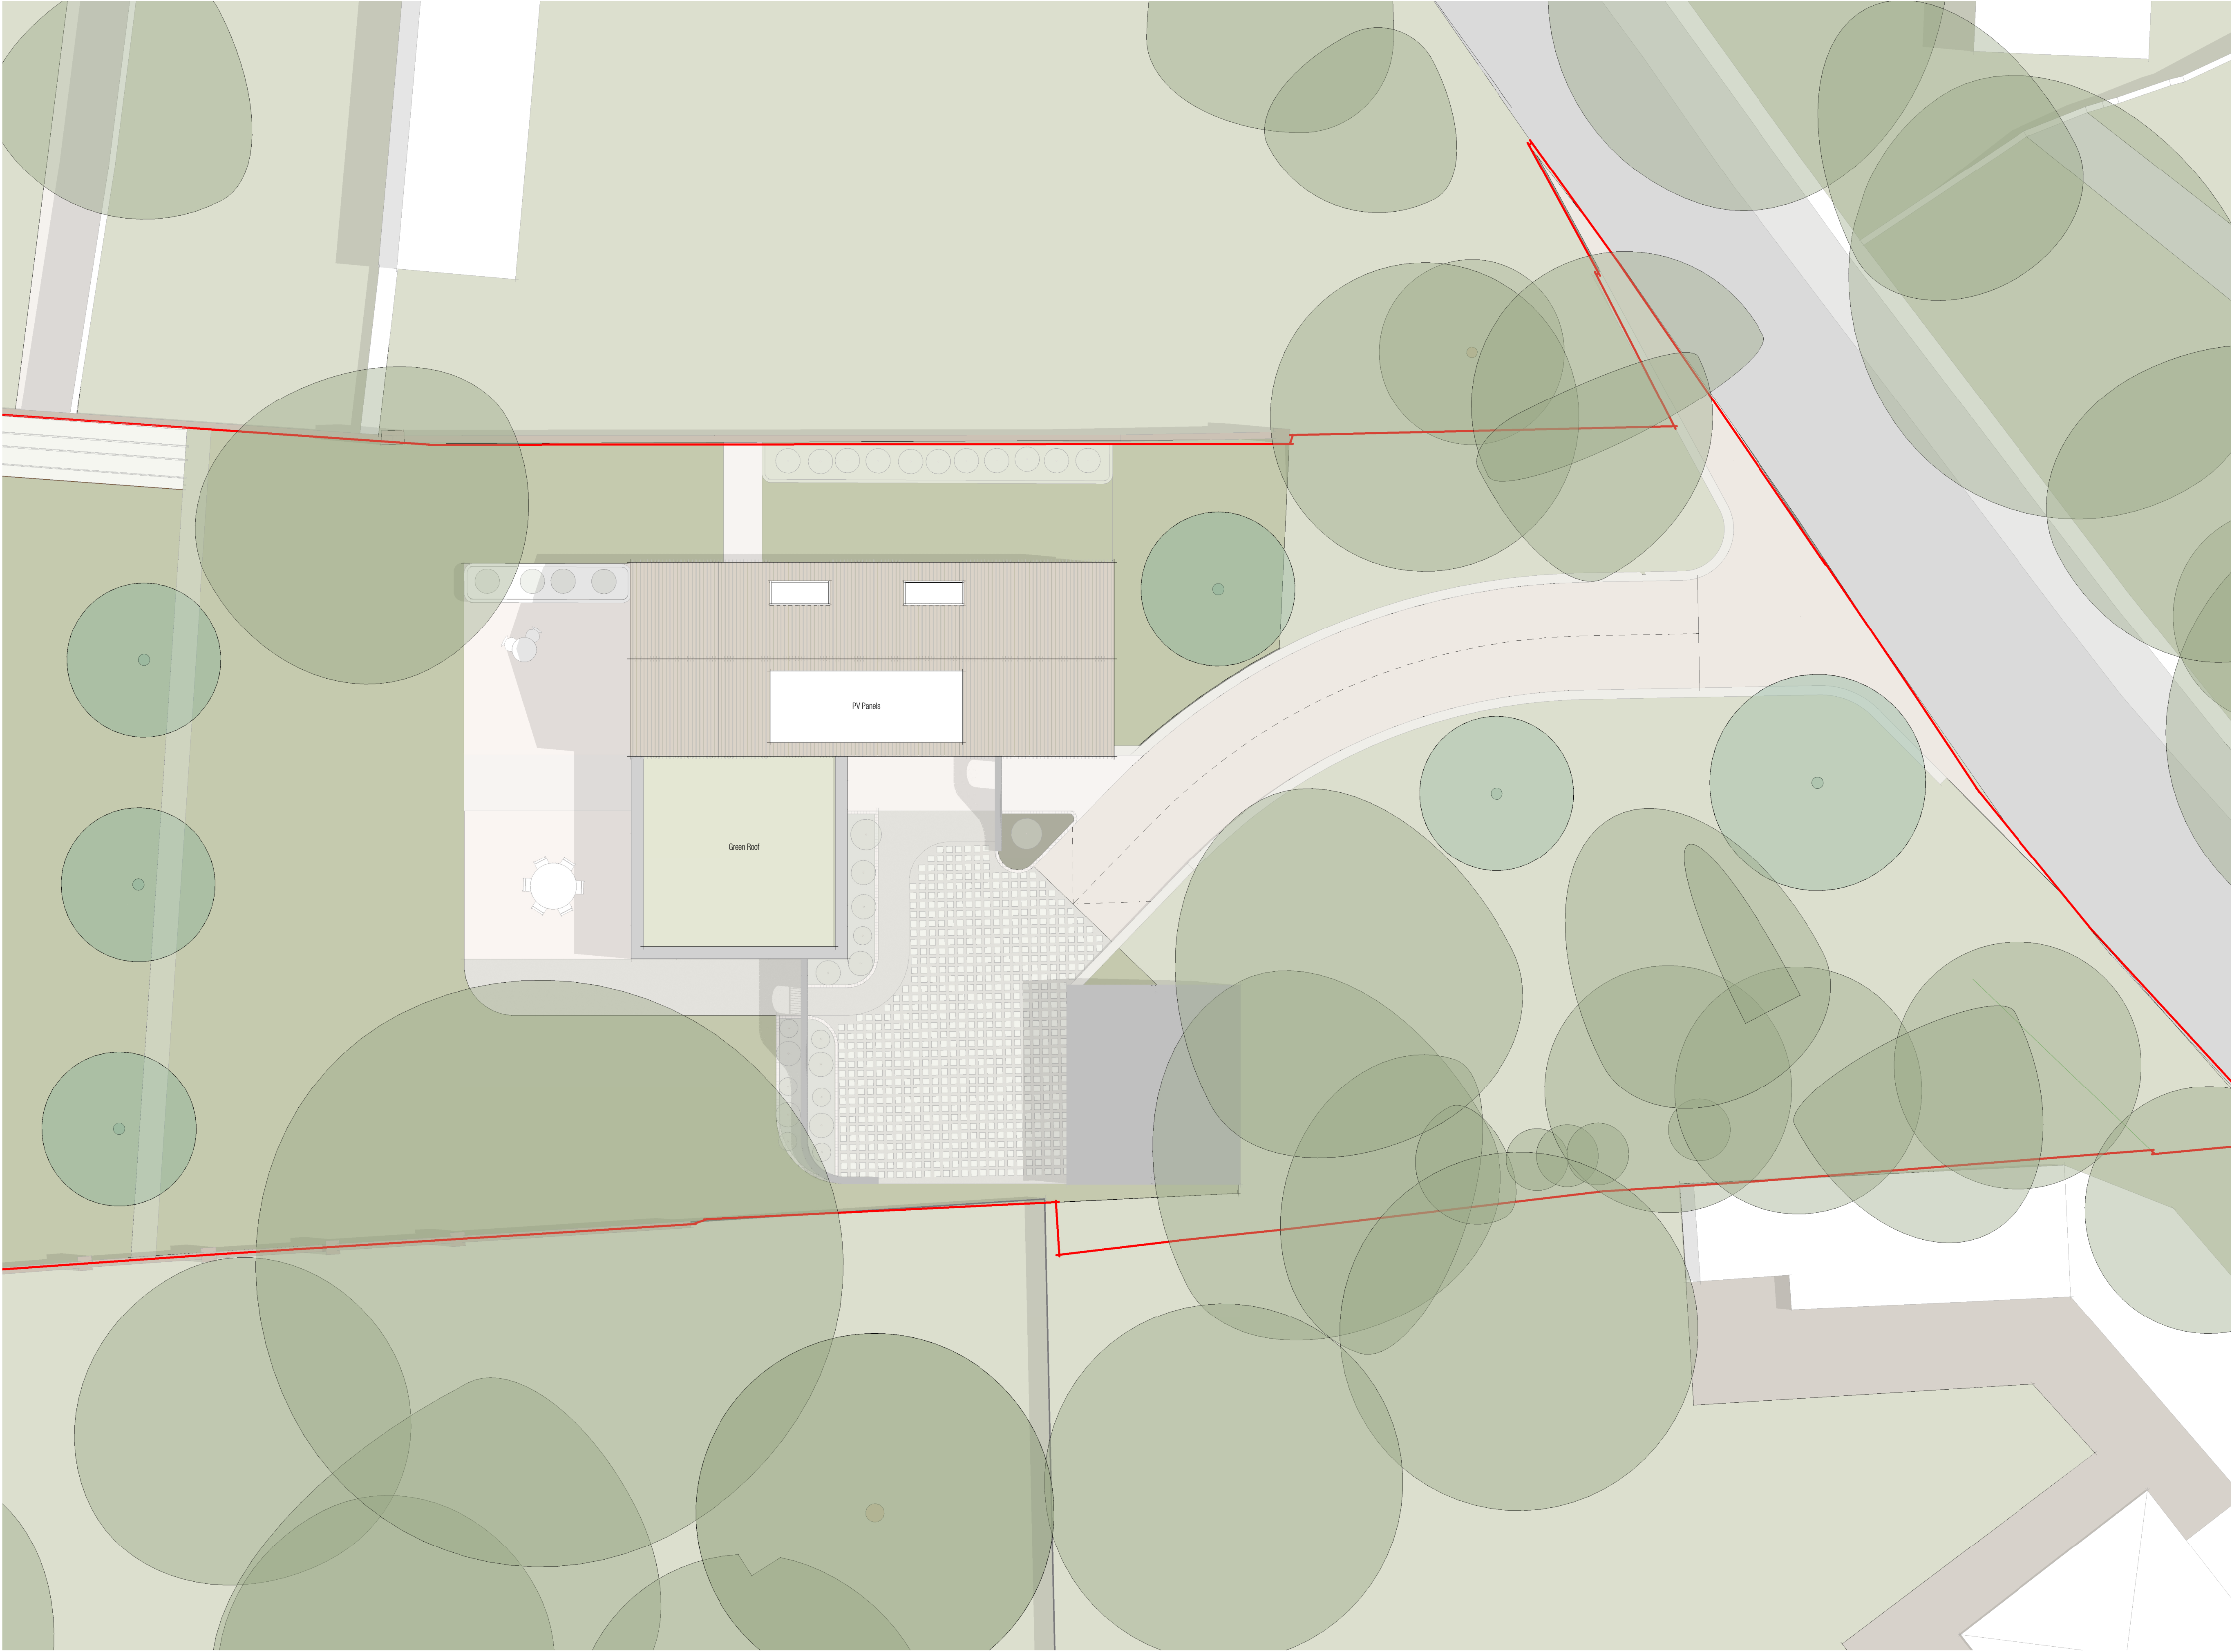

Proposed Roof Plan - House 02
1 : 100



REVISIONS		
A	Planning Package	21/12/23
B	Planning Package	26/01/24
C	Planning Package	31/01/24

NOT FOR CONSTRUCTION		
GILES ARCHITECTS		
45 Southgate Street - Winchester www.gilesarchitects.co.uk 01962 458 078		
STATUS PLANNING		
PROJECT ST. MARTINS CLOSE, BISHOPSTOKE, SO50 6BH		
TITLE H.02 PROPOSED ROOF PLAN		
SCALE 1 : 100 @ A1	DATE 21/12/23	
DRAWN JW	REVIEWED AG	
JOB NO. 2022-009	NUMBER 209	REVISION C