



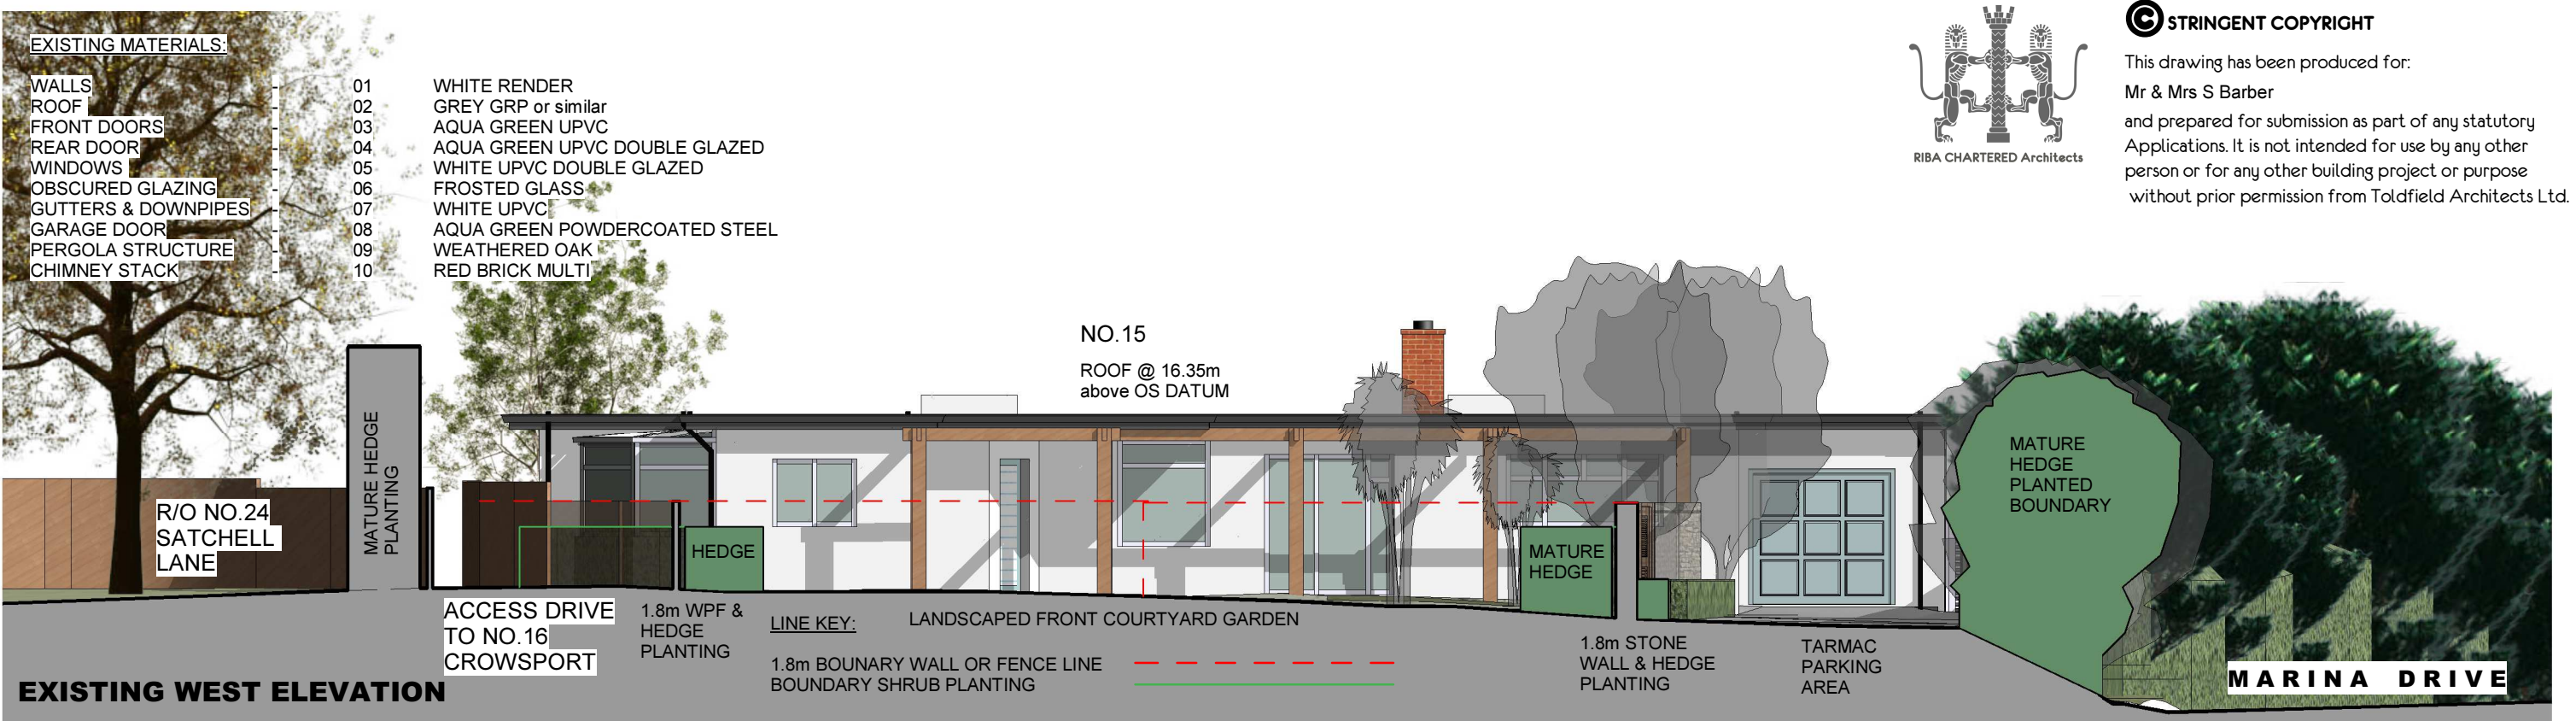


NO.24 SACHELL LANE

PARAPET @ 20.10m
above OS DATUM

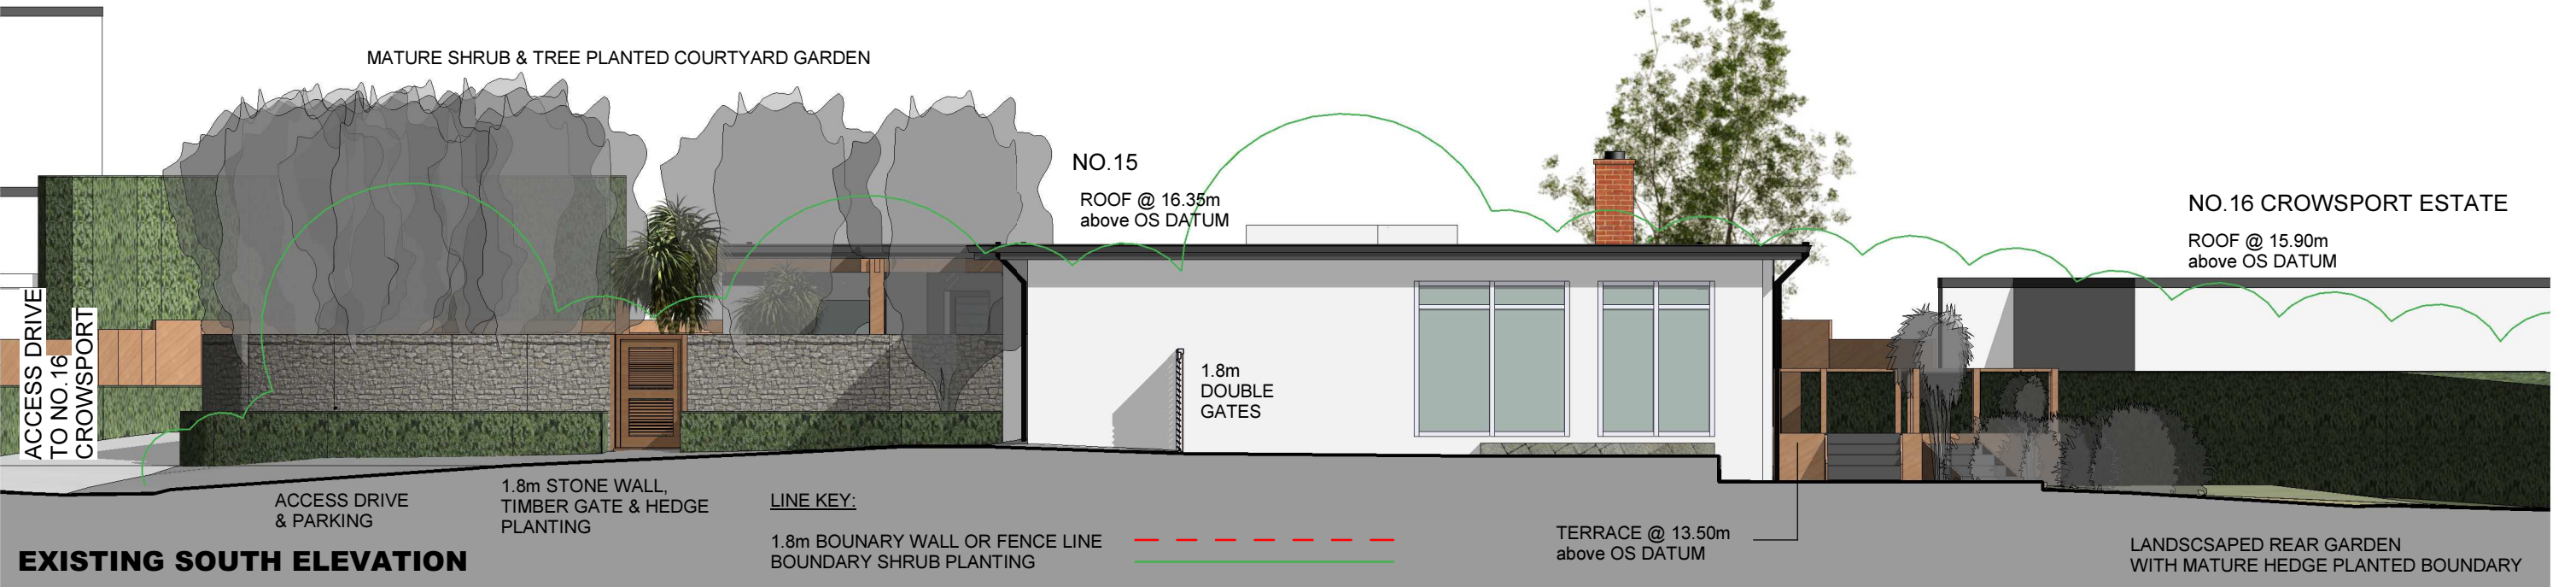

EXISTING WEST & SOUTH ELEVATIONS

SCALE 1:100

 

Toldfield Architect Ltd,
5 Freemantle Business Centre,
152 Millbrook Road East,
Southampton.
SO15 1JR

Tel: 023 80 236165
Email: info@toldfieldarchitects.co.uk
adi@toldfieldarchitects.co.uk
kouros@toldfieldarchitects.co.uk
Webwww.toldfieldarchitects.co.uk

Project Name and Address:
15 Crowsport Estate, Hamble Le Rice, Hamble

Client:
Mr & Mrs S Barber

Drawing Title:
Existing West and South Elevations

Project Ref: 230901
Origion: TA
Zone: -
Level: -
Type: -E
Role: -A
Number: P07
Rev: A

Status:
Householders Planning Application

TA Code: 230901
Project Stage: Planning
Sheet @ A1: 1 : 100
Date: 23/11/2023

Rev:	A	Revised height of Nothern Boundary Fence to	18/01/2024
		1.8 - 2.1m high.	
	AP		