



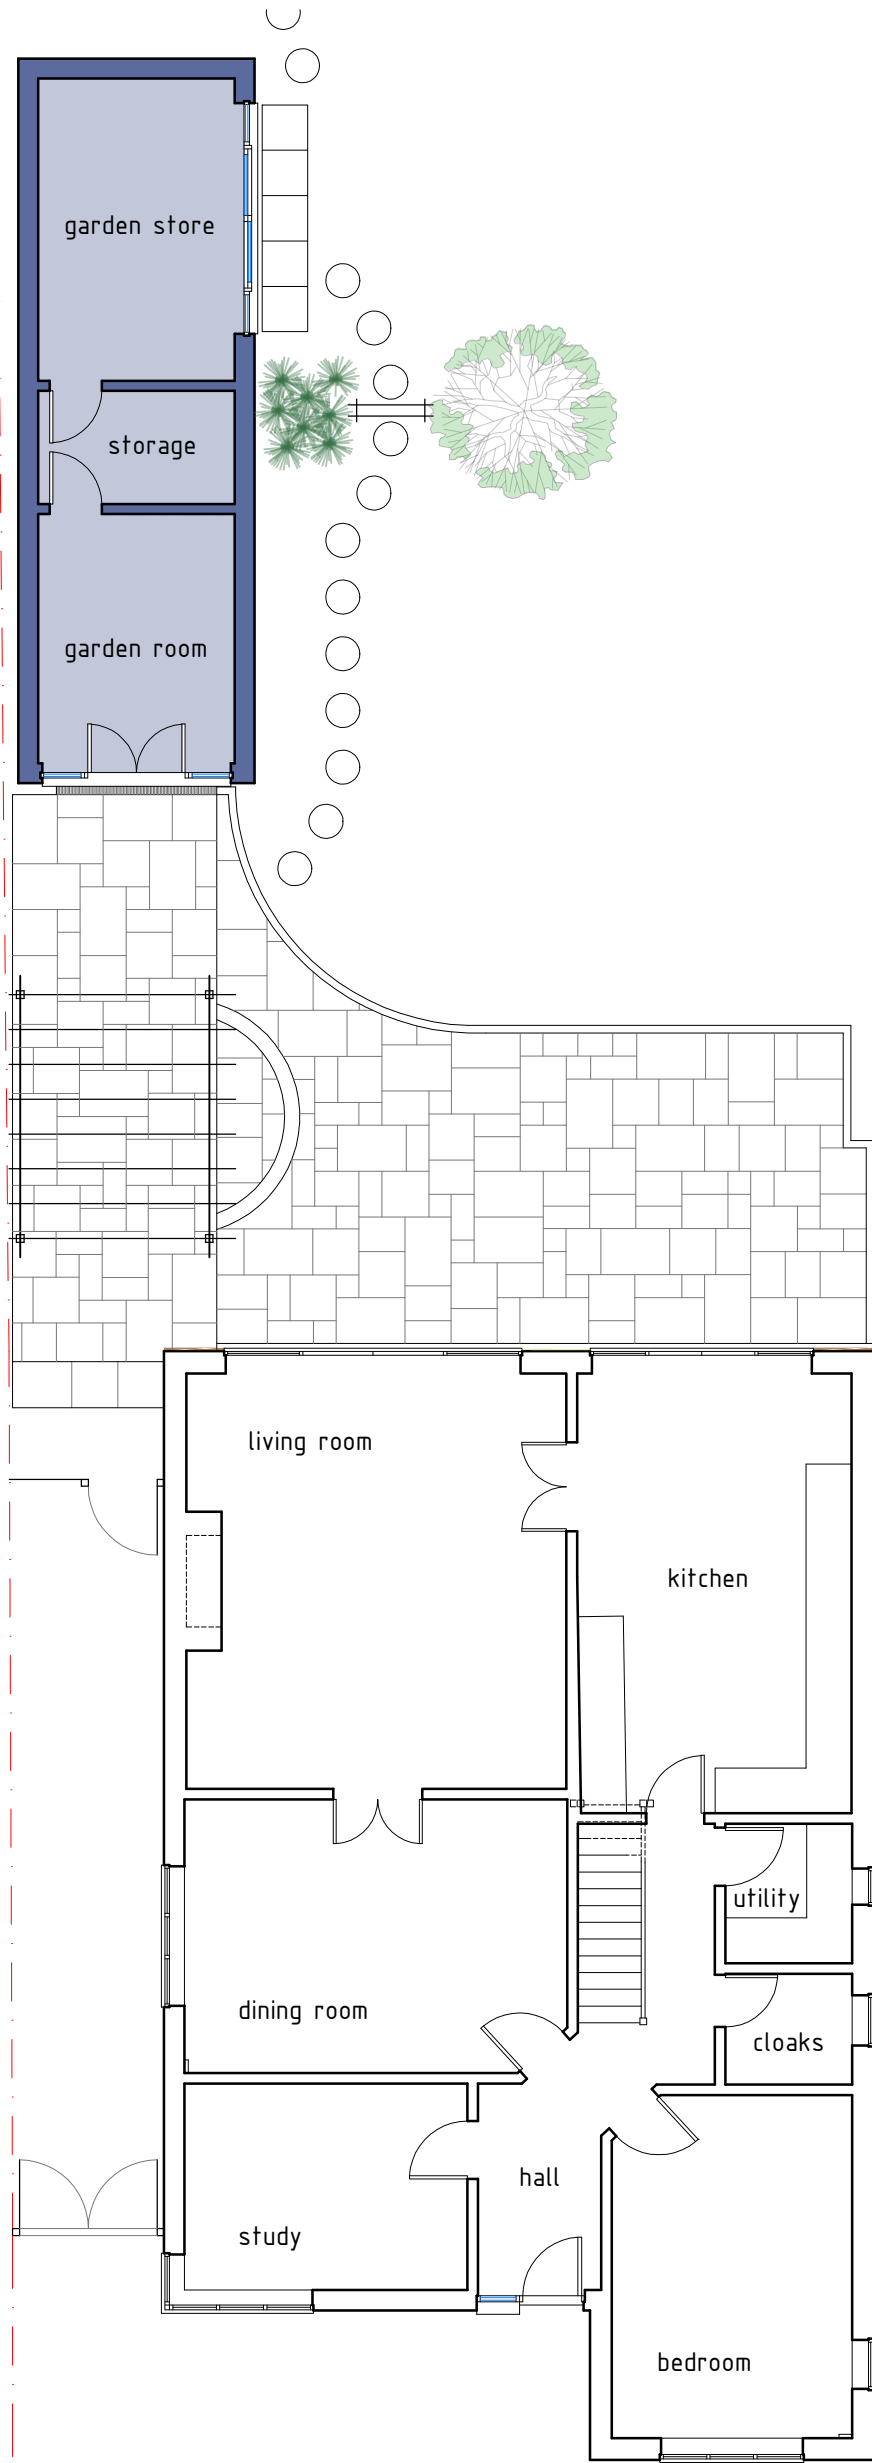


GROUND FLOOR PLAN

PROPOSED

 


PROPOSAL TO REPLACE FLAT ROOF WITH EXTENDED
PITCHED ROOF UP TO RIDGE & NEW GARDEN ROOM

24 HOBBS LANE, HEDGE END,
SOUTHAMPTON, HAMPSHIRE SO30 0GJ

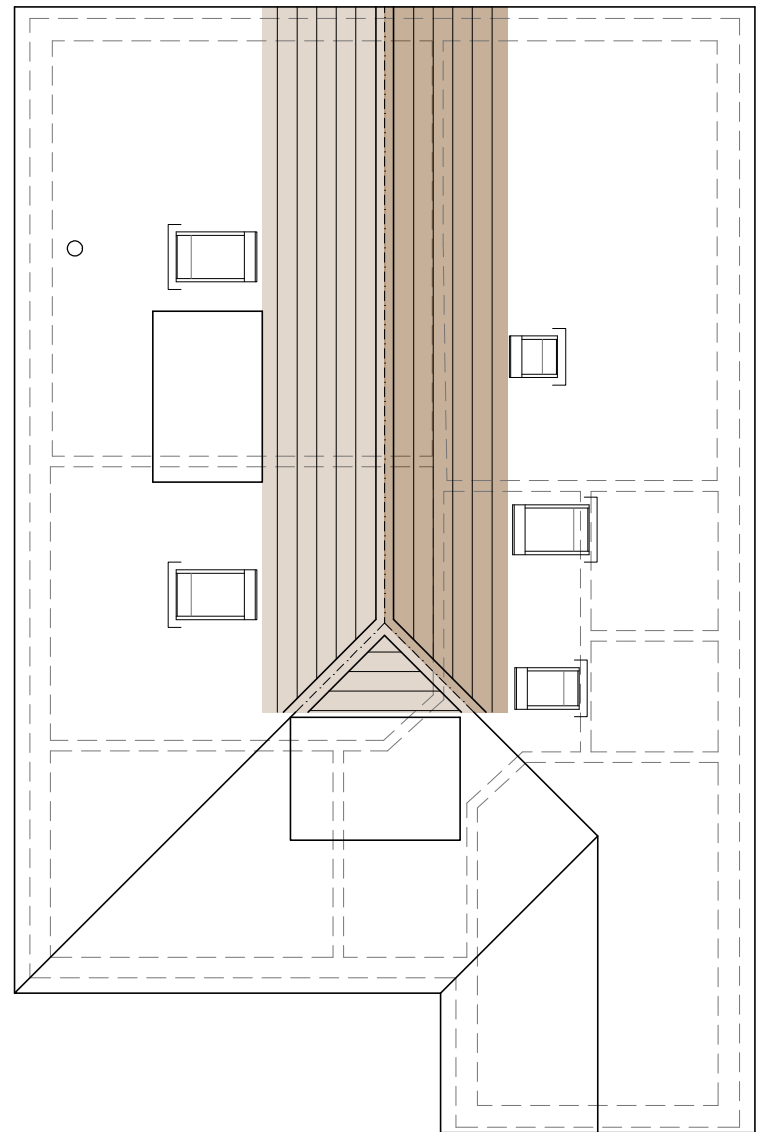

ROOF LAYOUT PLAN

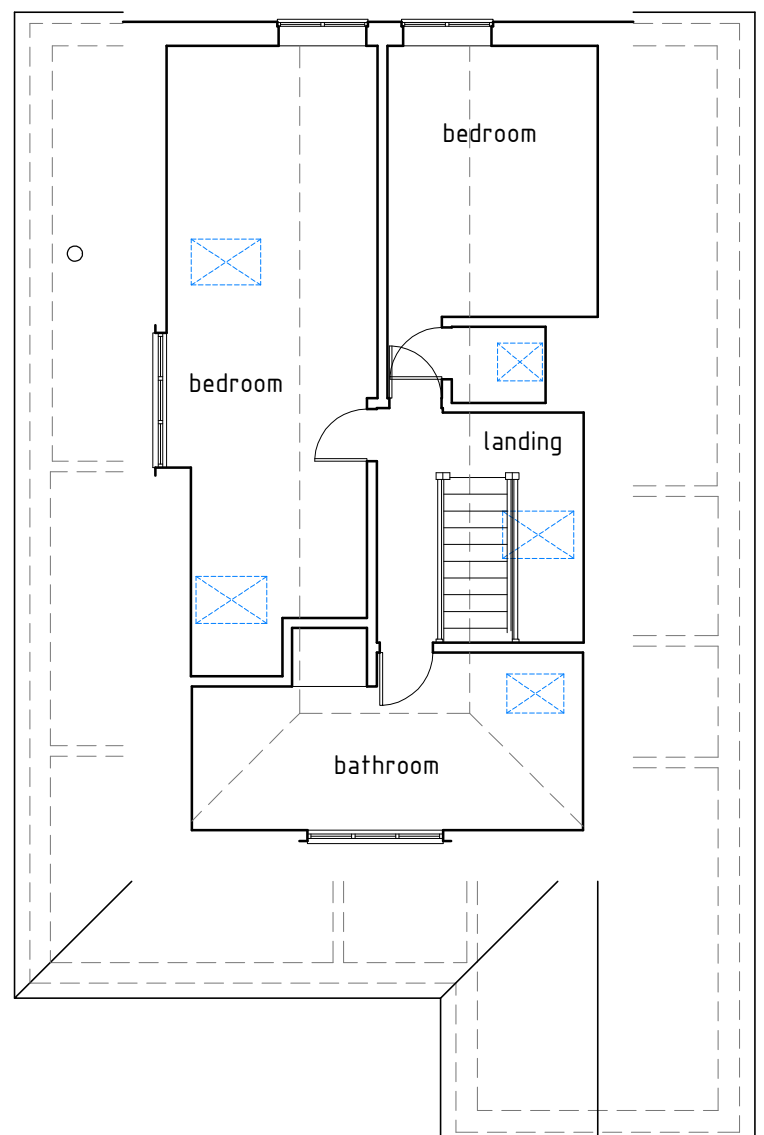

FIRST FLOOR PLAN

Project no: 240102
Date: 01/2024

Drawing no: 04
Scale: 1/100

GORDON@GDBTECHNICALARCHITECTURE.CO.UK
07875 108380

**GDB TECHNICAL
ARCHITECTURE**