

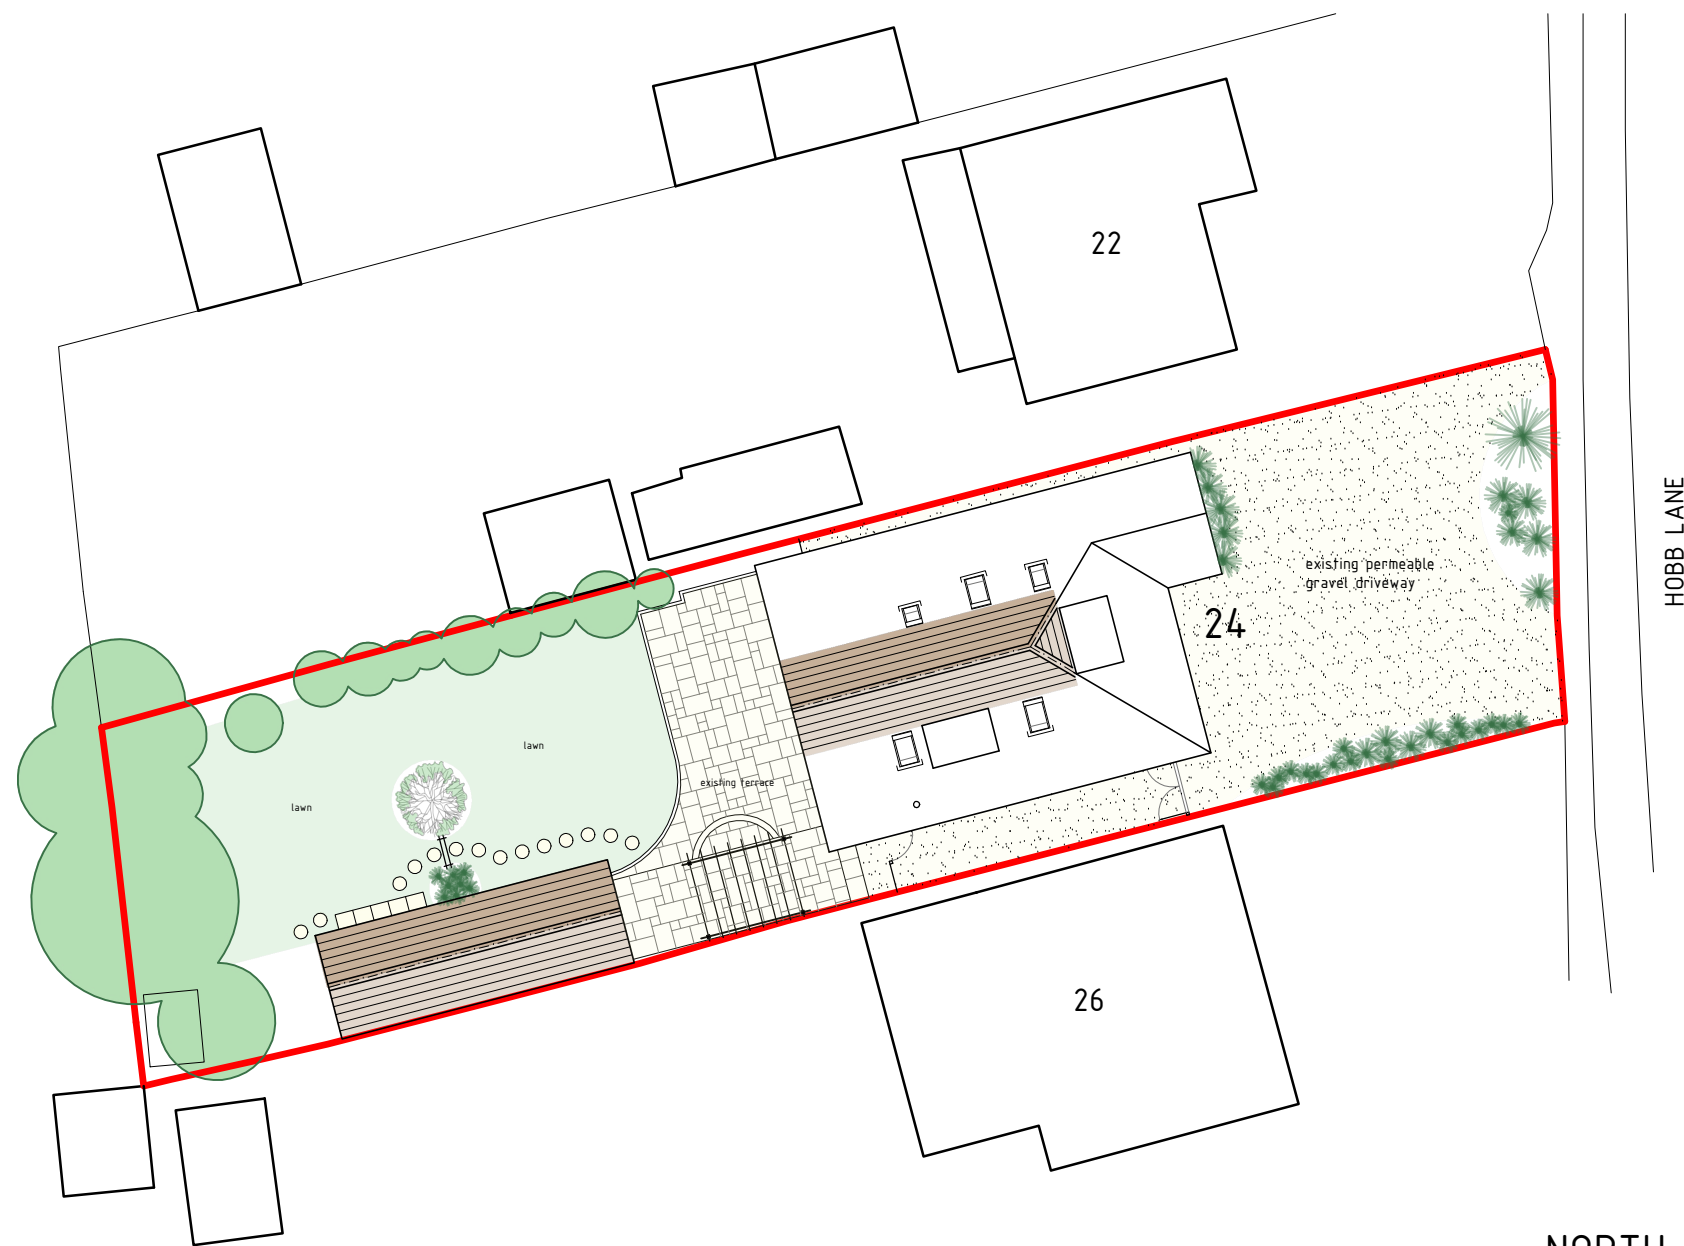


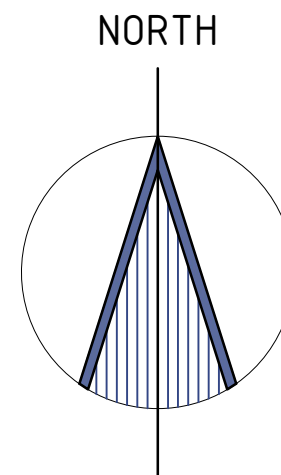


SITE PLAN
SHOWING ROOF LAYOUT PLAN

 

Ordnance Survey, (c) Crown Copyright 2024. All rights reserved. Licence number 100022432

LOCATION PLAN

 

Project no: 240102
Date: 01/2024

Drawing no: 01
Scale: 1/250 & 1/1250

GORDON@GDBTECHNICALARCHITECTURE.CO.UK
07875 108380

GDB TECHNICAL ARCHITECTURE

PROPOSAL TO REPLACE FLAT ROOF WITH EXTENDED PITCHED ROOF UP TO RIDGE & NEW GARDEN ROOM
24 HOBBS LANE, HEDGE END, SOUTHAMPTON, HAMPSHIRE SO30 0GJ