


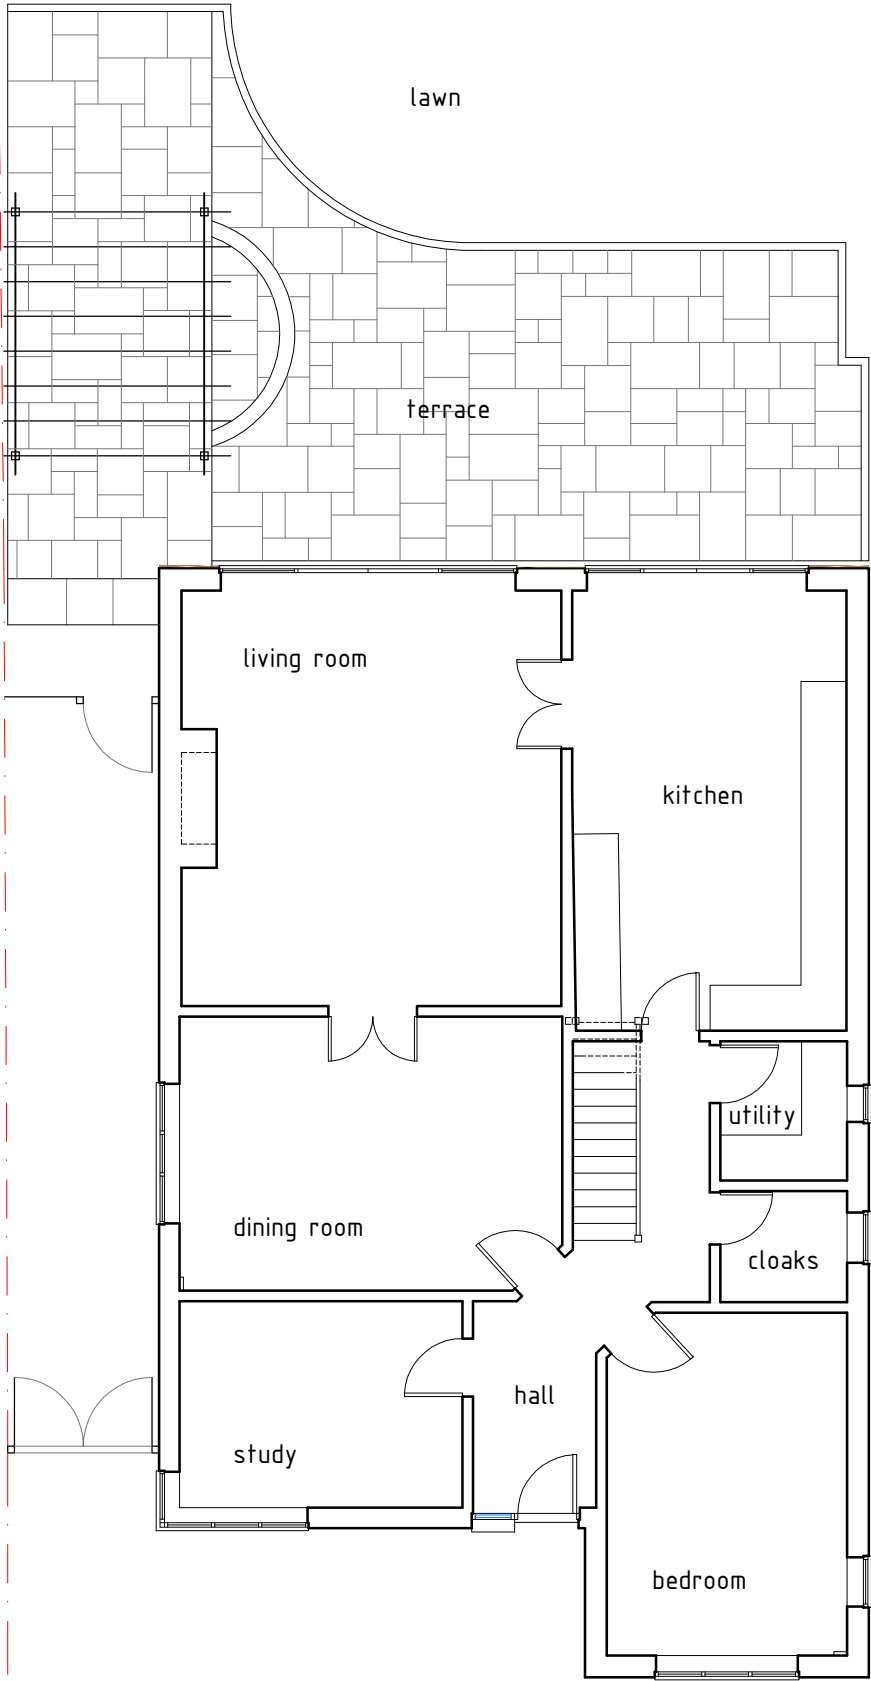


 

GROUND FLOOR PLAN

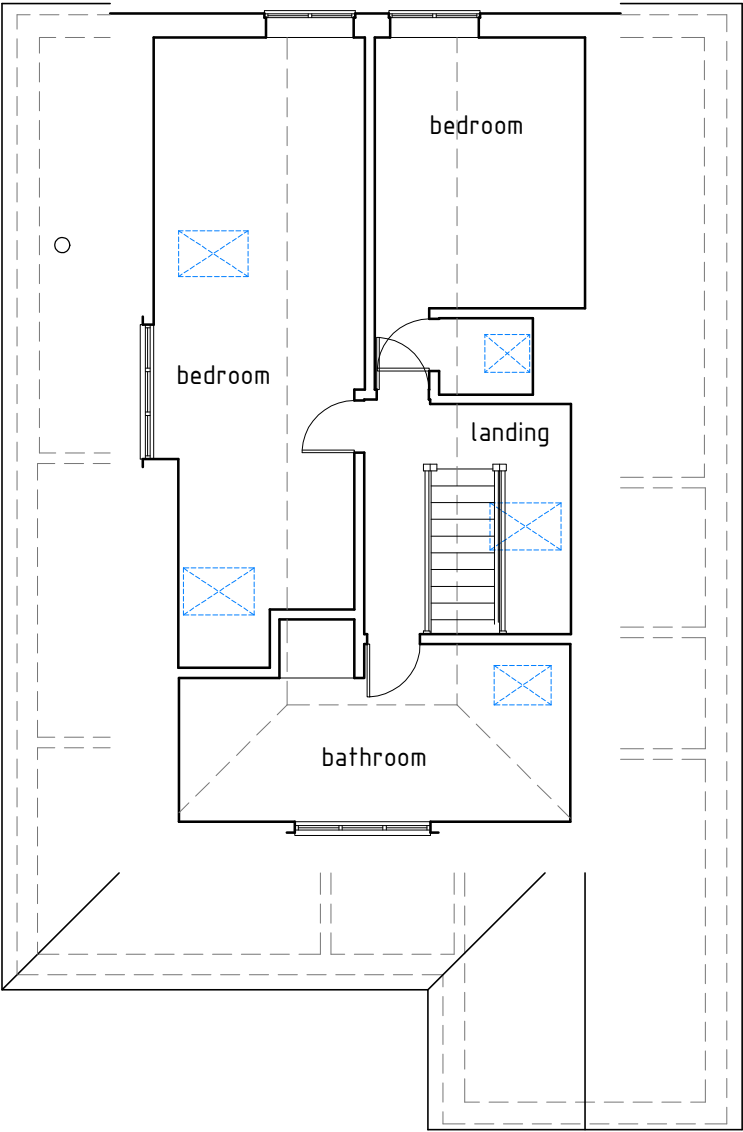

FIRST FLOOR PLAN

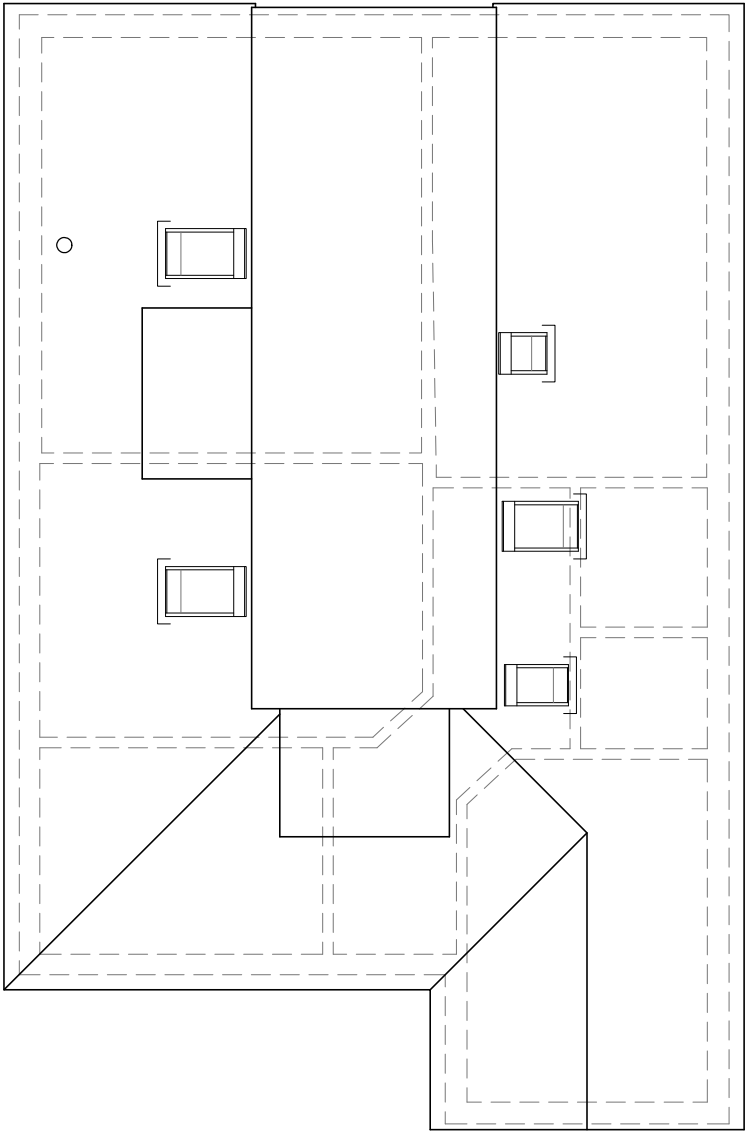

ROOF LAYOUT PLAN

Project no: 240102
Date: 01/2024

Drawing no: 02
Scale: 1/100

GORDON@GDBTECHNICALARCHITECTURE.CO.UK
07875 108380



PROPOSAL TO REPLACE FLAT ROOF WITH EXTENDED PITCHED ROOF UP TO RIDGE & NEW GARDEN ROOM
24 Hobb Lane, Hedge End, Southampton, Hampshire SO30 0GJ

