
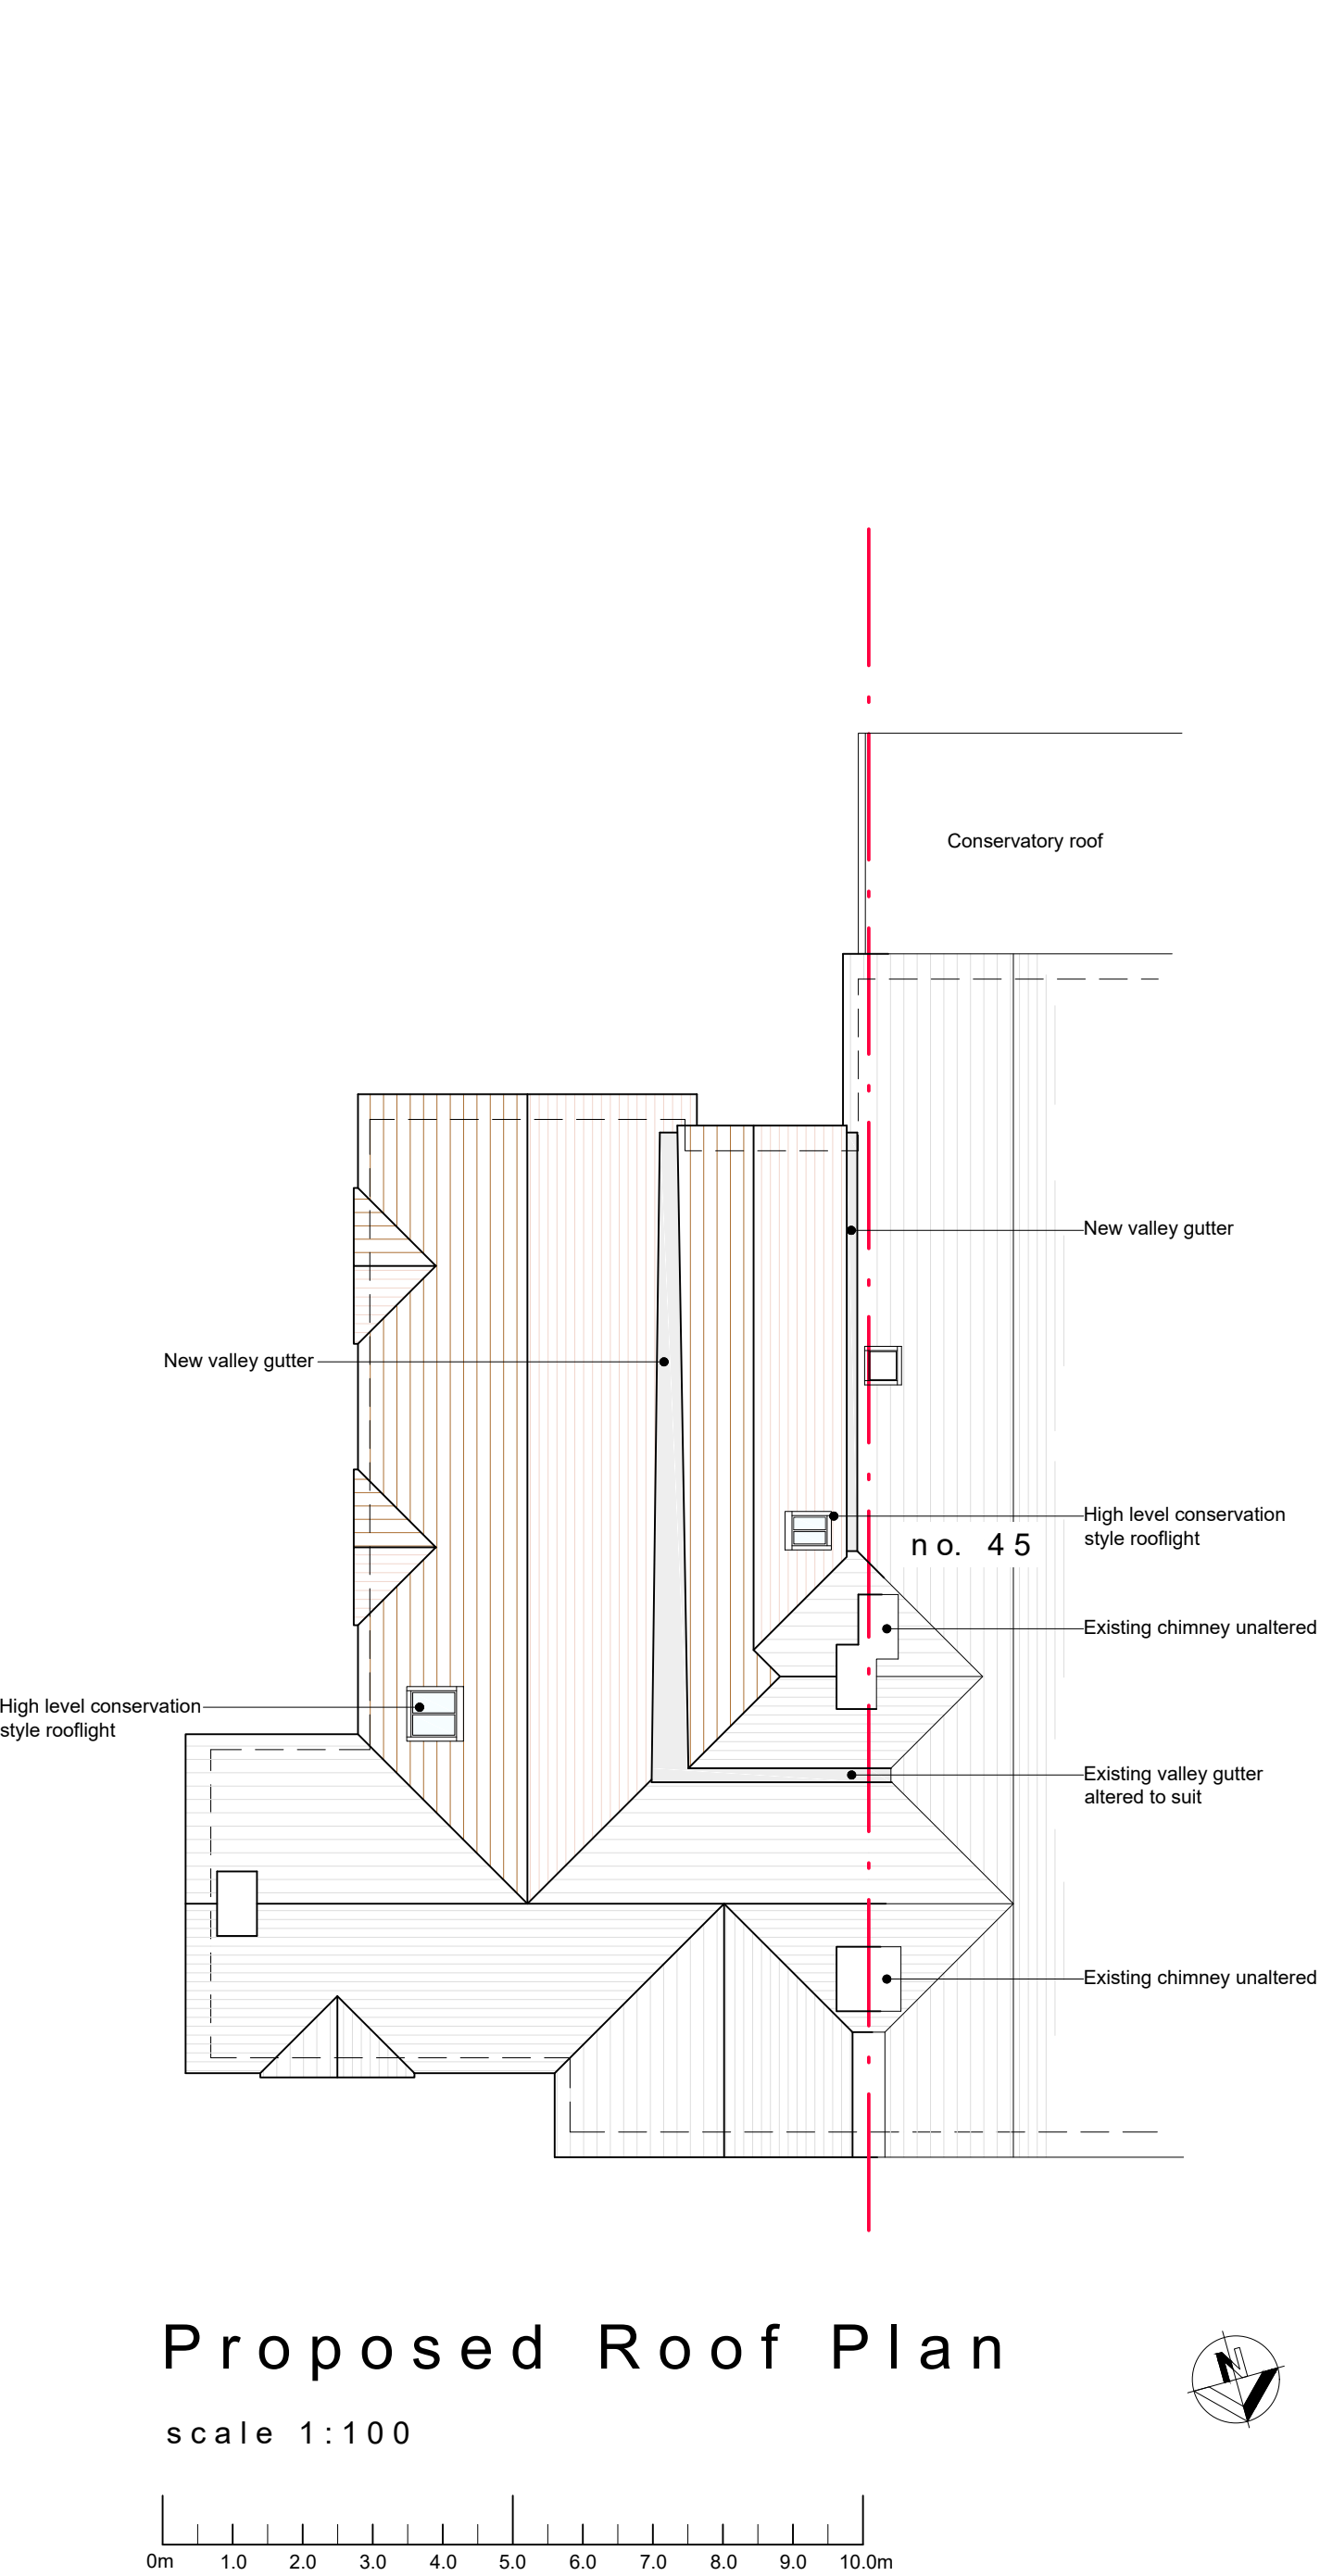
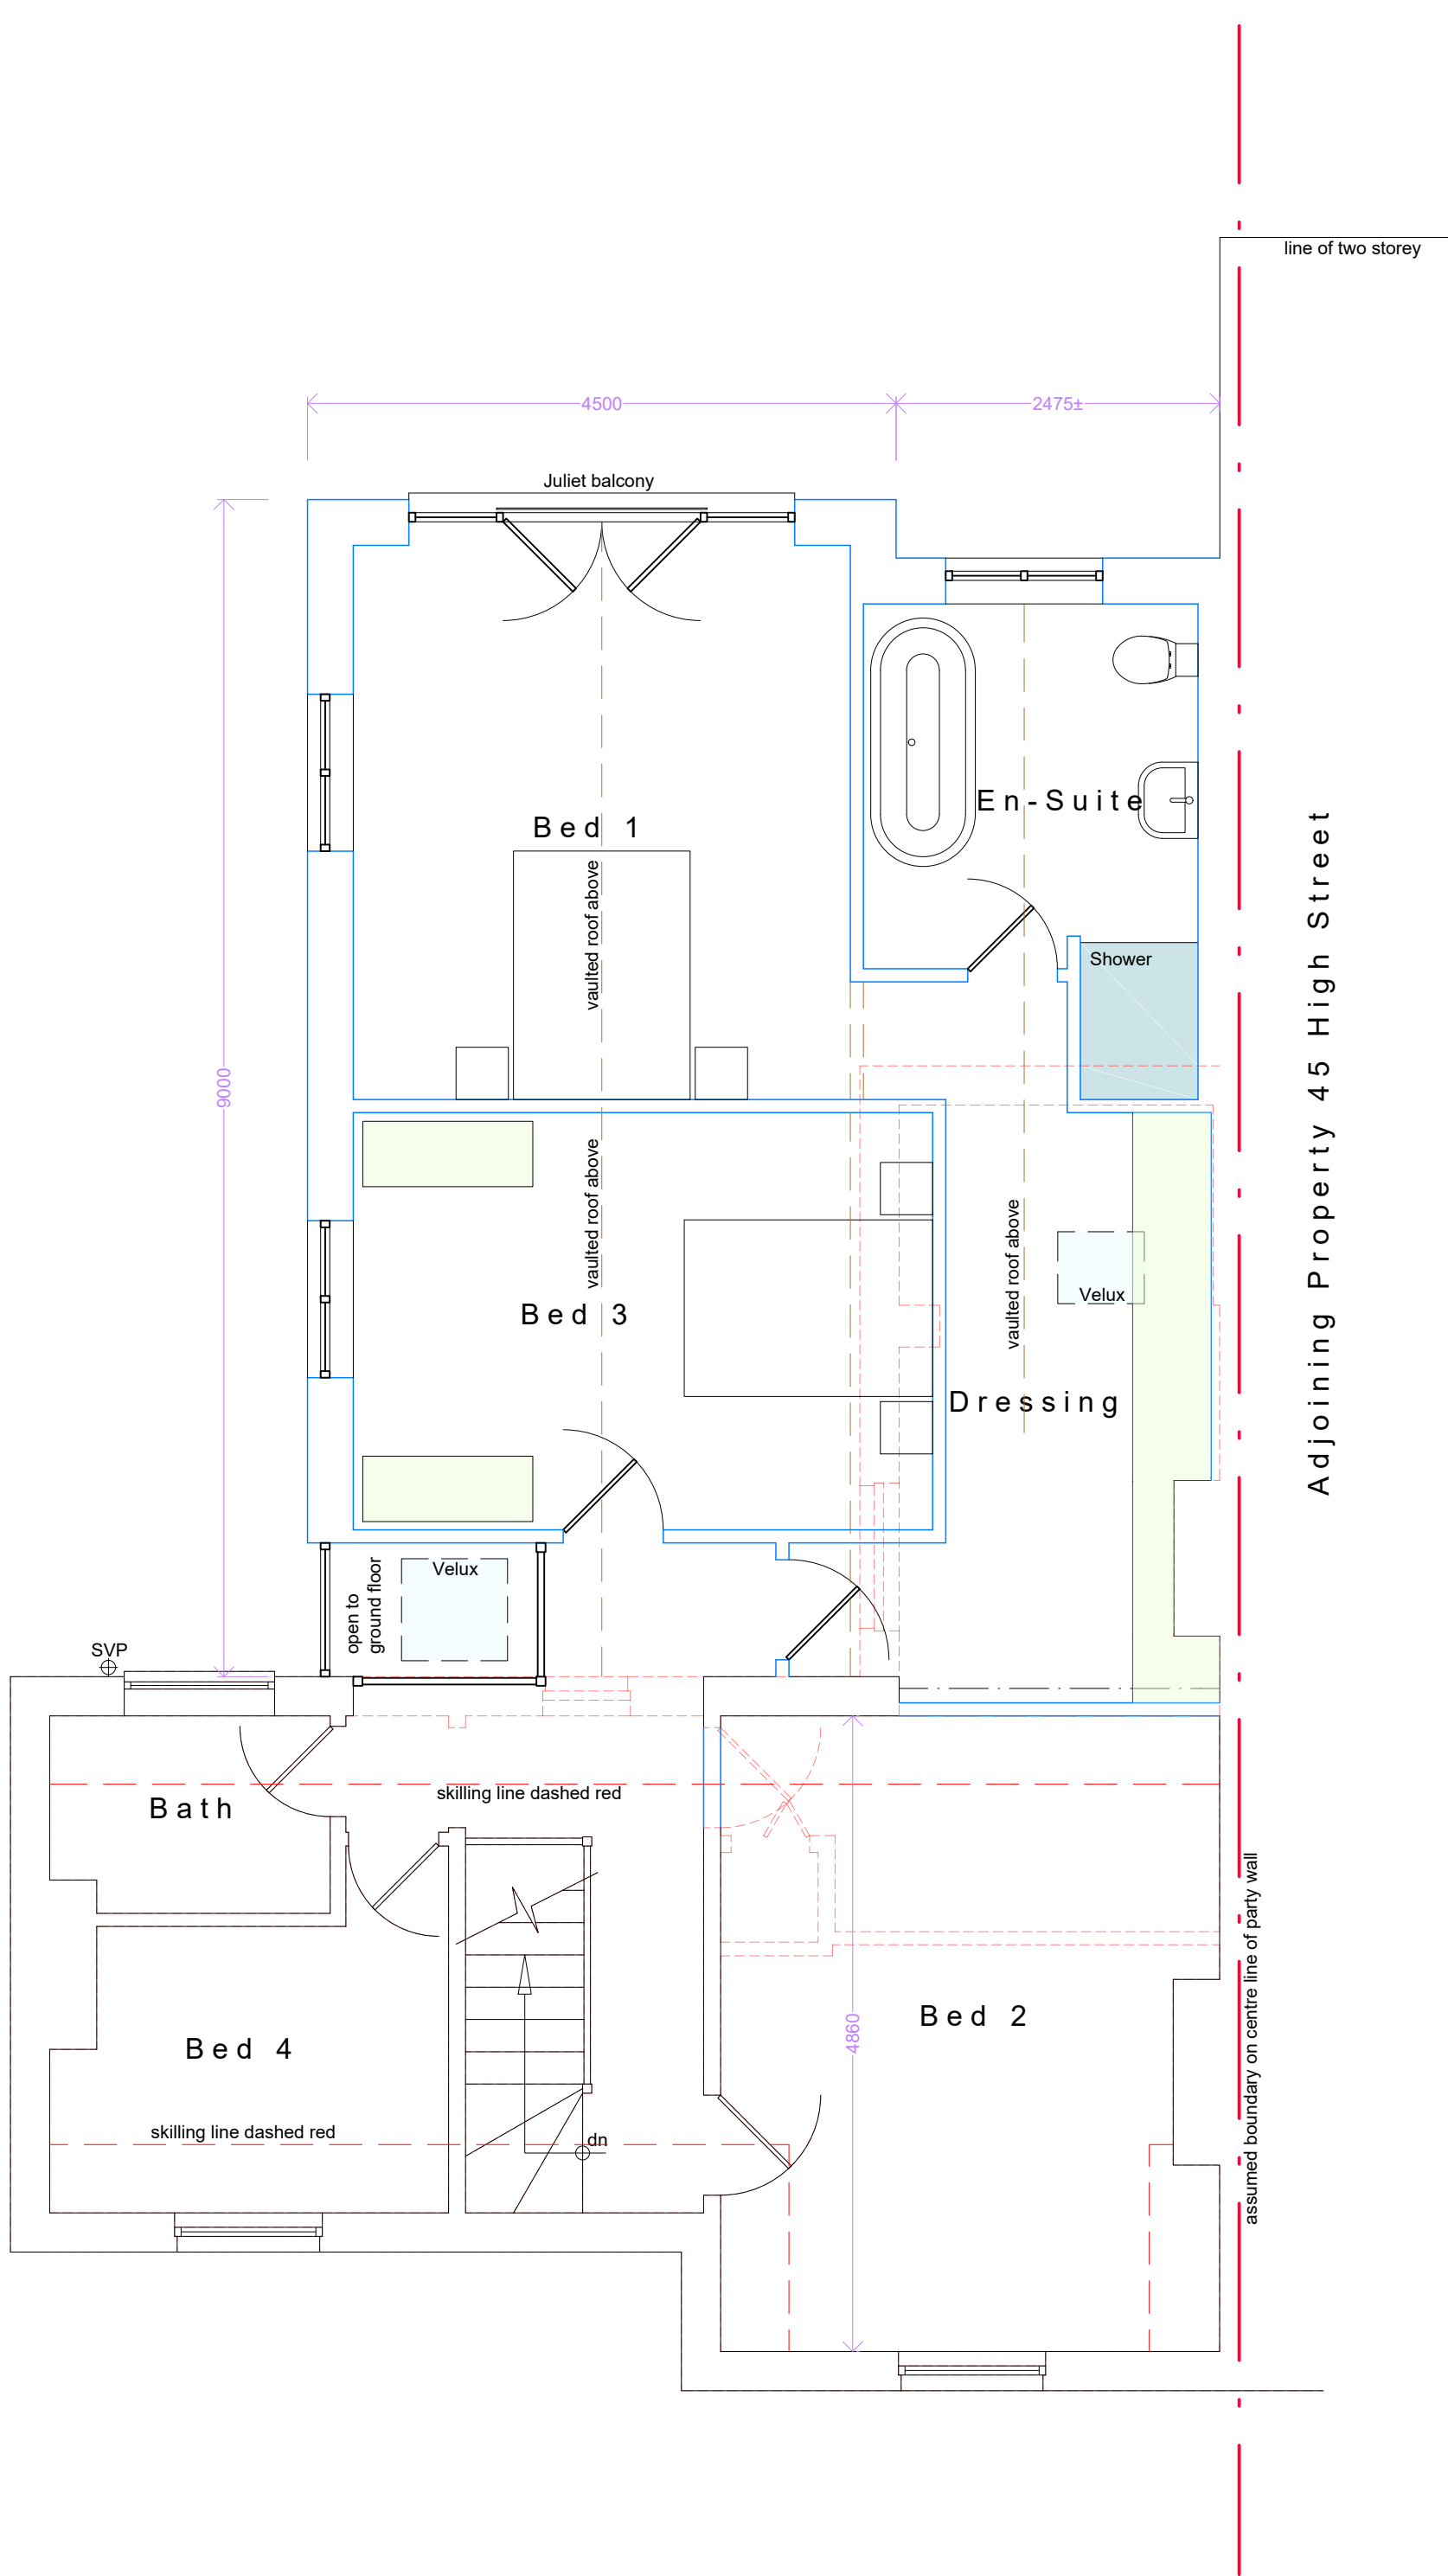
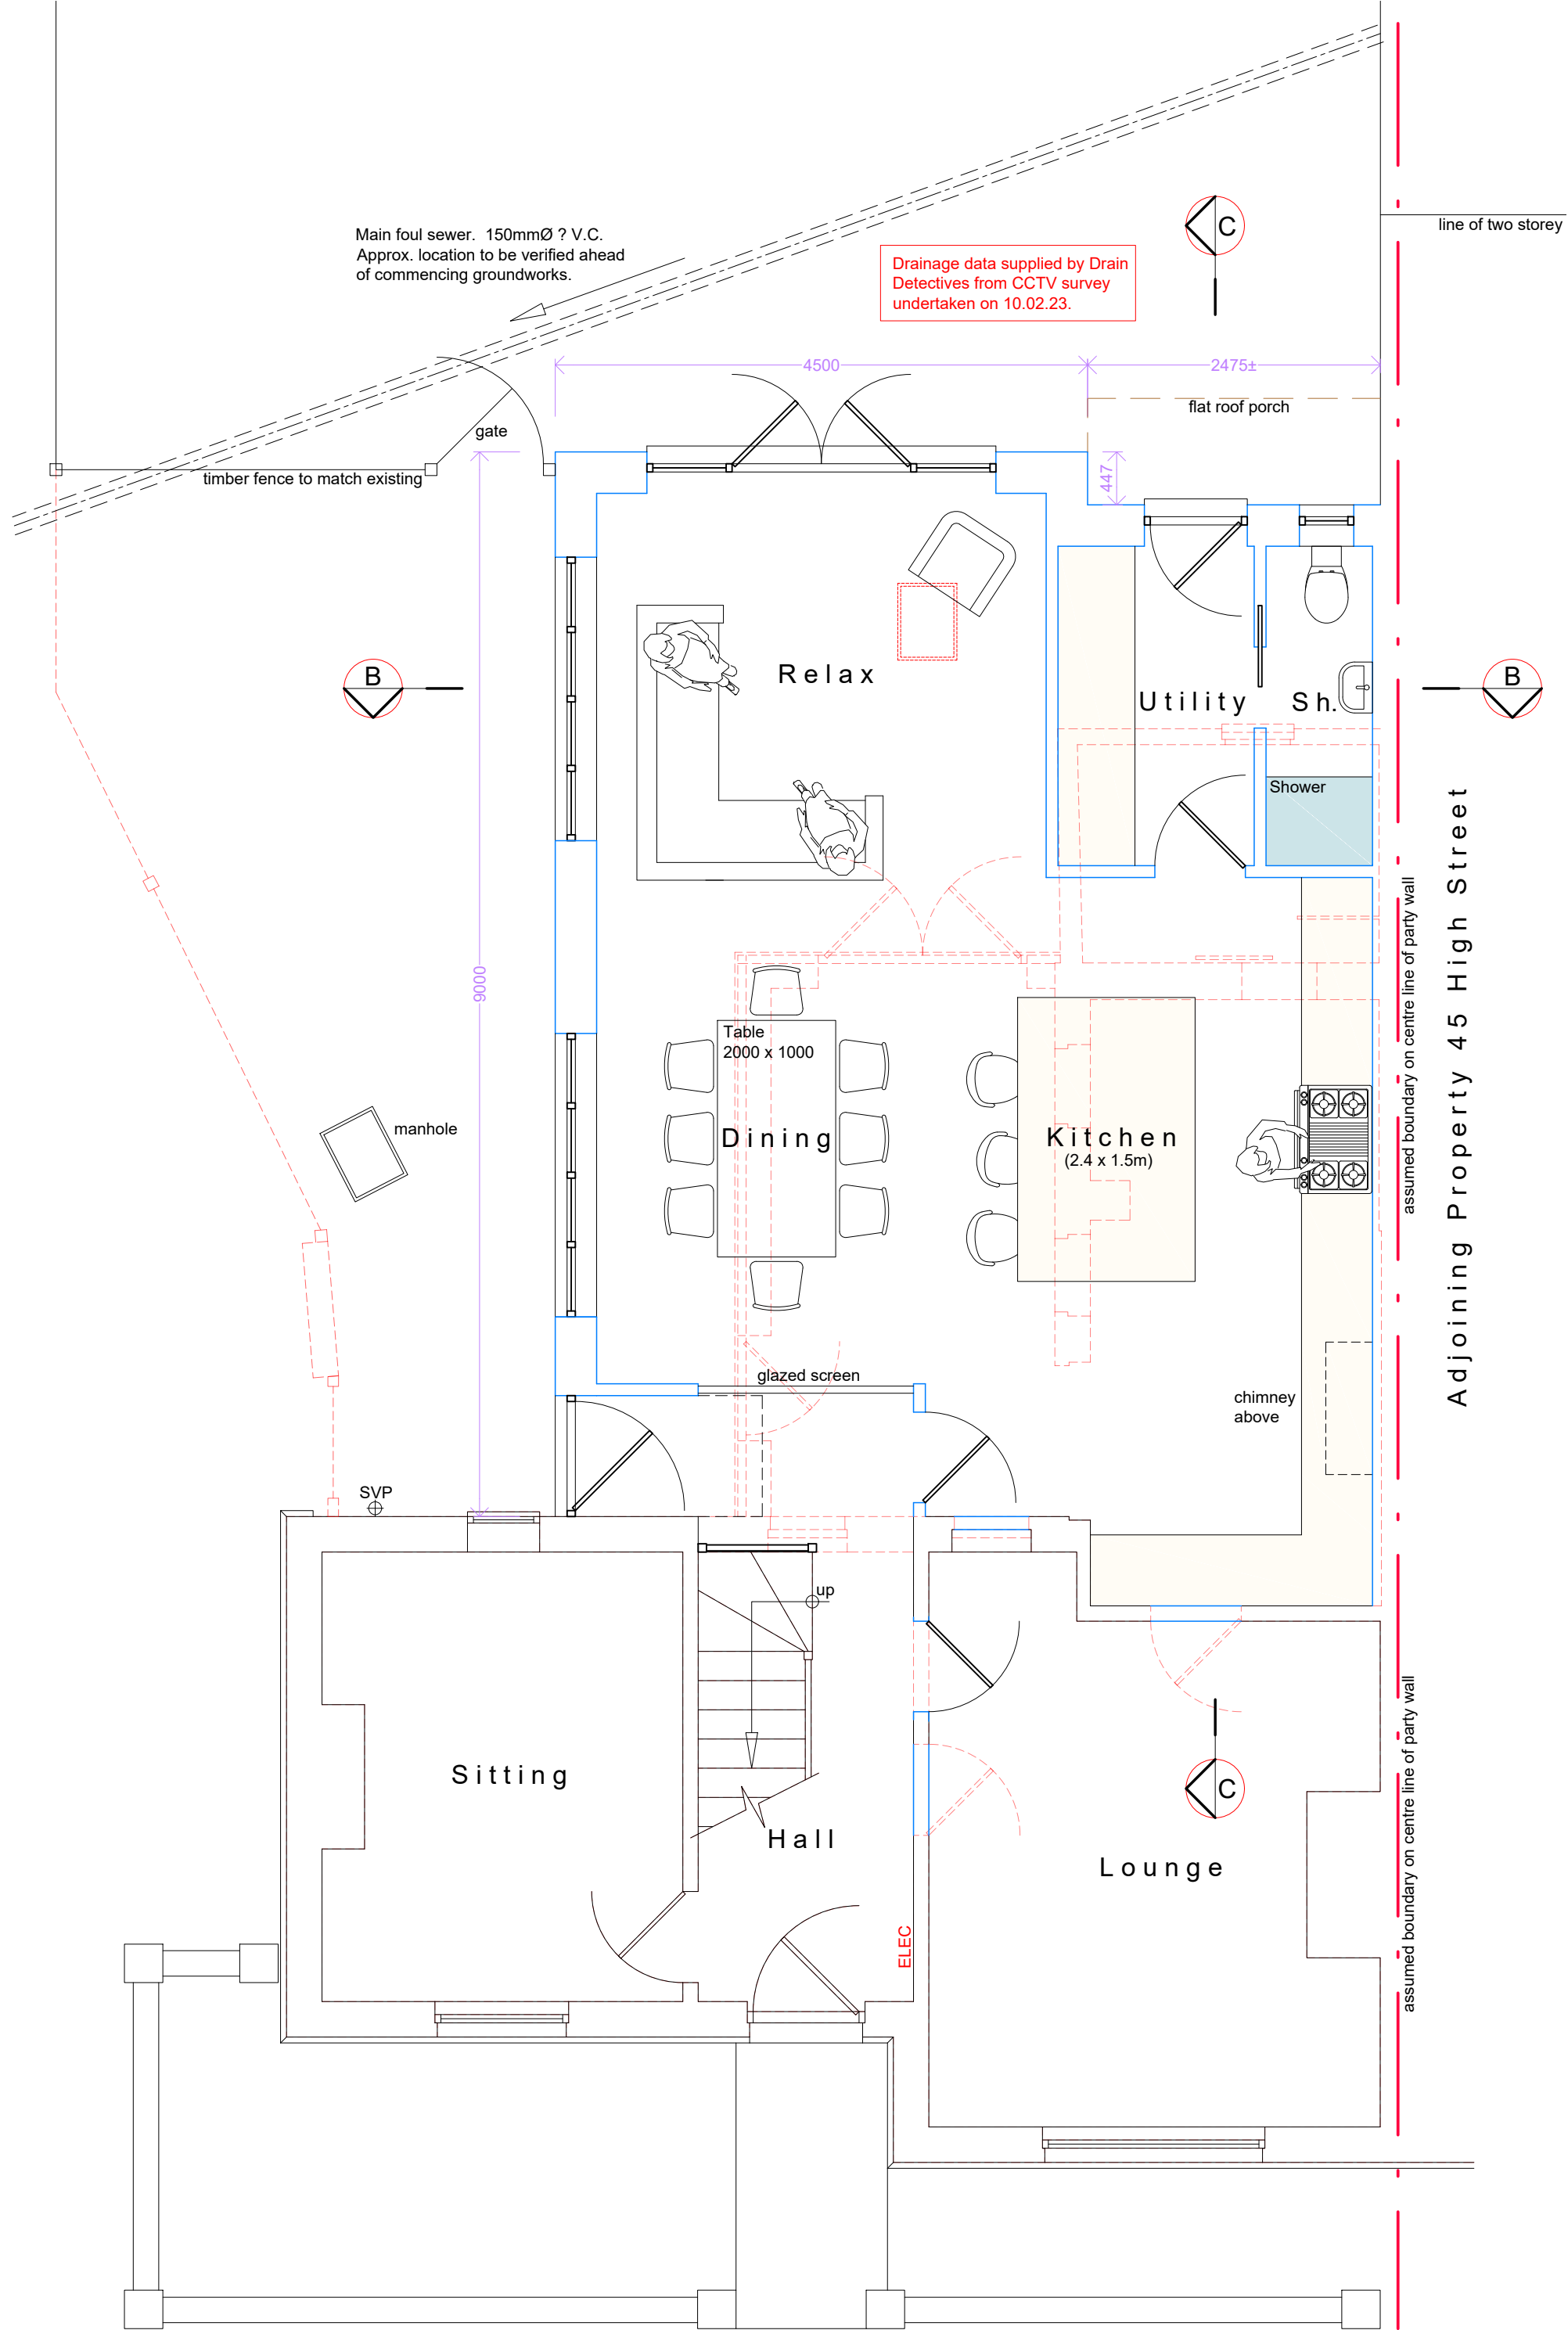
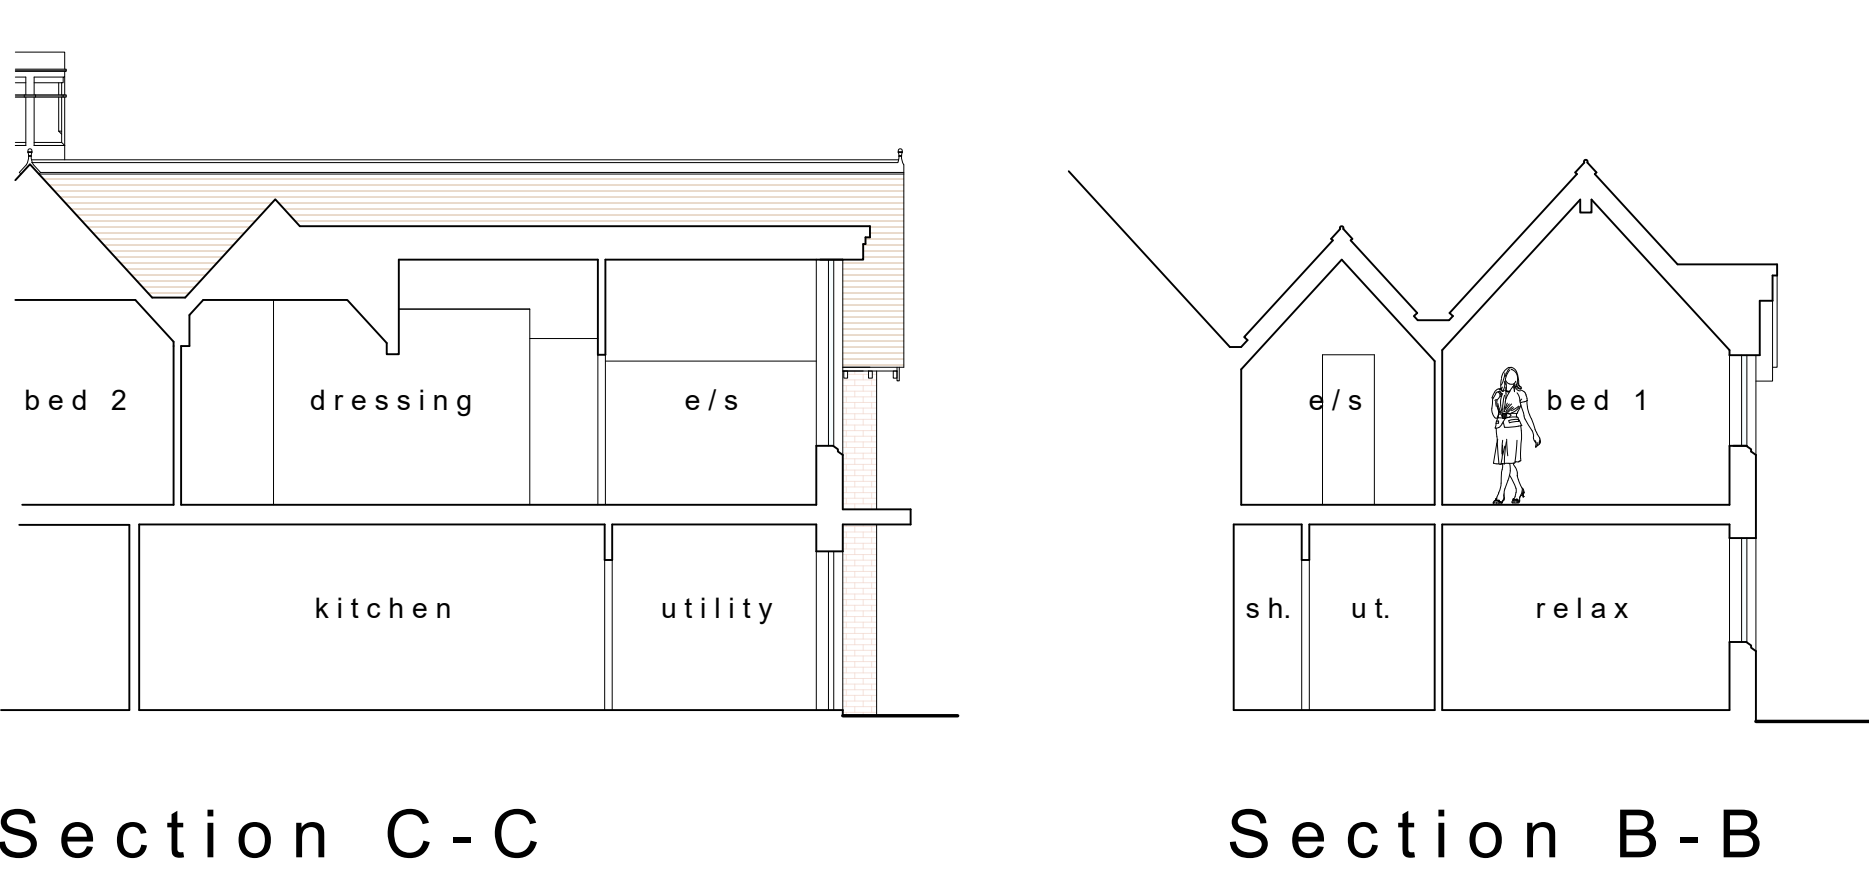


Proposed Elevations scale 1:100

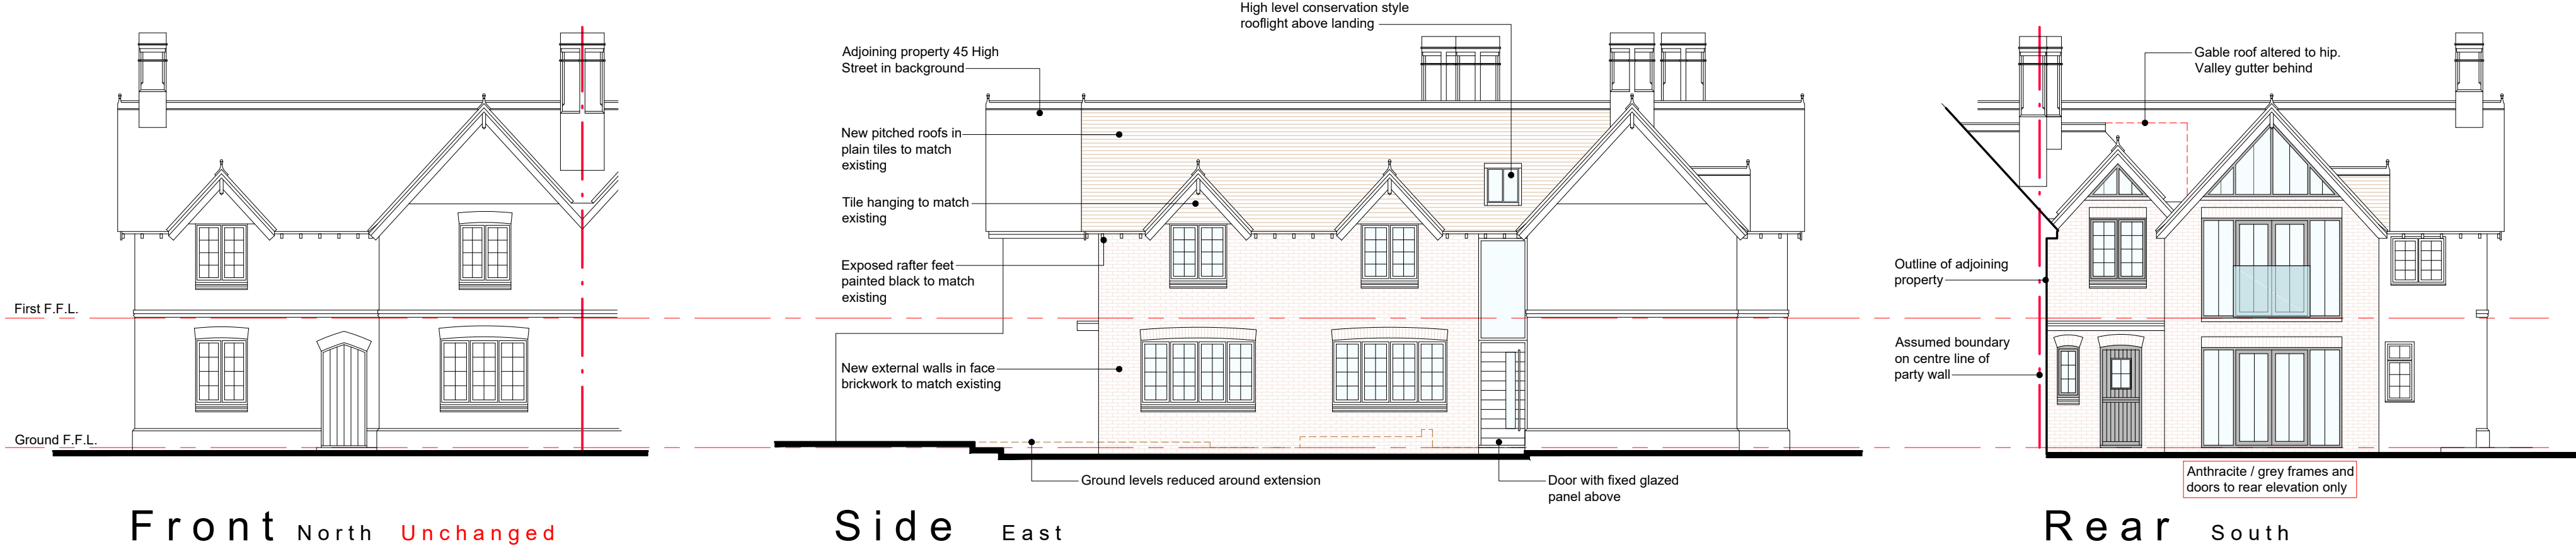

General Notes:
This drawing is the copyright of N & J Design Limited and may not be copied in whole or in part without prior permission.
It is the clients/developers responsibility to ensure all relevant approvals are in place and conditions satisfied prior to commencement of works, including, but not limited to:
The Party Wall etc Act 1996
Local Authority Planning Consent
Highways (Road opening permit)
Local Water Authority
Building Regulations (Local Authority, NHBC etc)
Environment Agency

- F 05.02.24 Prepared for NMA application:
Flue removed, rear glazing frames in grey
E 17.11.23 Prepared for NMA application:
Flue added, rear glazing frames in grey
D 23.03.23 Foul sewer added
C 29.11.22 South elevation altered to reduced glazing at suggestion of planners
B 26.09.22 Prepared for planning application
A 08.09.22 Minor amendments following meeting with client

Rev: Date: Description:

Status:

N.M.A.

Title:

Proposed:
Plans & Elevations

Project:

43 High Street
Botley
Southampton
SO30 2EA



N & J Design Ltd
7 Hedley Gardens
Hedge End
Southampton
SO30 2WT
t: 07840 404620 www.nandjdesign.co.uk

Drawn: N. Keatley Date: 18.08.22
Checked: Date:
Scale: 1:50 1:100 Revision: F
Drawing no:
2022.03.01/02