




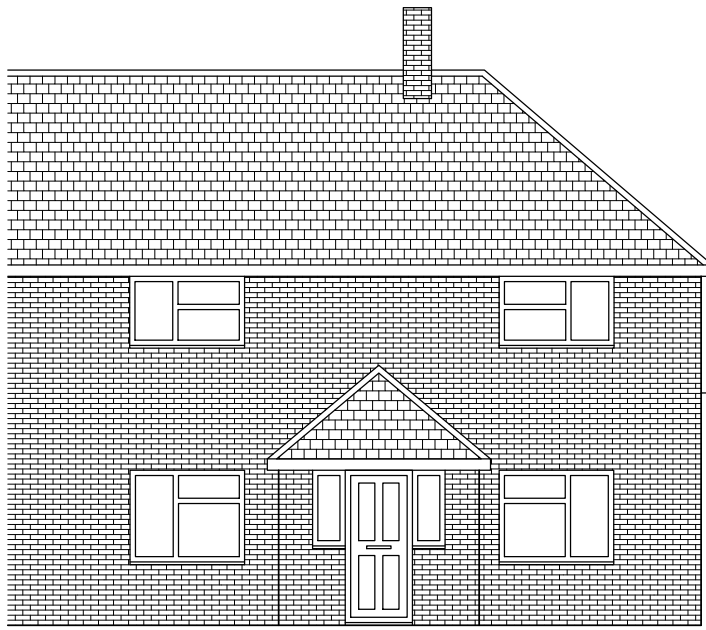


Existing West Elevation

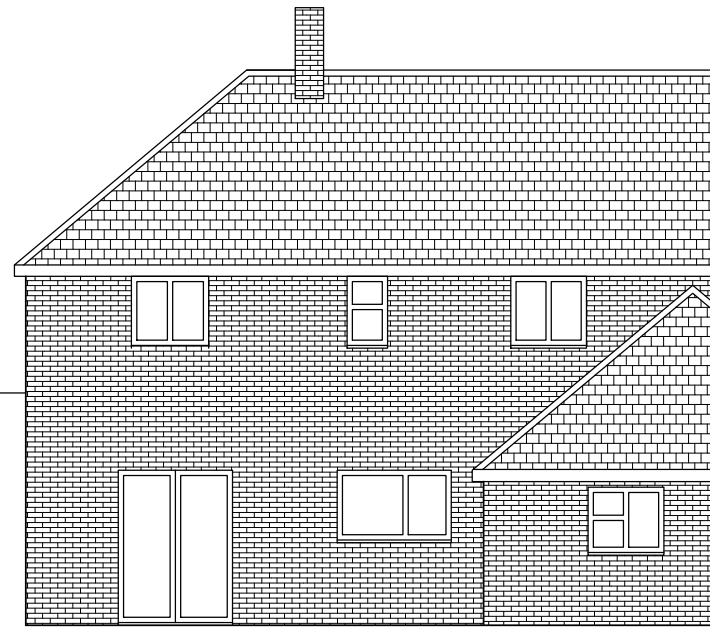


Existing East Elevation

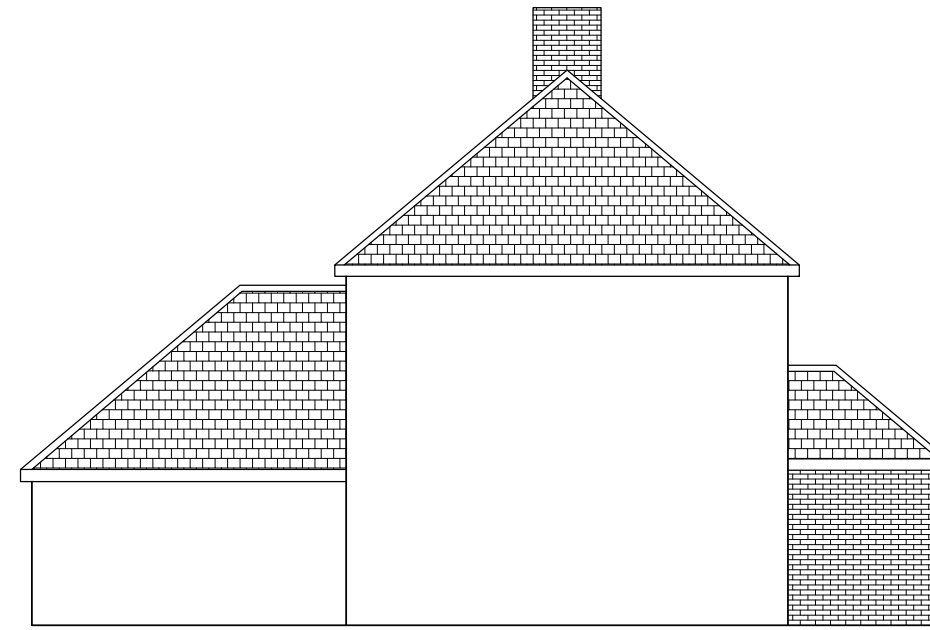


Existing North Elevation

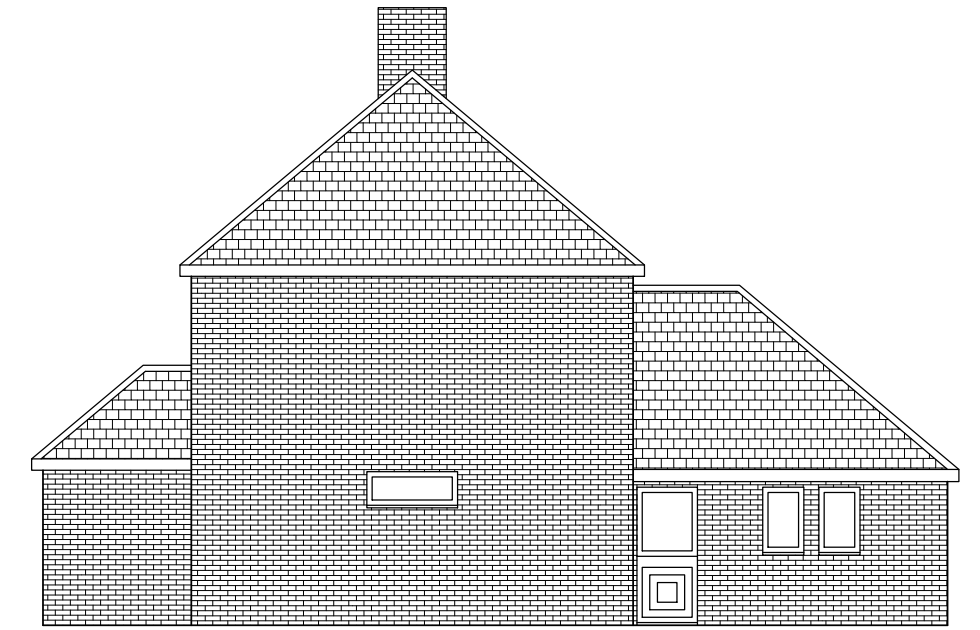


Existing South Elevation

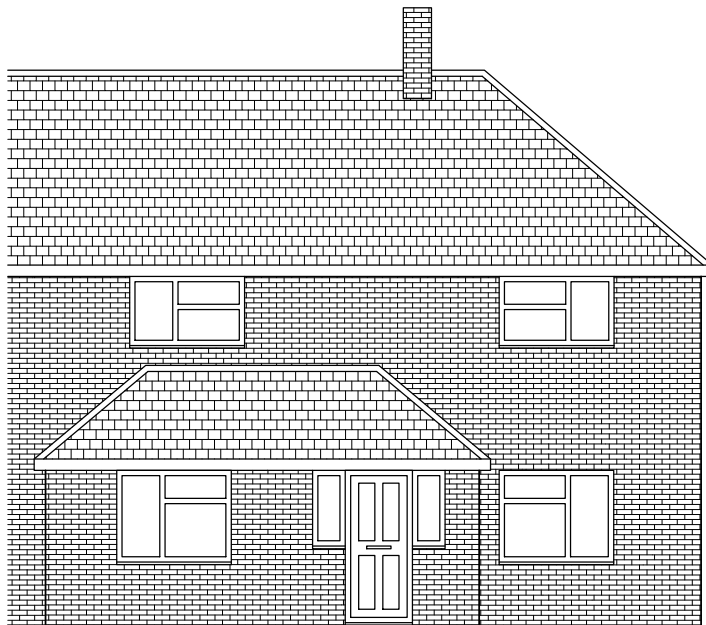


Proposed West Elevation

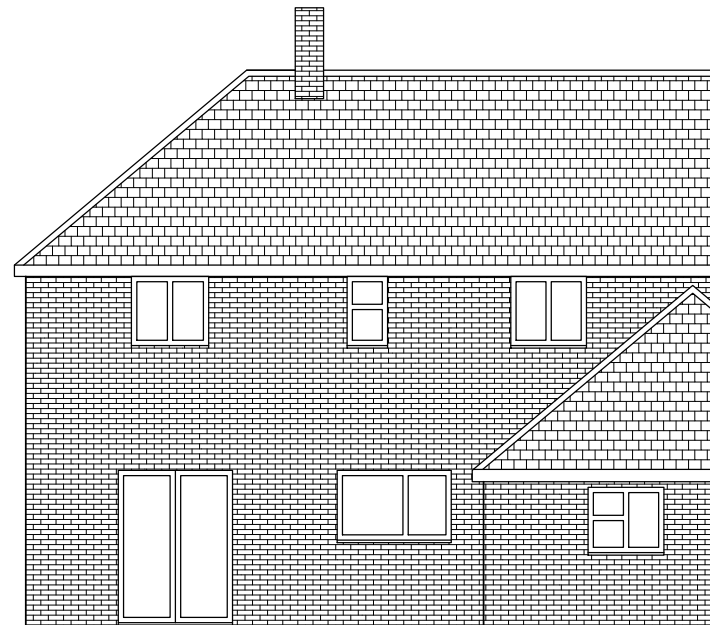


Proposed East Elevation

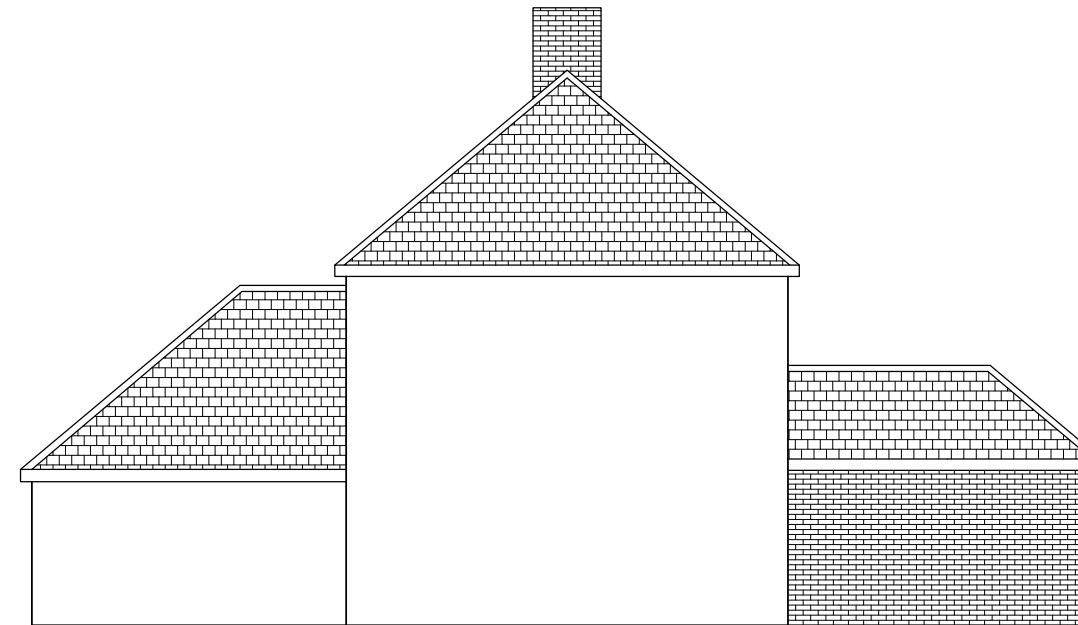


Proposed North Elevation

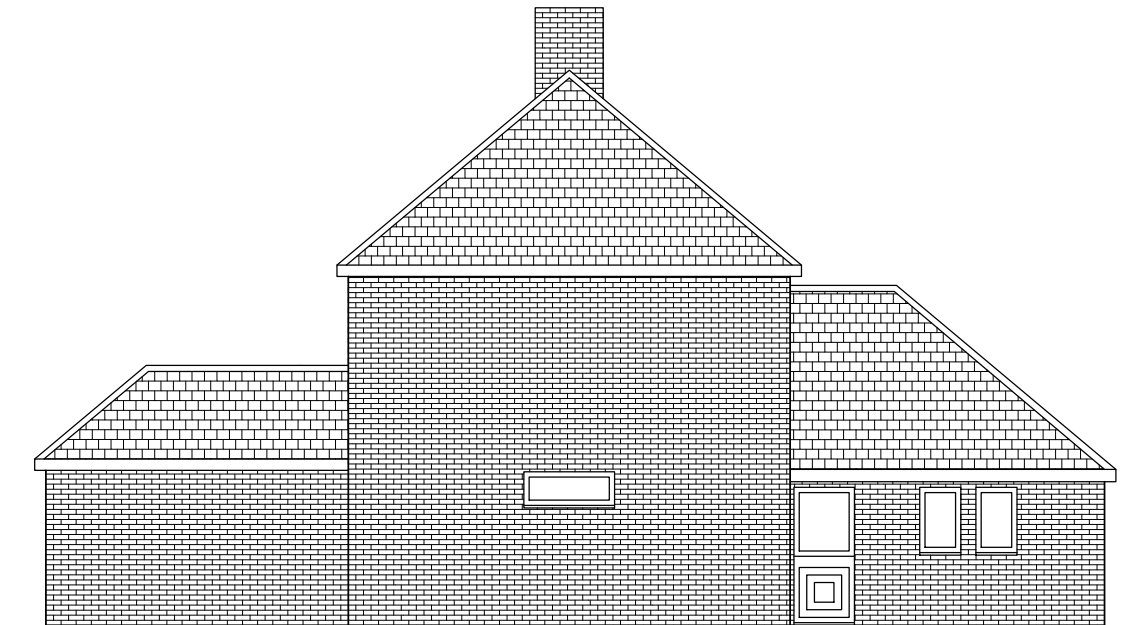

Proposed South Elevation

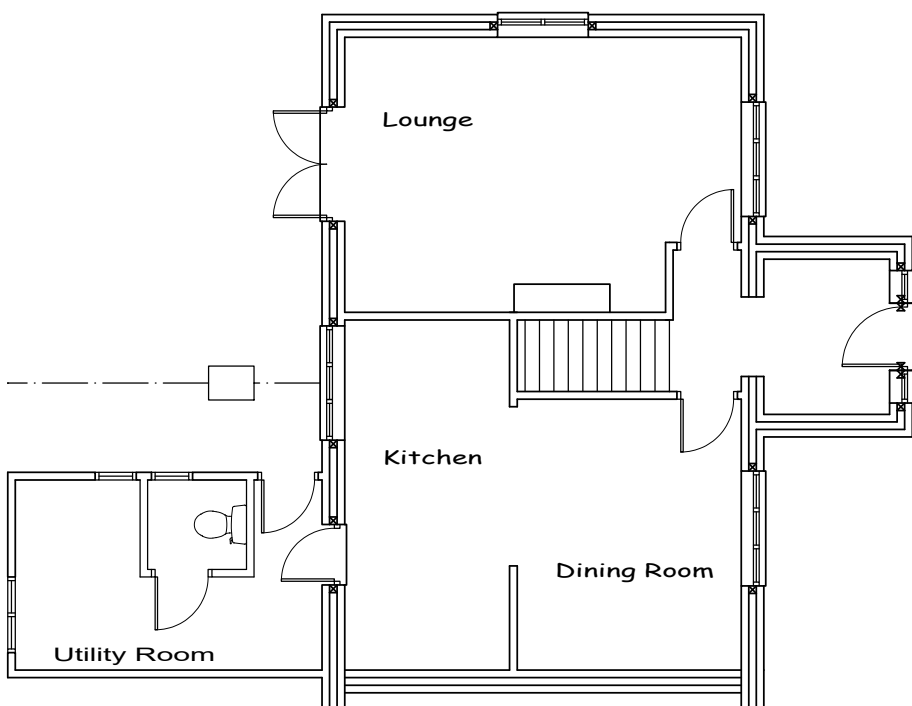


Existing Ground Floor

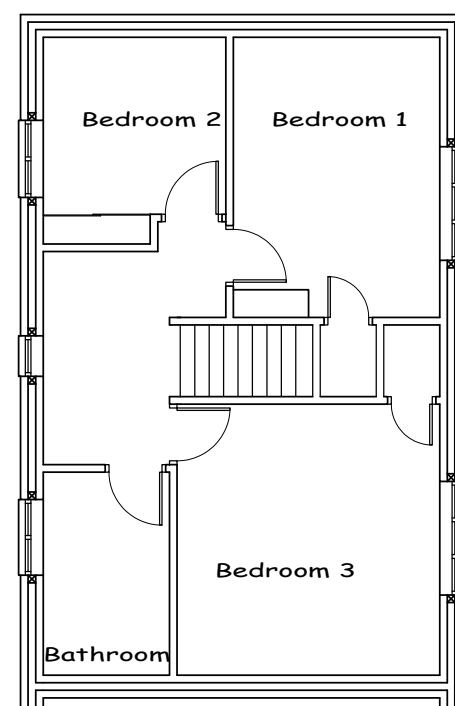


Existing First Floor

Scale 1:100

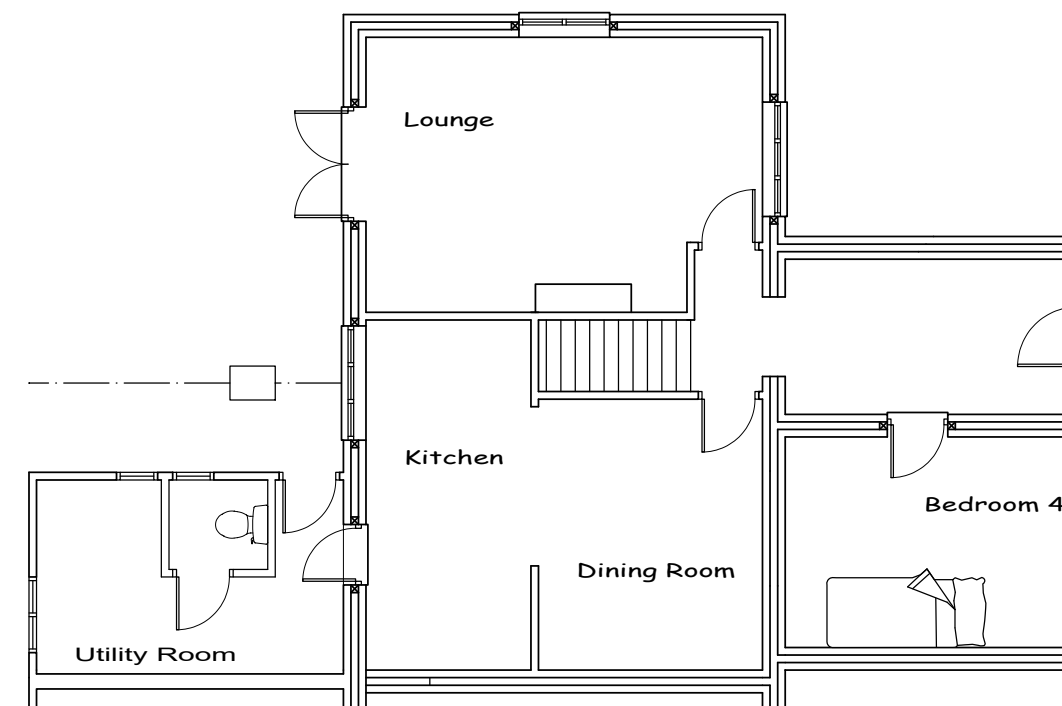

Proposed Ground Floor

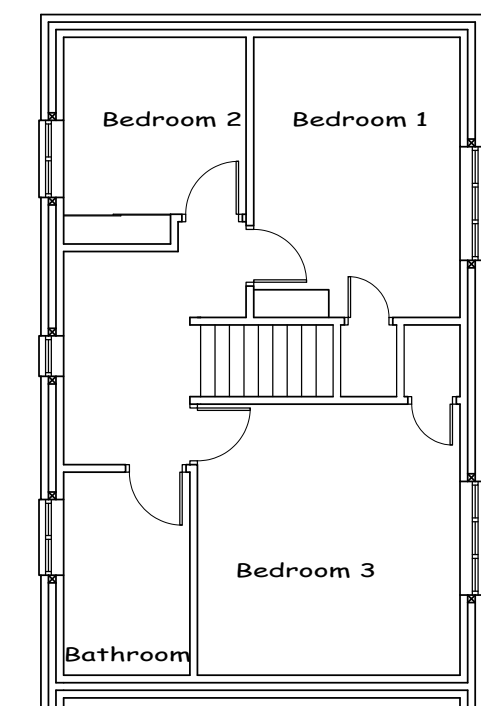

Proposed First Floor

7th January 2024
Drawings produced for:

Home Address: Twoways Church Hill
West End Southampton
Hampshire SO30 3LJ

Site Address: Twoways Church Hill
West End Southampton
Hampshire SO30 3LJ

This drawing is the copyright of R & G Design and may not be copied, altered or reproduced in anyway without written authorization. Do not scale from this drawing. Drawing for planning purposes only all dimensions to be checked on site prior to the commencement of any work.

R & G DESIGN

R & G Design
San Remo
Little Bull Lane,
Waltham Chase,
SO32 2LT

randgdesign@hotmail.co.uk
Phone George on 07597116637

A2

Drawing Number

GEAR 396.2

Drawing Scales

Scale 1:100
Scale 1:50
Scale 1:20

1. Metre
1. Metre
1. Metre

 **R&G Design**
ARCHITECTURAL SERVICES