




IF IN DOUBT - ASK

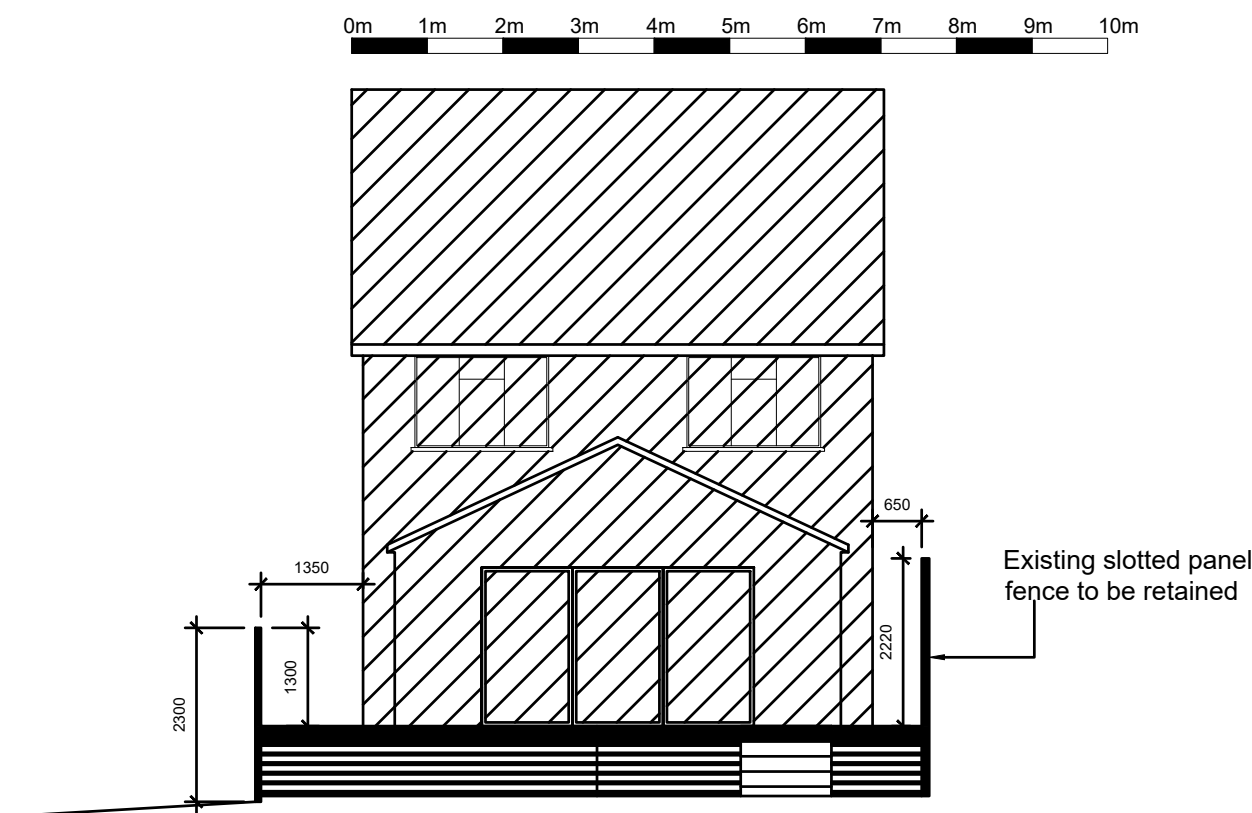


Existing West Elevation @ 1:100

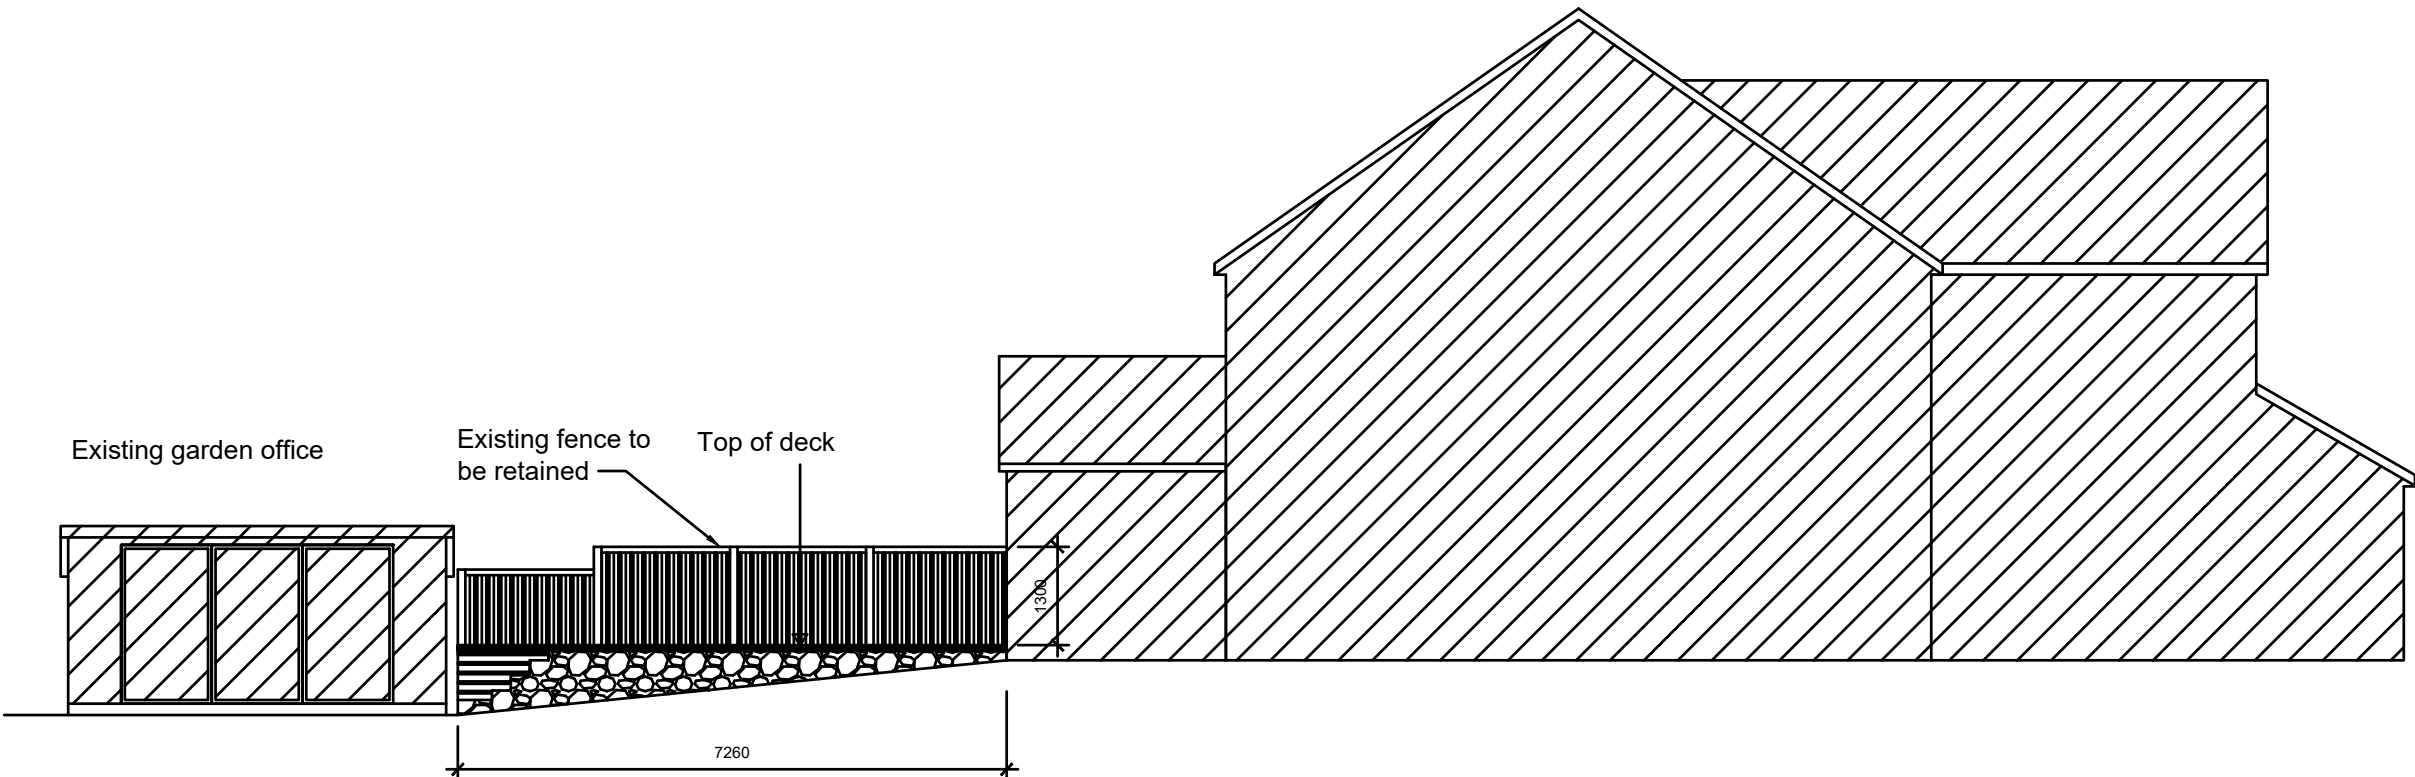


Existing North Elevation @ 1:100

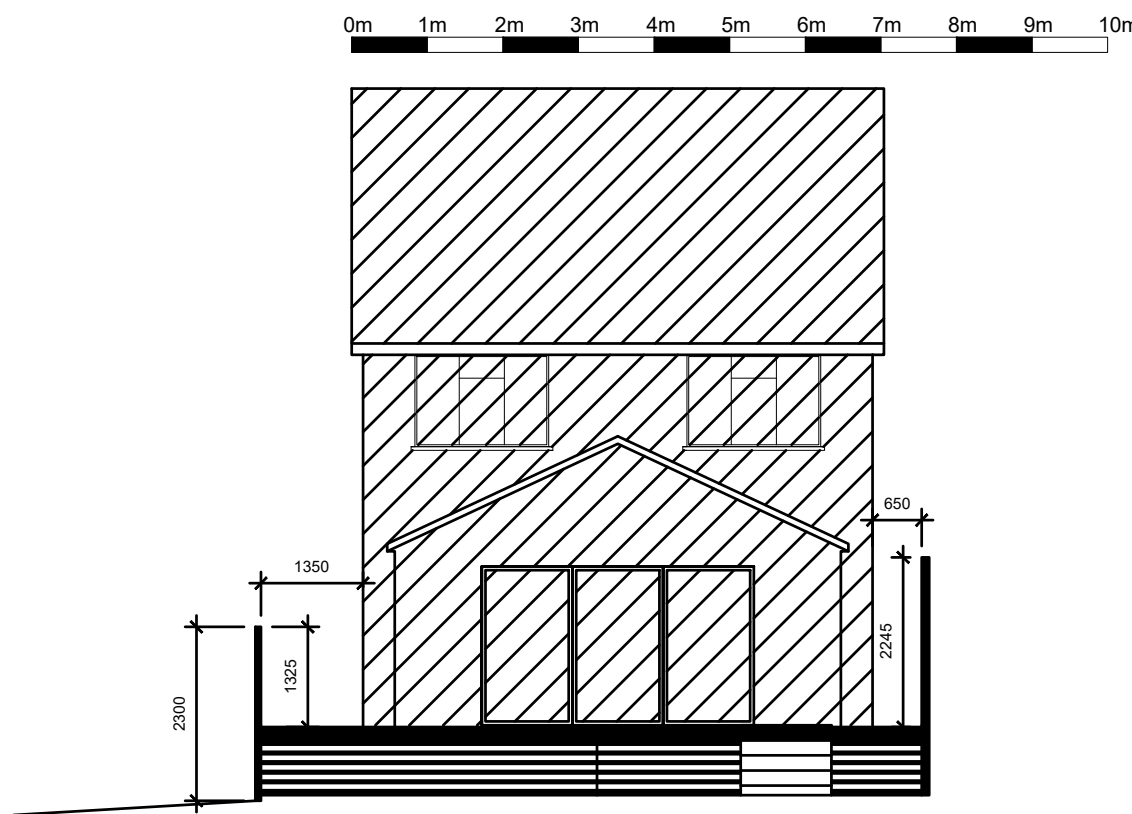


West Elevation @ 1:100
Prior to laying of decking

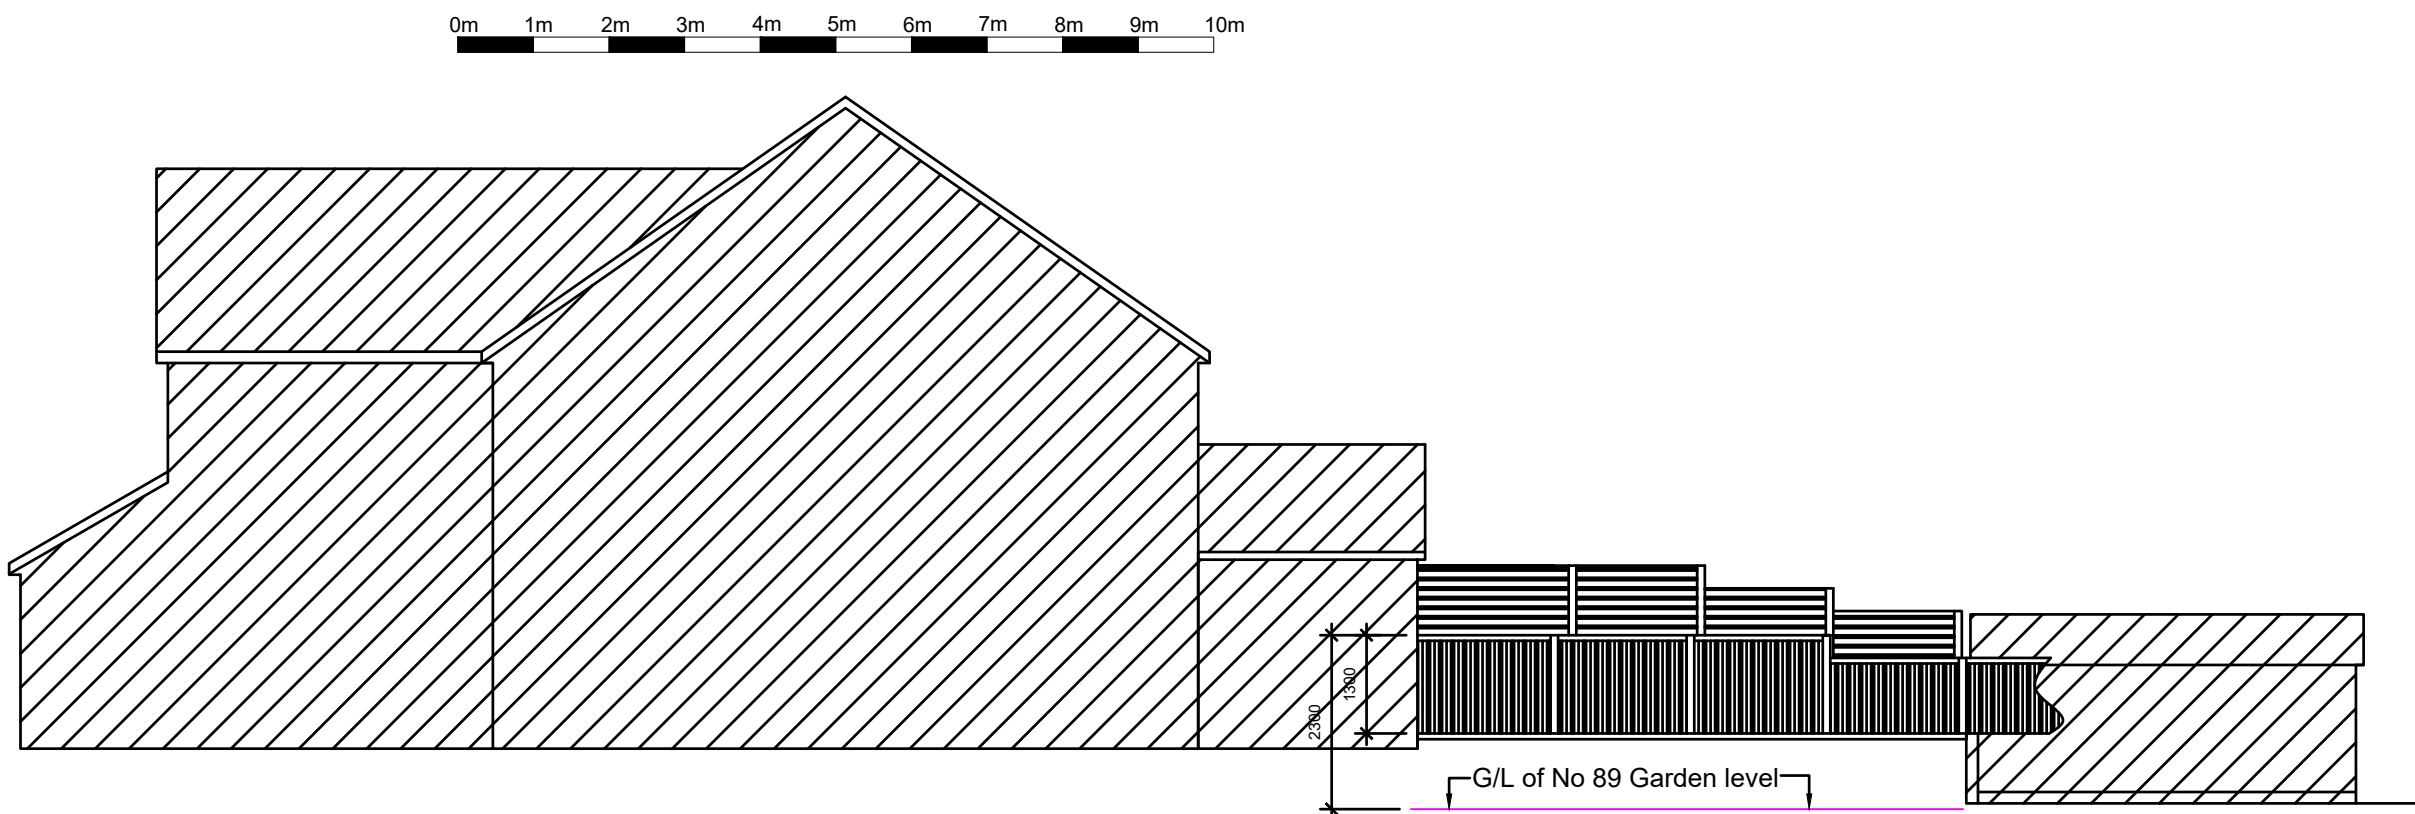


Existing South Elevation @ 1:100

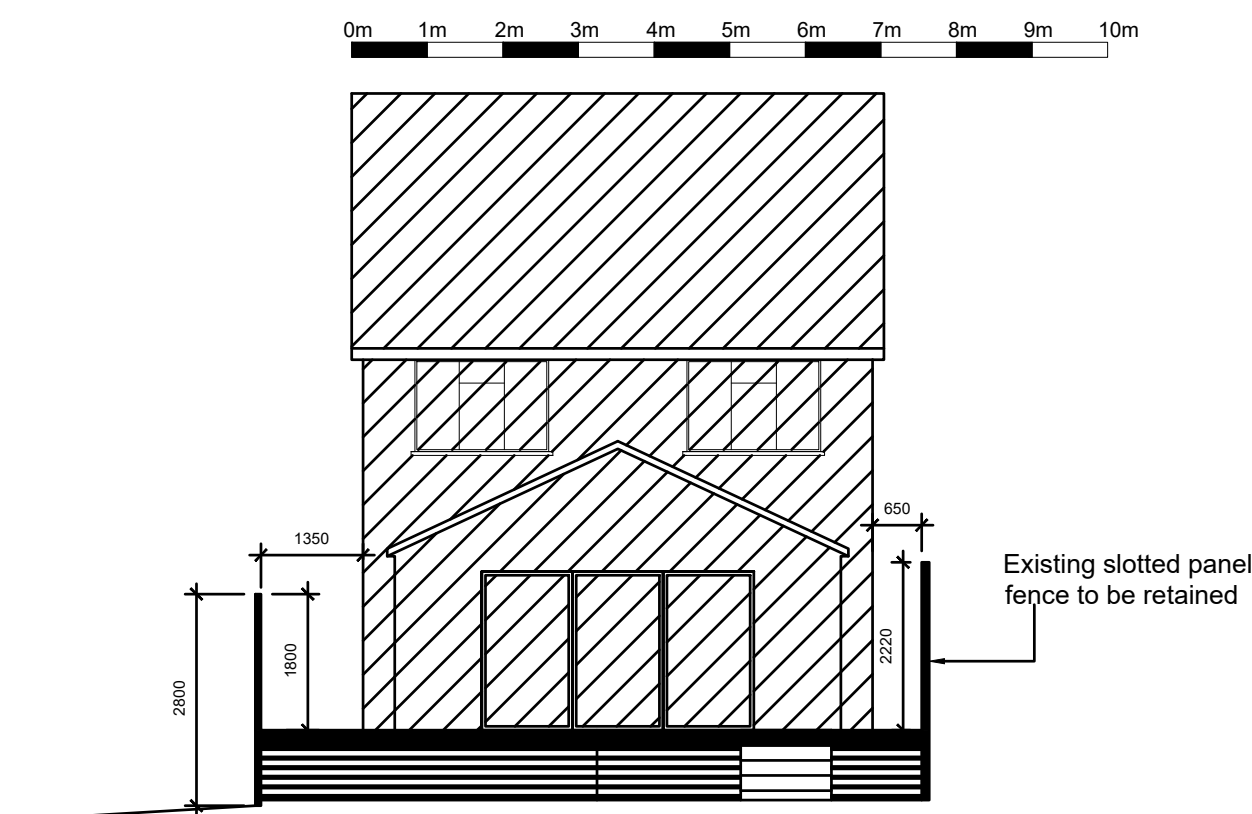

Proposed West Elevation @ 1:100

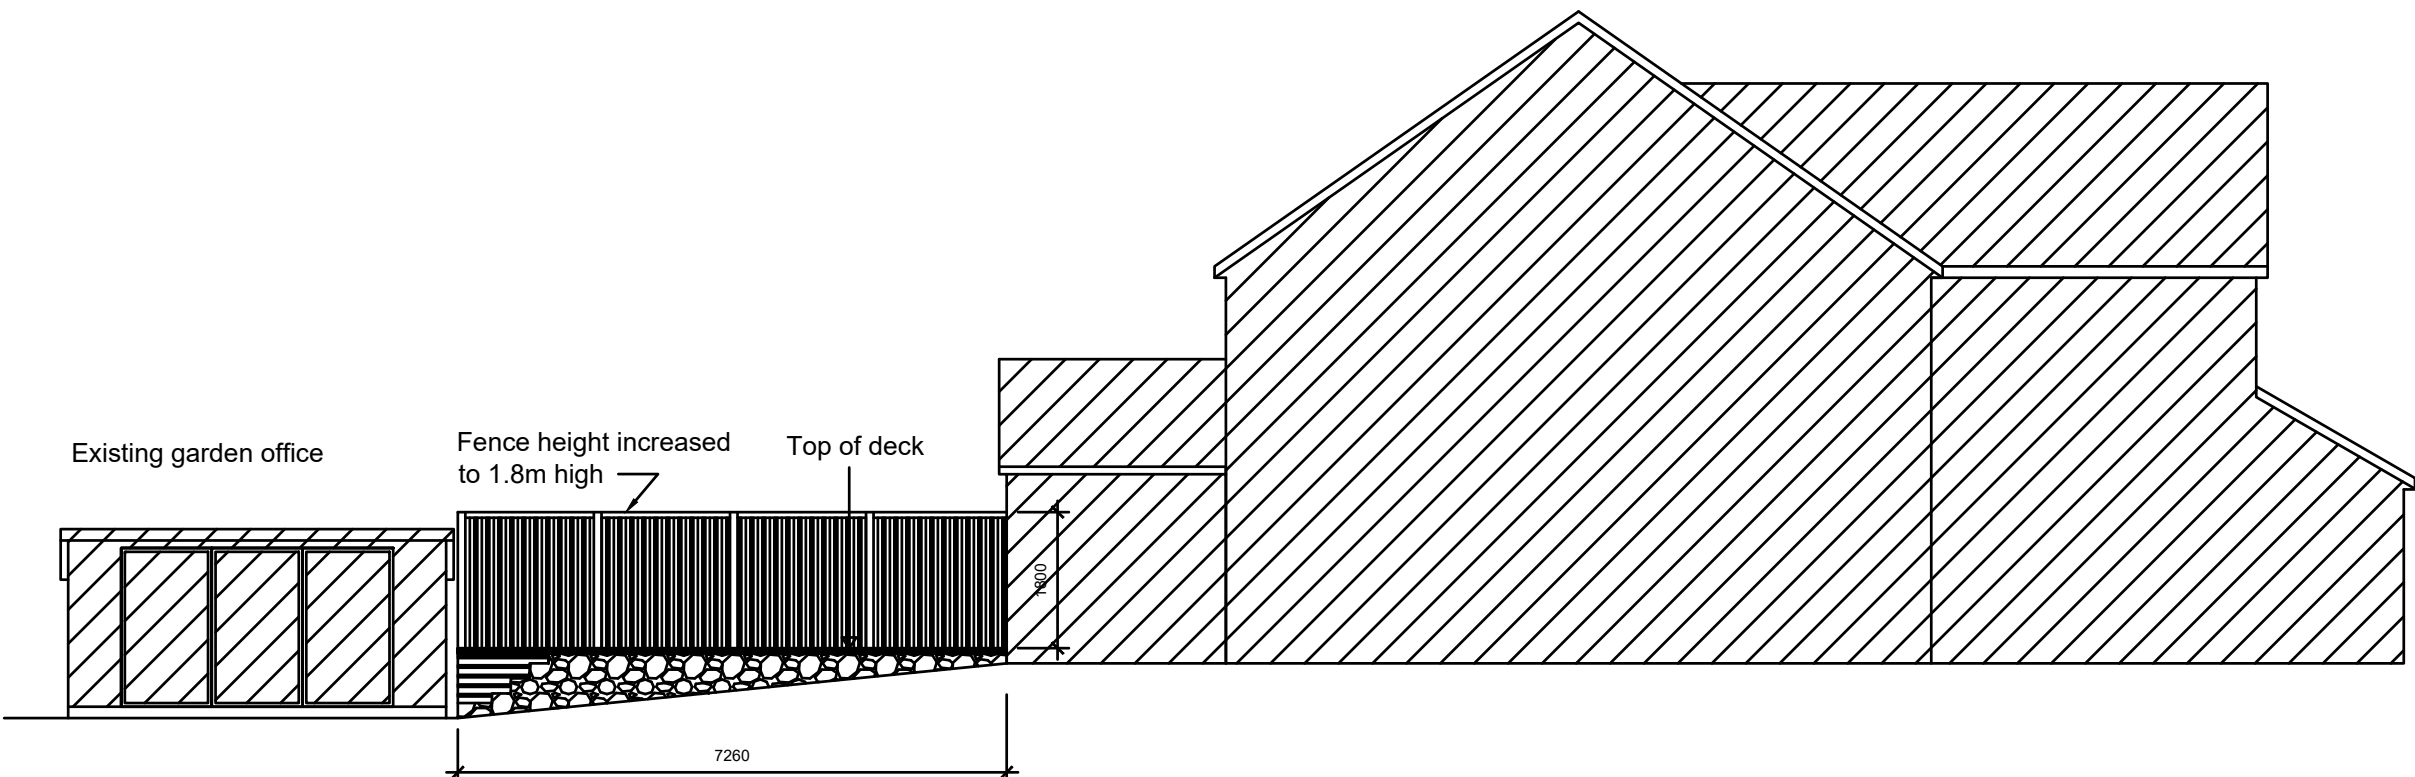

Proposed North Elevation @ 1:100

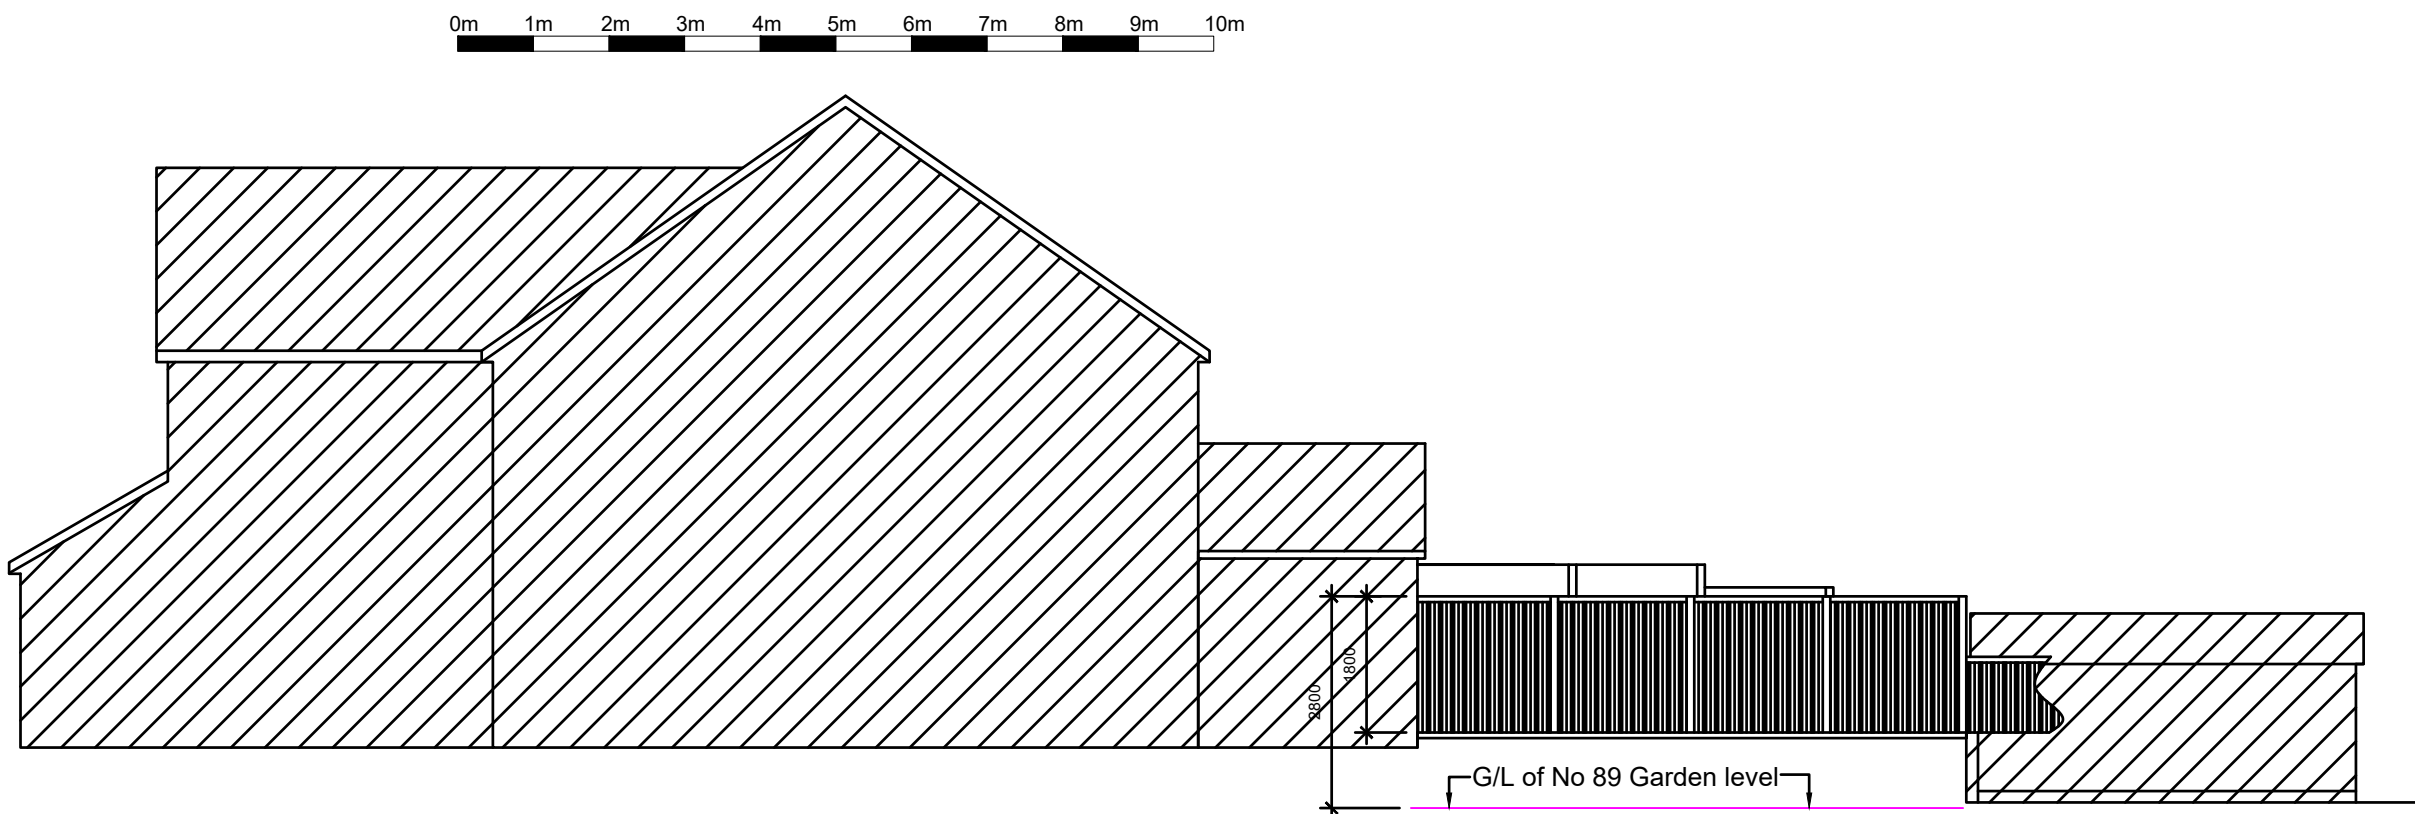

Proposed South Elevation @ 1:100



LOCATION PLAN - 1 : 1250



PROPOSED SITE PLAN - 1 : 500

NOTE!
ALL MAPS REPRODUCED UNDER
LICENCE No 100047474.

NOTE
ALL MATERIALS USED ON THE PROPOSED
STRUCTURE WILL BE IN KEEPING WITH THE
ADJOINING AND SURROUNDING DWELLINGS.

COPYRIGHT NOTICE
DRAWING REMAINS THE PROPERTY
OF MT PLANNING AND MAY NOT BE
REPRODUCED OR ALTERED
WITHOUT THE PRIOR CONSENT OF
MARK TUSON.

Date February 2024	Approved by
Drawn by Mark Tuson	Scale - AS SHOWN
Notes	Notes
Client Mr J Hatchard & Miss K Wilcox	Site 89a Swaythling Road West End Southampton SO30 3AG
MT Planning & design For all your planning needs	
07950 887579 mtplanning@hotmail.co.uk	
REVISION:- A	DRAWING NO:- MT / 1547 / 3