




EXISTING ELEVATIONS

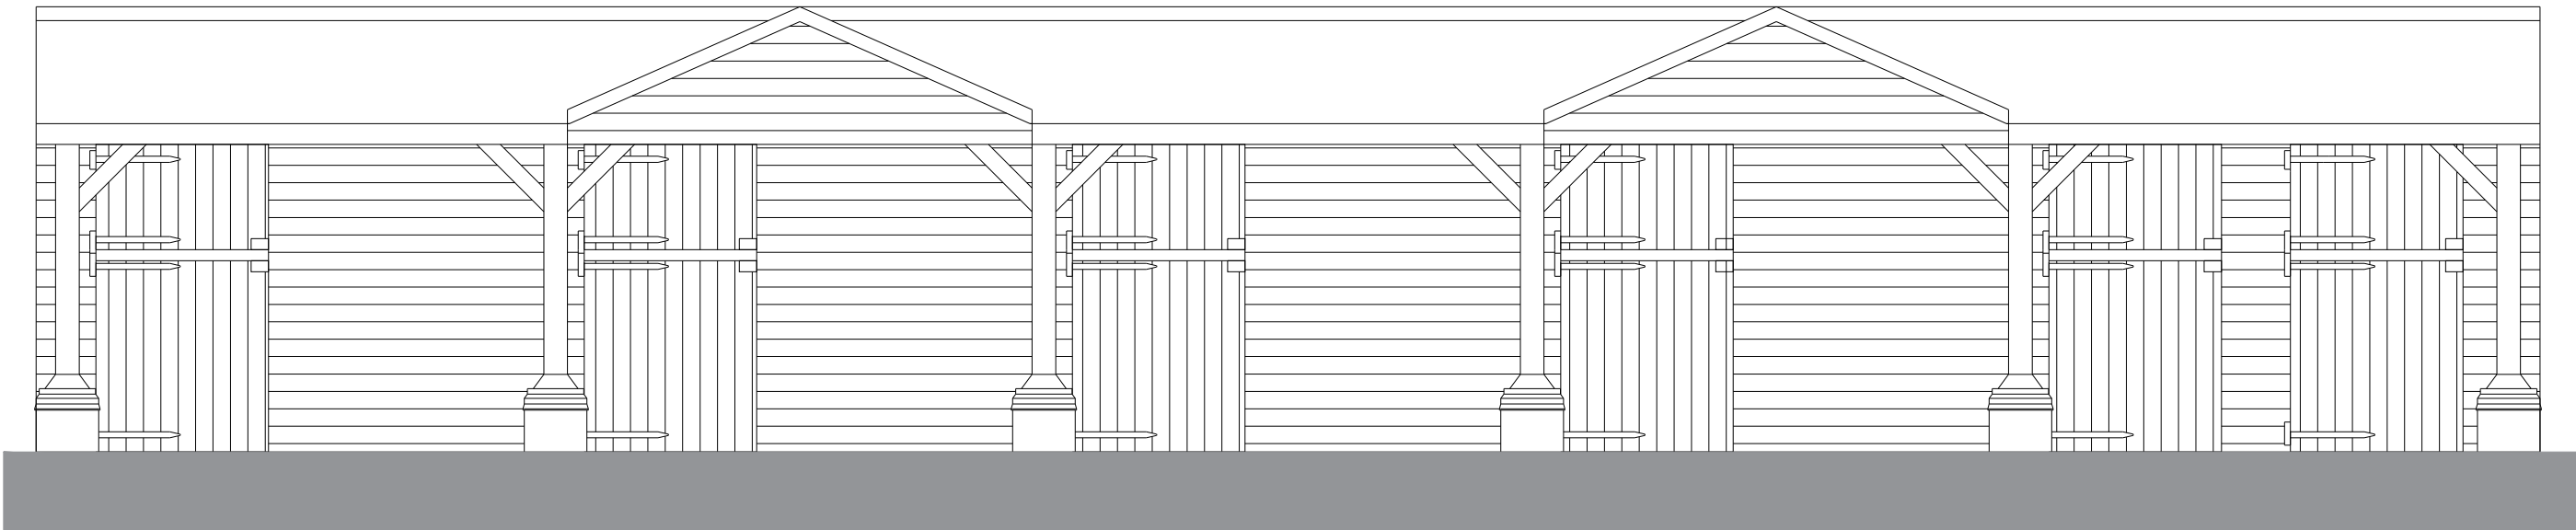


FRONT

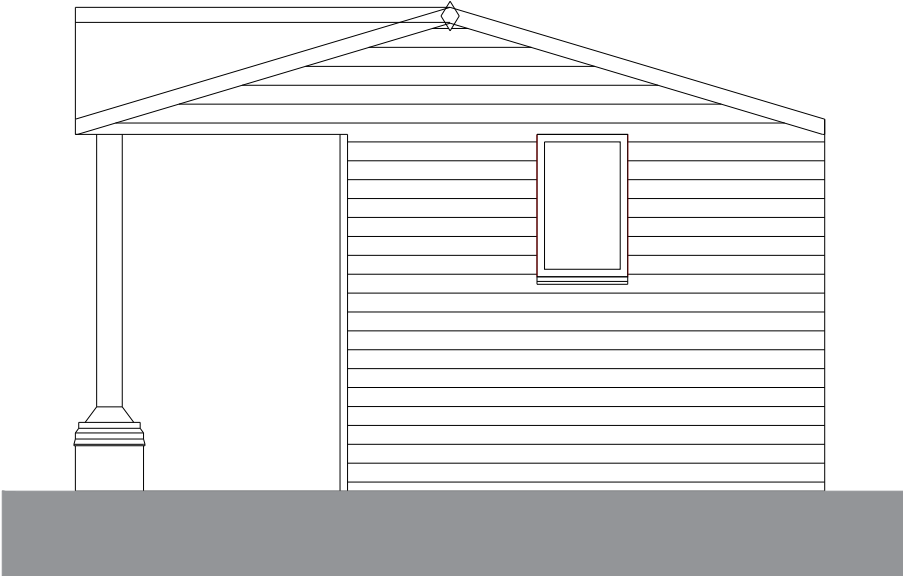


SIDE

 

REAR

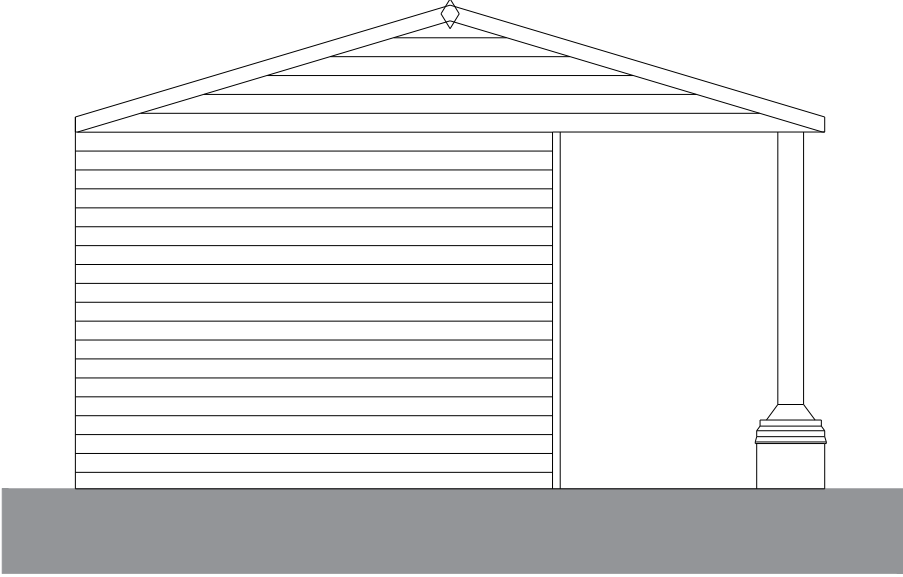

SIDE

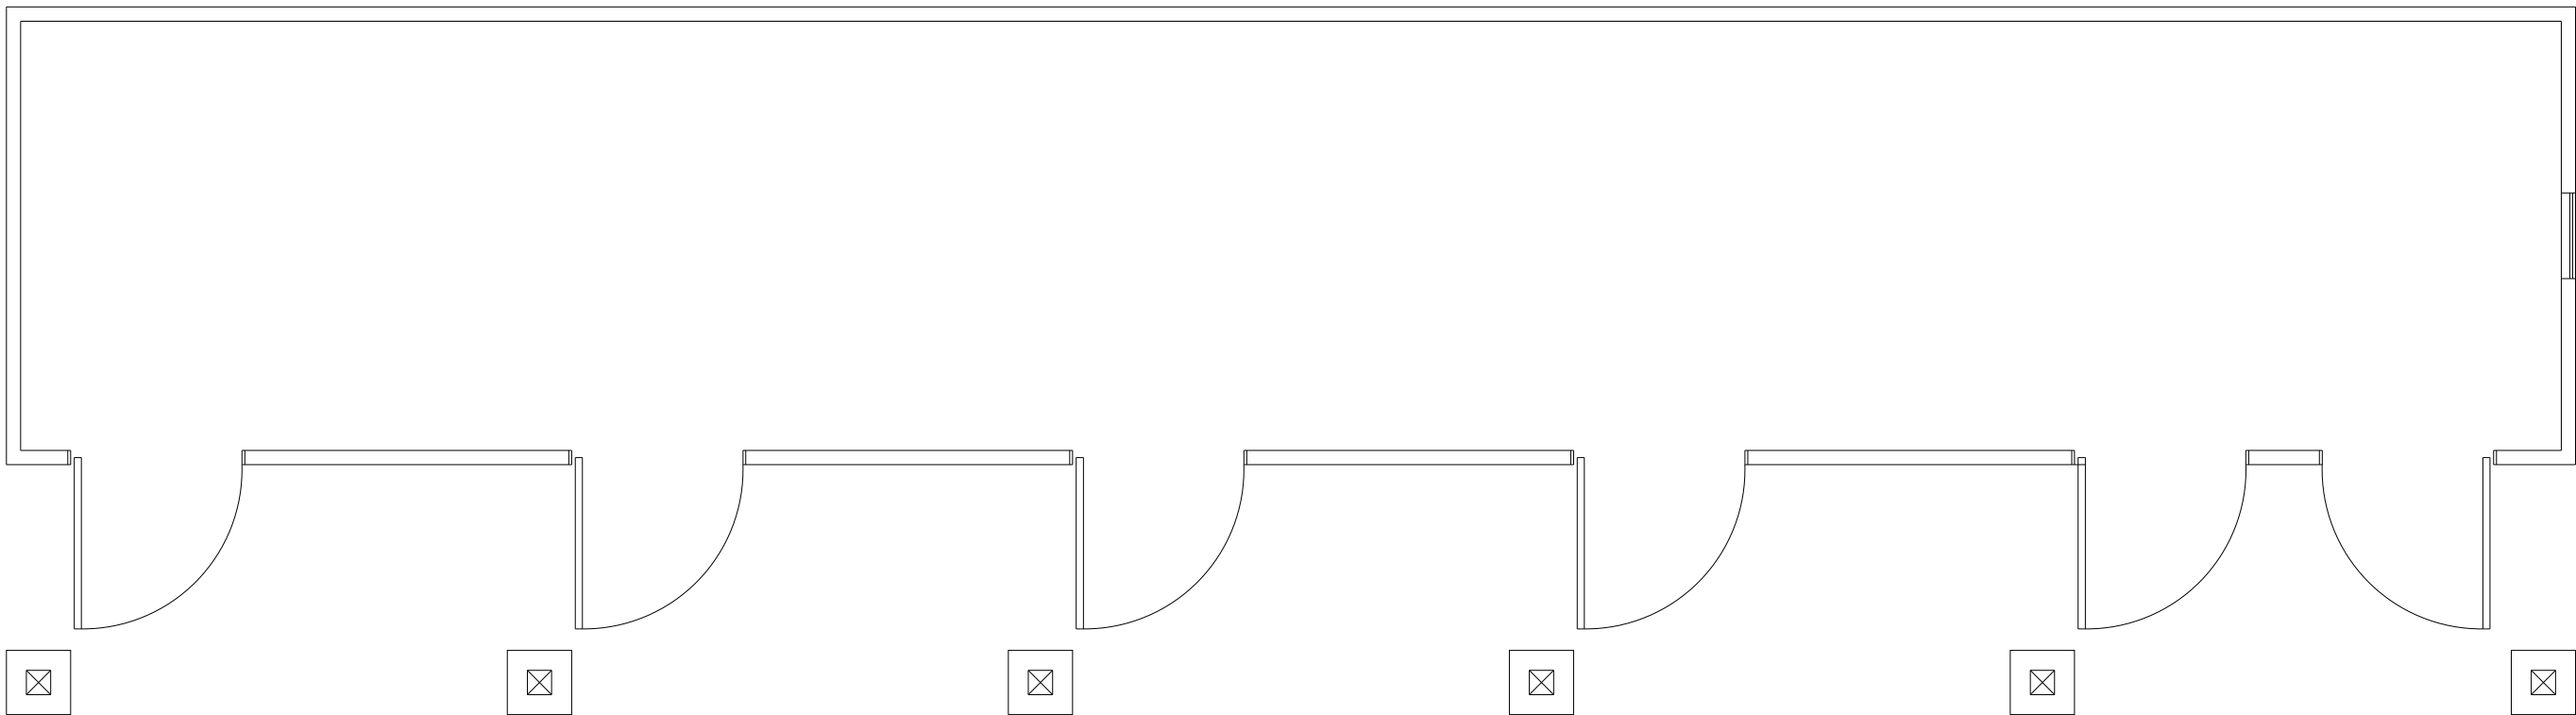

EXISTING FLOOR PLAN



EXISTING FLOOR PLAN

Drawing title	Plot 2 - Existing floor plans and elevations	
Project	Existing storage outbuilding	
Address	Allington Business Centre, Allington Lane, West End, eastleigh SO50 7DE	
Client		
Scales	1:50	
Date	December 2023	
Drawing Number:	GP/05/23	Rev
Architectural presents Inagon Designs Ltd La Carrière, Rue de la Javelle, Normandie, France 27260 Tel: office 0033 (0)41991 80777 / 0033 (0)41991 80777 email inagondesigns@inagon.fr Registered Company No 311867 0001 Address: Suite 20, 4000000000, Lutterworth Road, Leicester, LE18 4DT © 2023 Inagon Designs Ltd 